




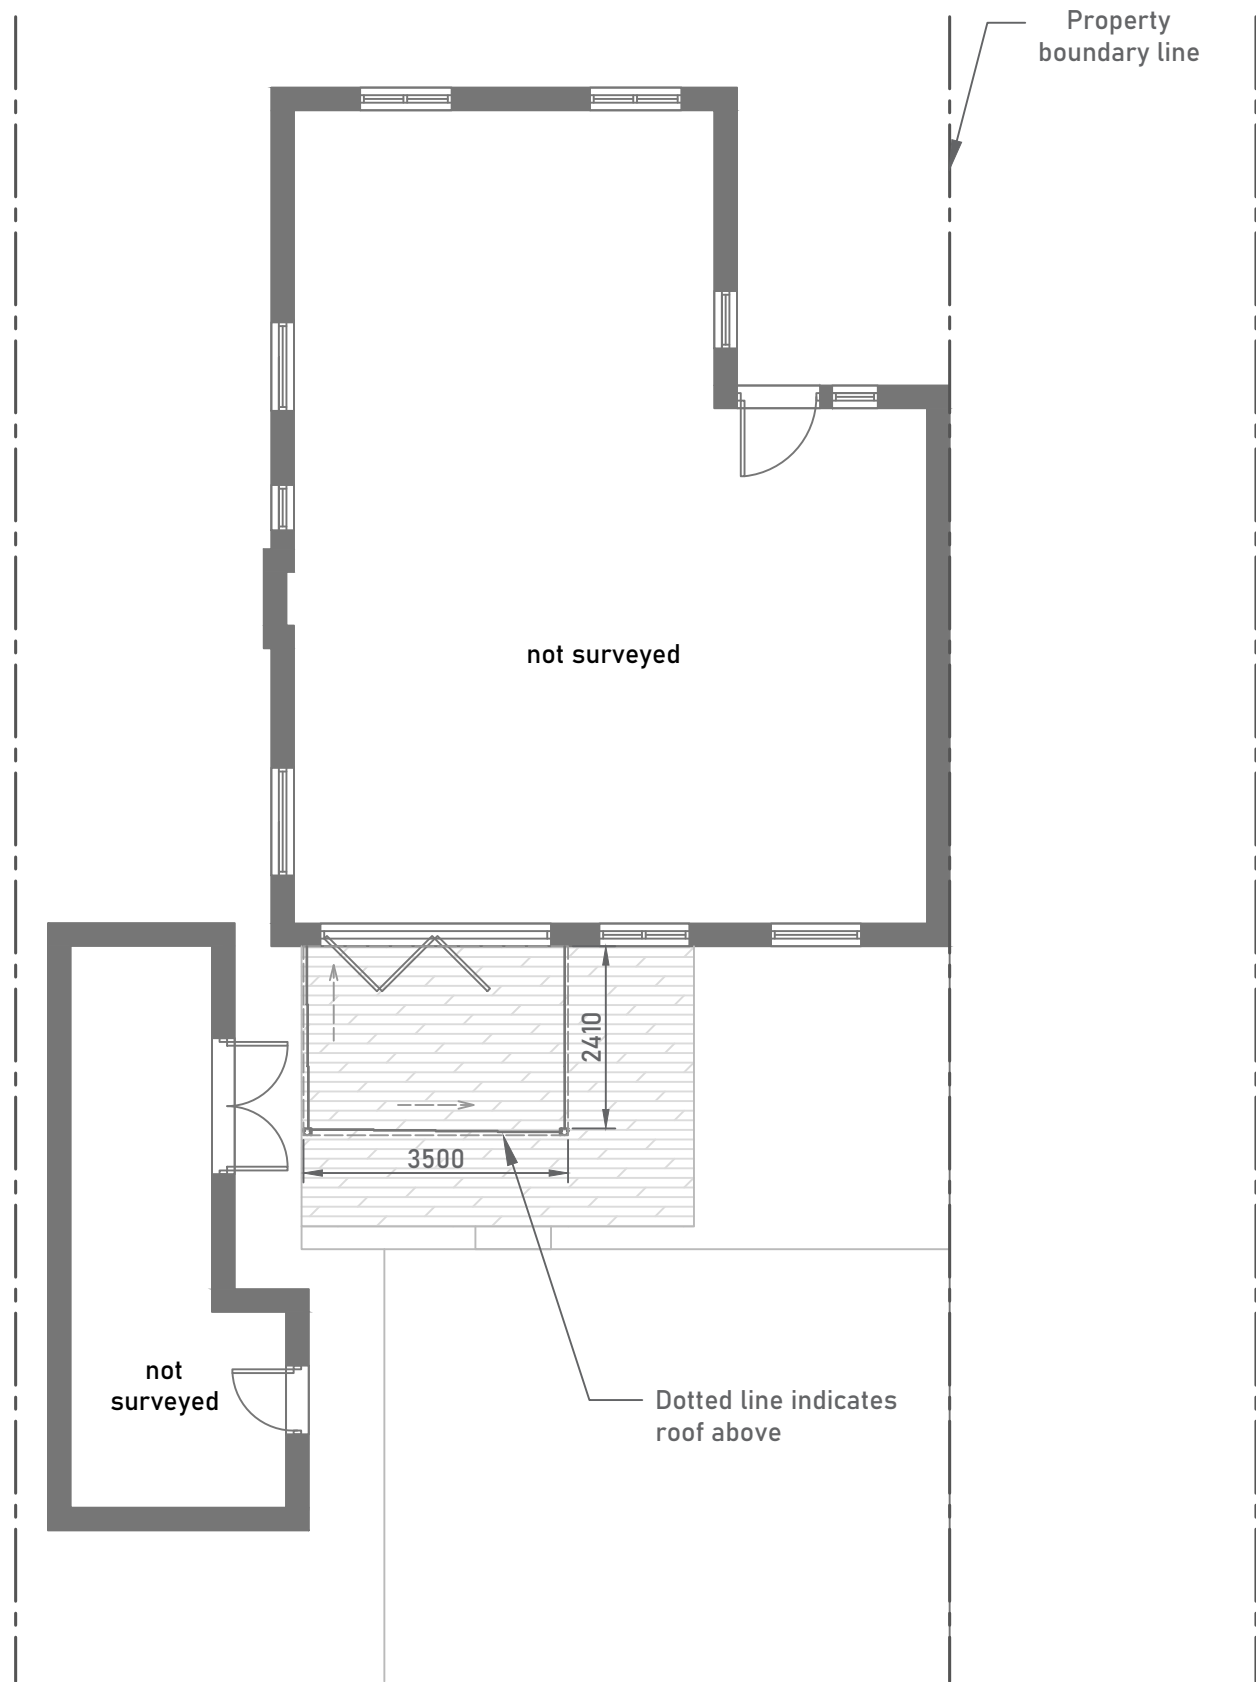

FLOOR PLAN

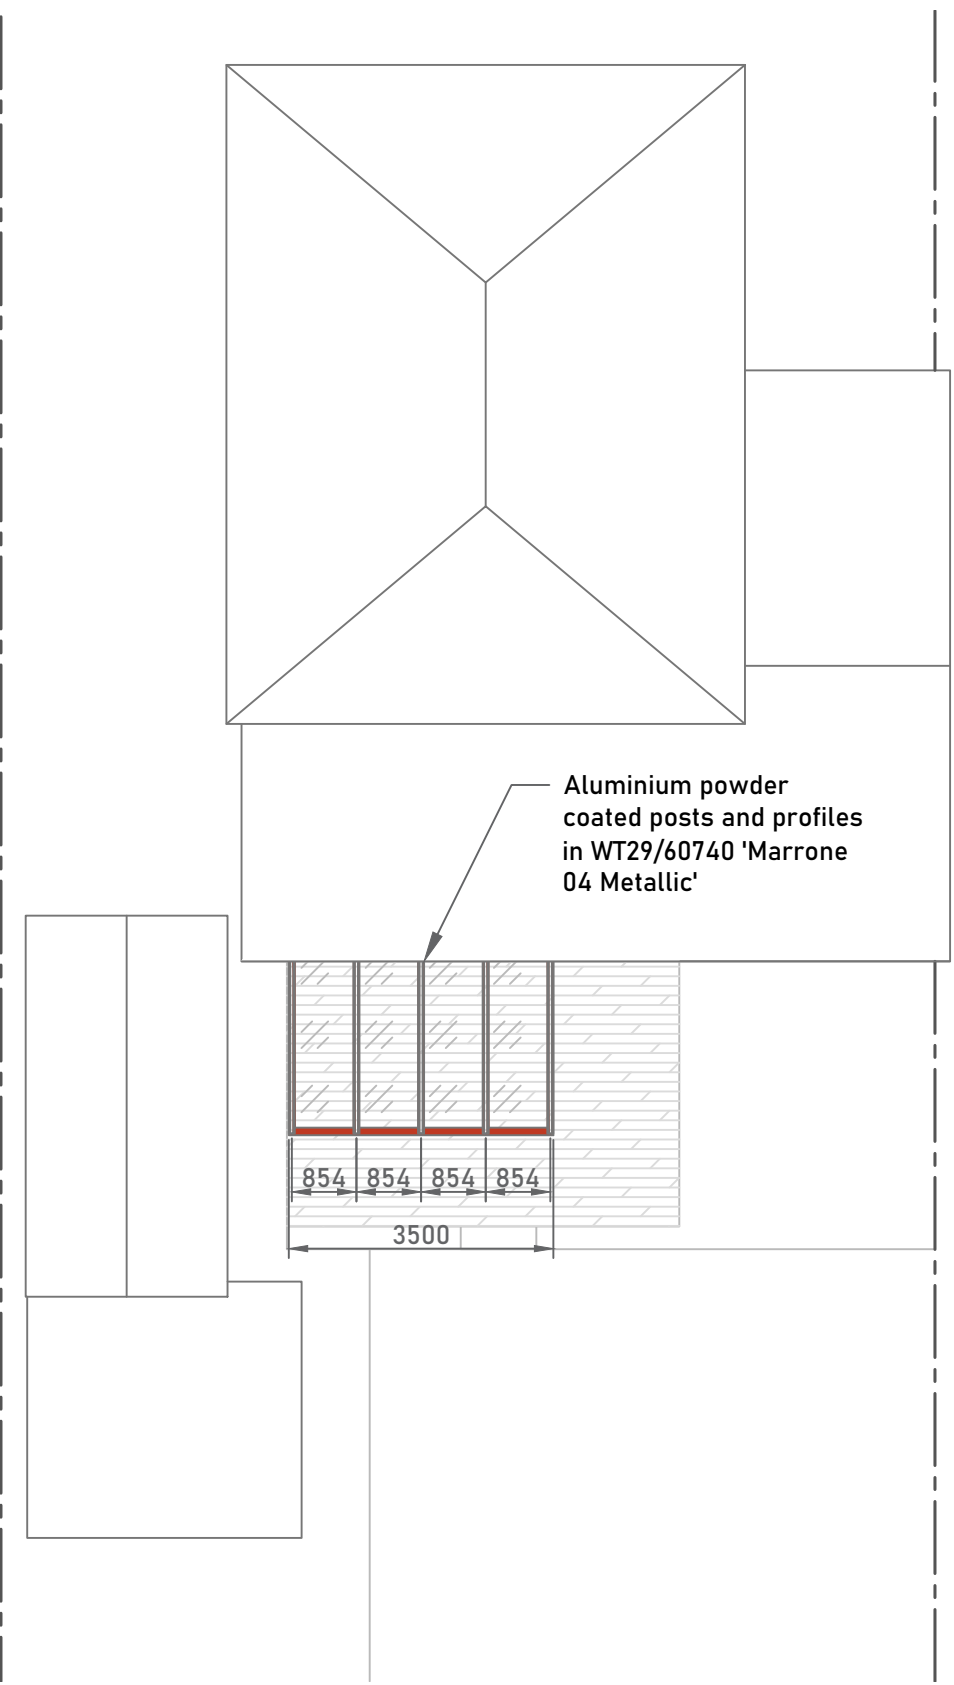

ROOF PLAN

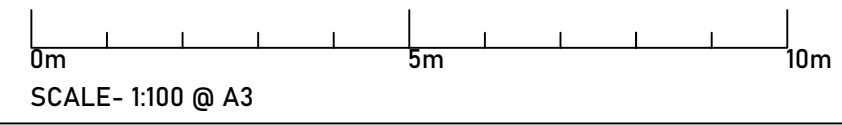

notes

Single storey Glass room on the rear elevation.
Features aluminium powder coated posts and profiles in WT29/60740 'Marrone 04 Metallic' and glazed elements

-	-	-
no.	revision/issue	date

Eden Verandas Ltd.
Unit 13, Southwood Business Park,
Armstrong Mall,
Farnborough,
GU14 0NR
01252451580
www.edenverandas.co.uk info@edenverandas.co.uk

job title

Mr & Mrs Wride,
72 Creek Road,
Hayling Island,
Hampshire.
PO11 9RE

drawing title

Plans
As Proposed

drawing status

PLANNING

job no.	drawing no.
34054	34054-04
date	
13/07/2020	
scale	
1:100 @A3	