


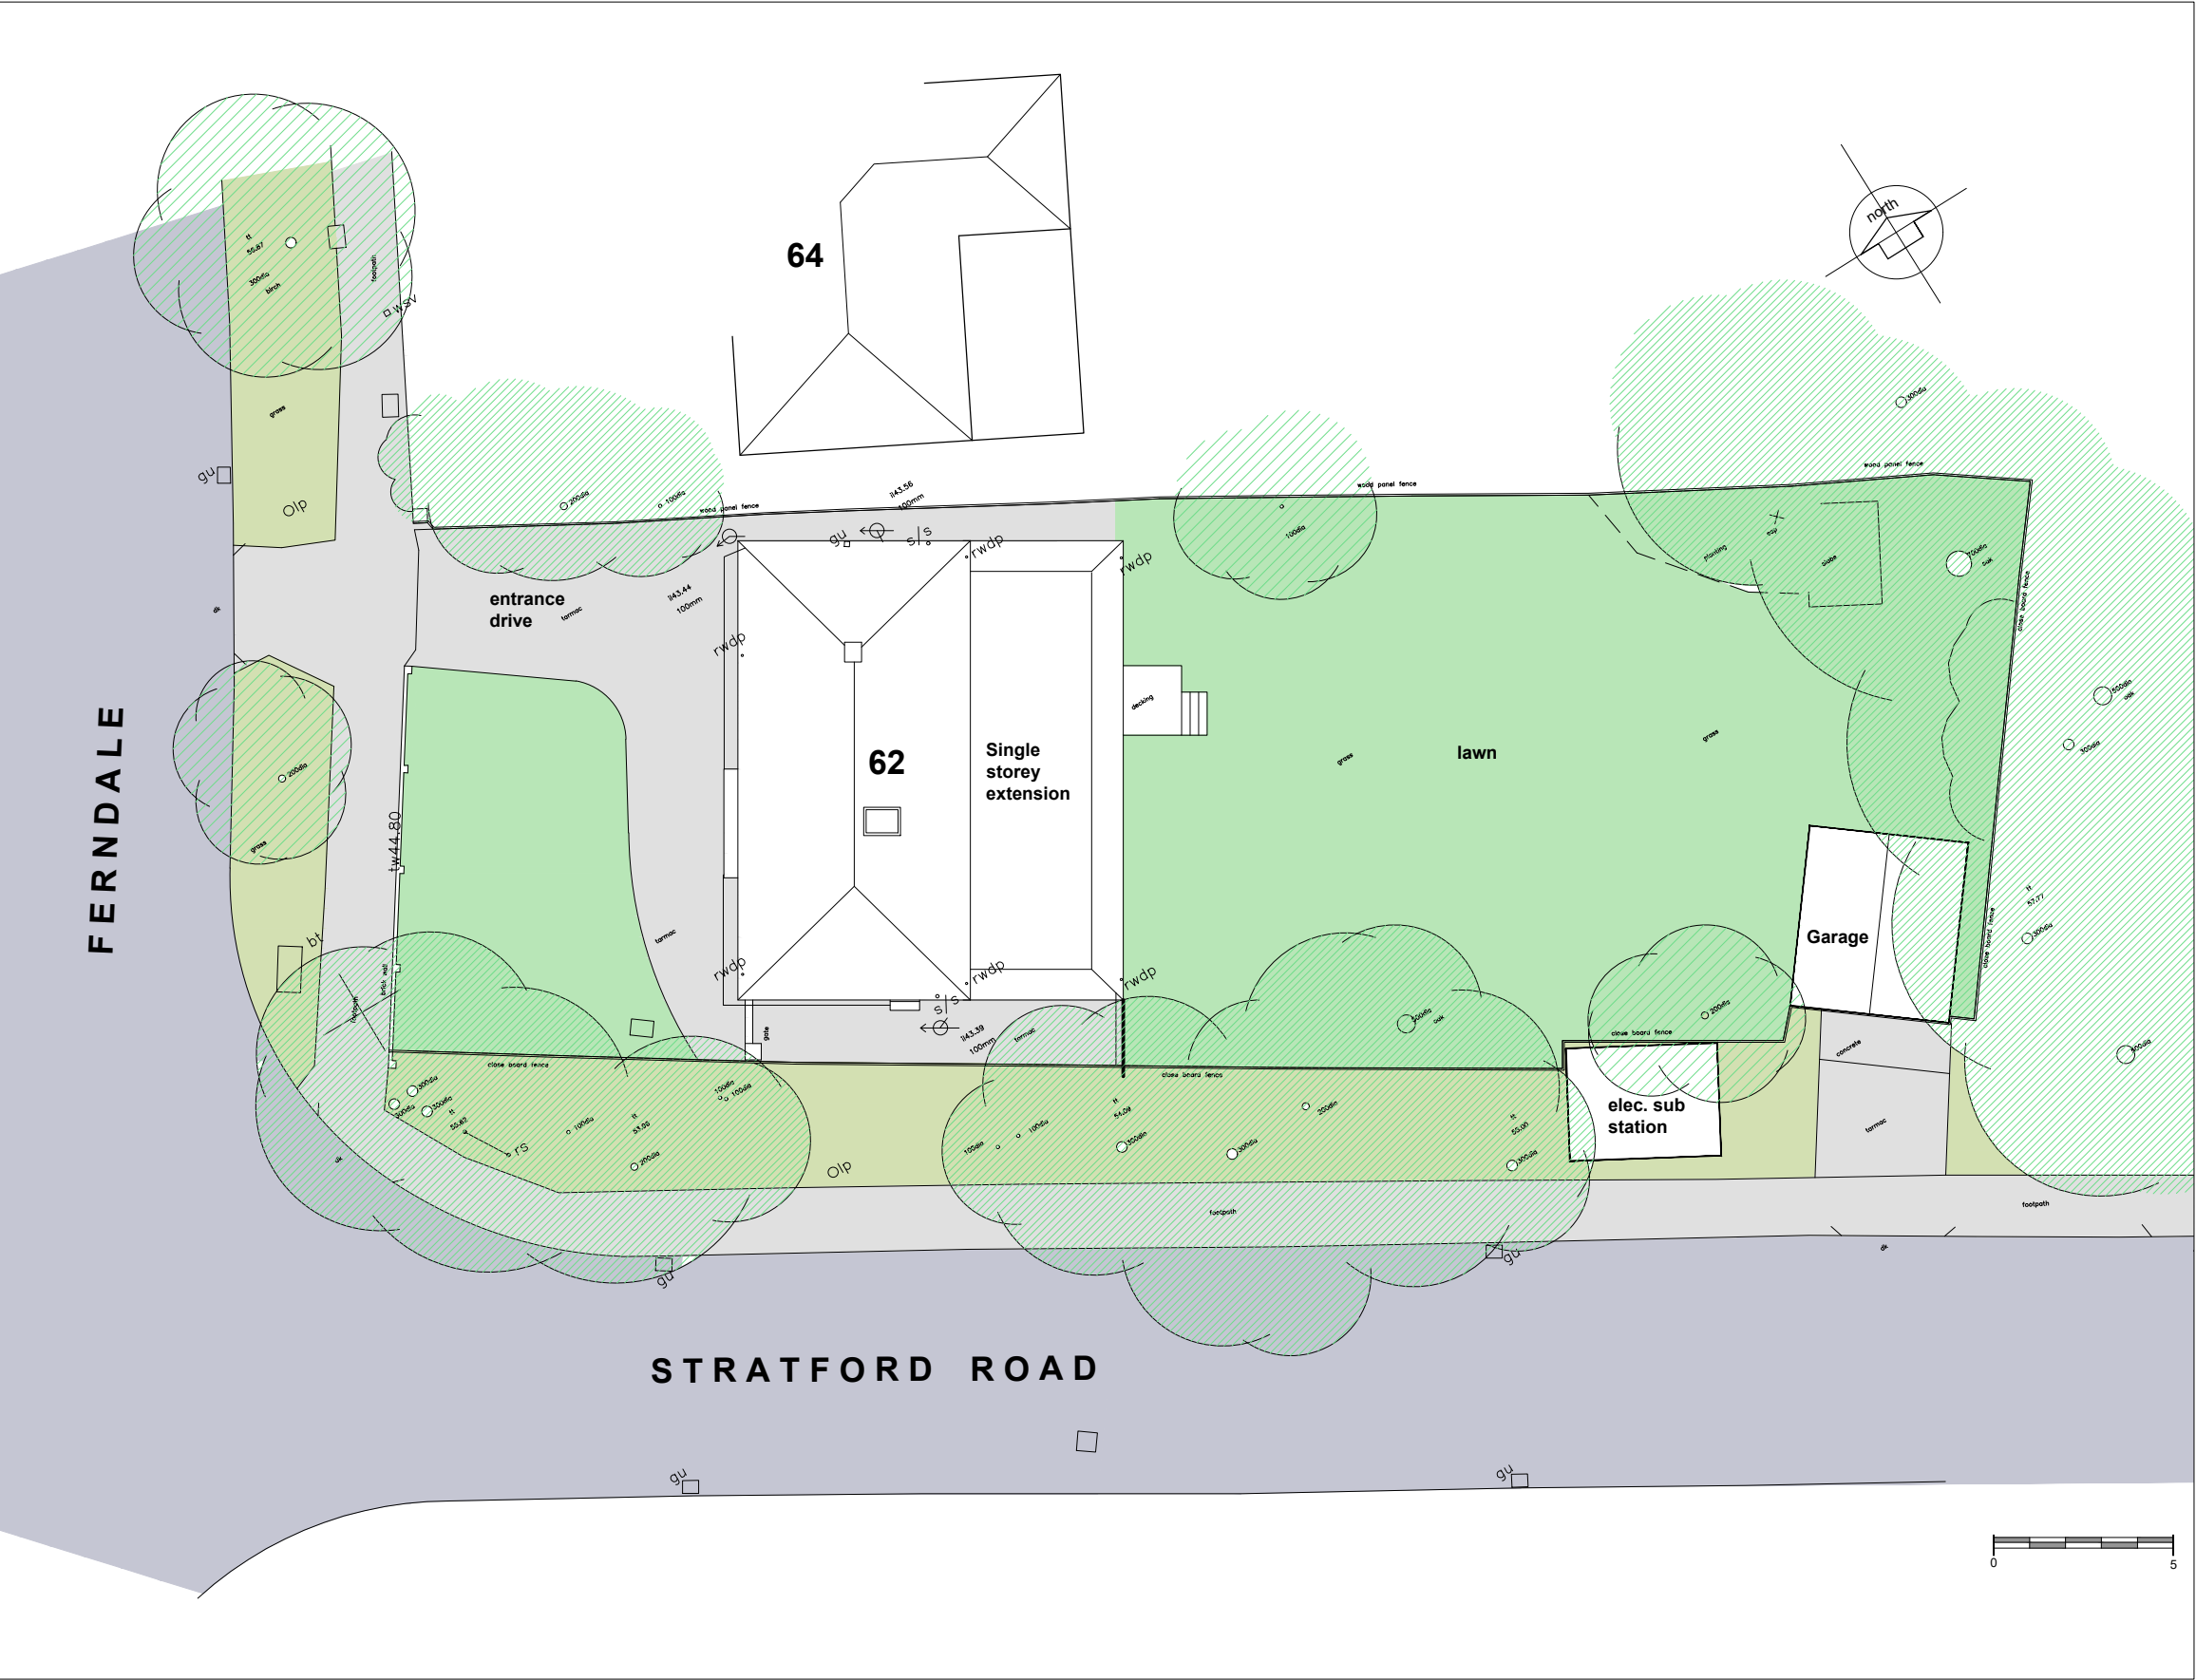

SITE PLAN AS EXISTING

62 FERNDAL - WATERLOOVILLE

NOTES:

This drawing has been prepared for the purposes of submitting a Planning Application and is not to be used for any other purpose. Dimensions are indicative and should be referenced against measured surveys only.

This drawing is the property of Martin Ralph and must not be reproduced, in part or whole, or deviated from, without their permission.

AMENDMENTS	DATE

CLIENT

Neil and Jodie Perkins
62 Ferndale
Waterlooville
Hampshire, PO7 7PB

PROJECT

PROPOSED FIRST FLOOR REAR
EXTENSION & INTERNAL and
EXTERNAL RECONFIGURATION

DRAWING TITLE

SITE PLAN
as existing

DATE

AUGUST 2020

SCALE

1:200 @ A3

DRAWING No.	REVISION
20A_031 02	.

MARTIN RALPH

ARCHITECTS

RIBA  CHARTERED ARCHITECTS
SURVEYORS & ENGINEERS

Chartered Practice

Part of THE MARTIN RALPH GROUP

11 Dragoon House Hussar Court Brambles Business Park Portsmouth Hampshire PO7 7SF	www.martinralph.co.uk info@martinralph.co.uk T. 023 9225 7711 F. 023 9225 7712
--	--