

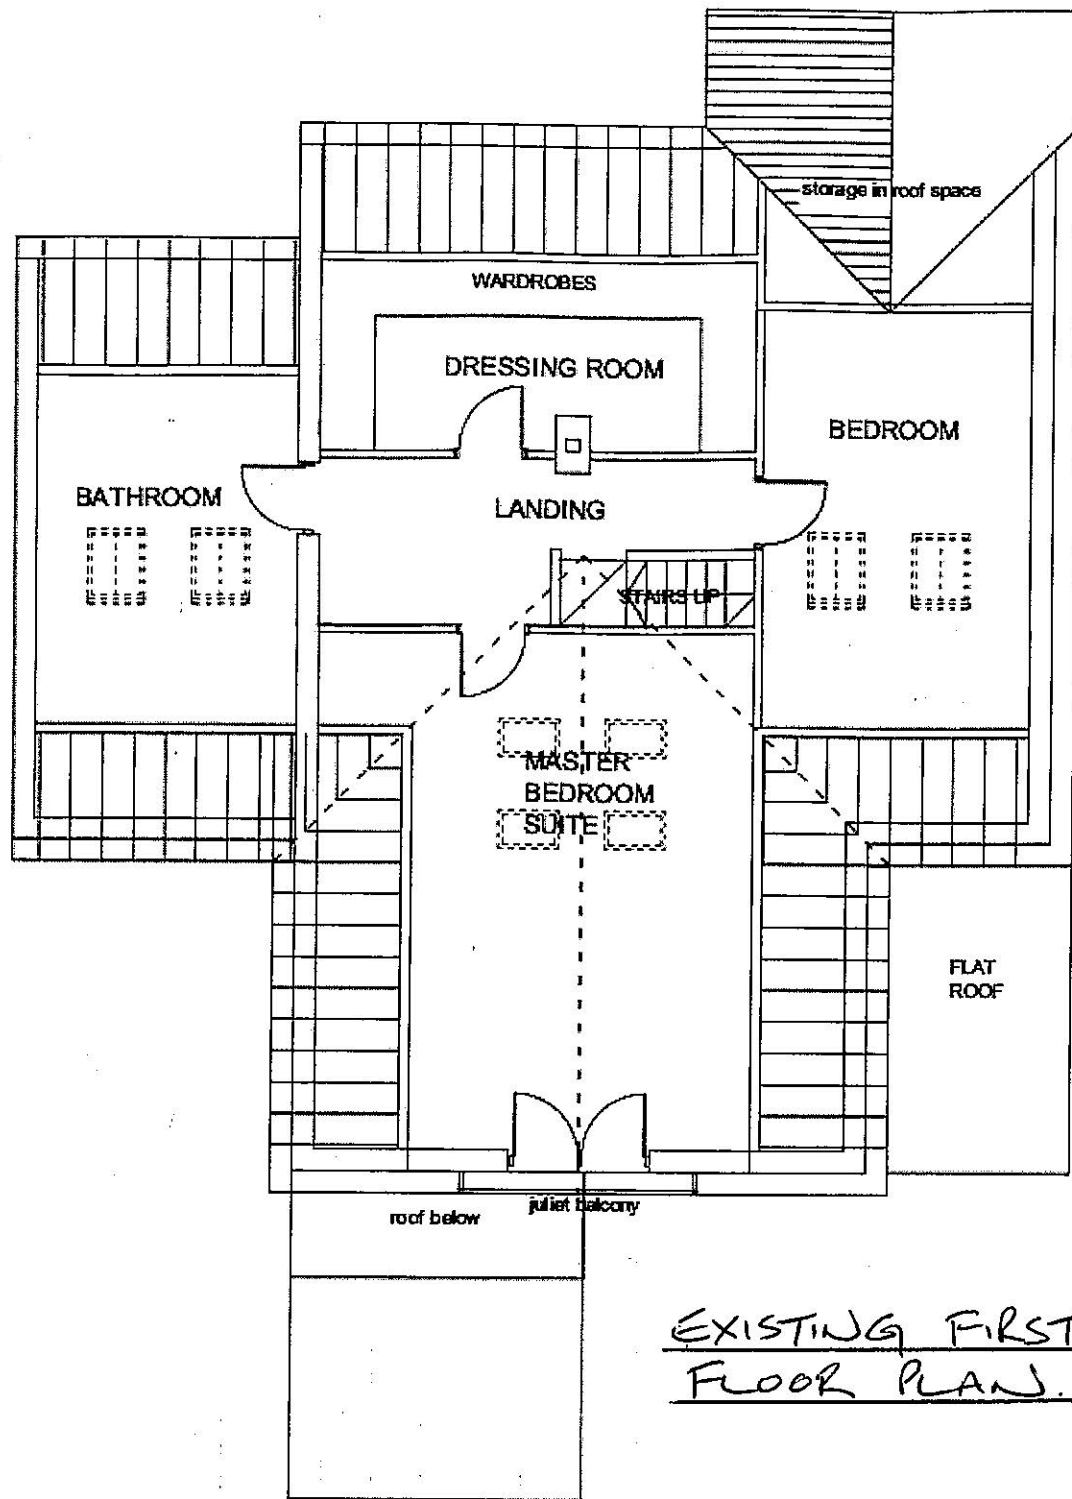


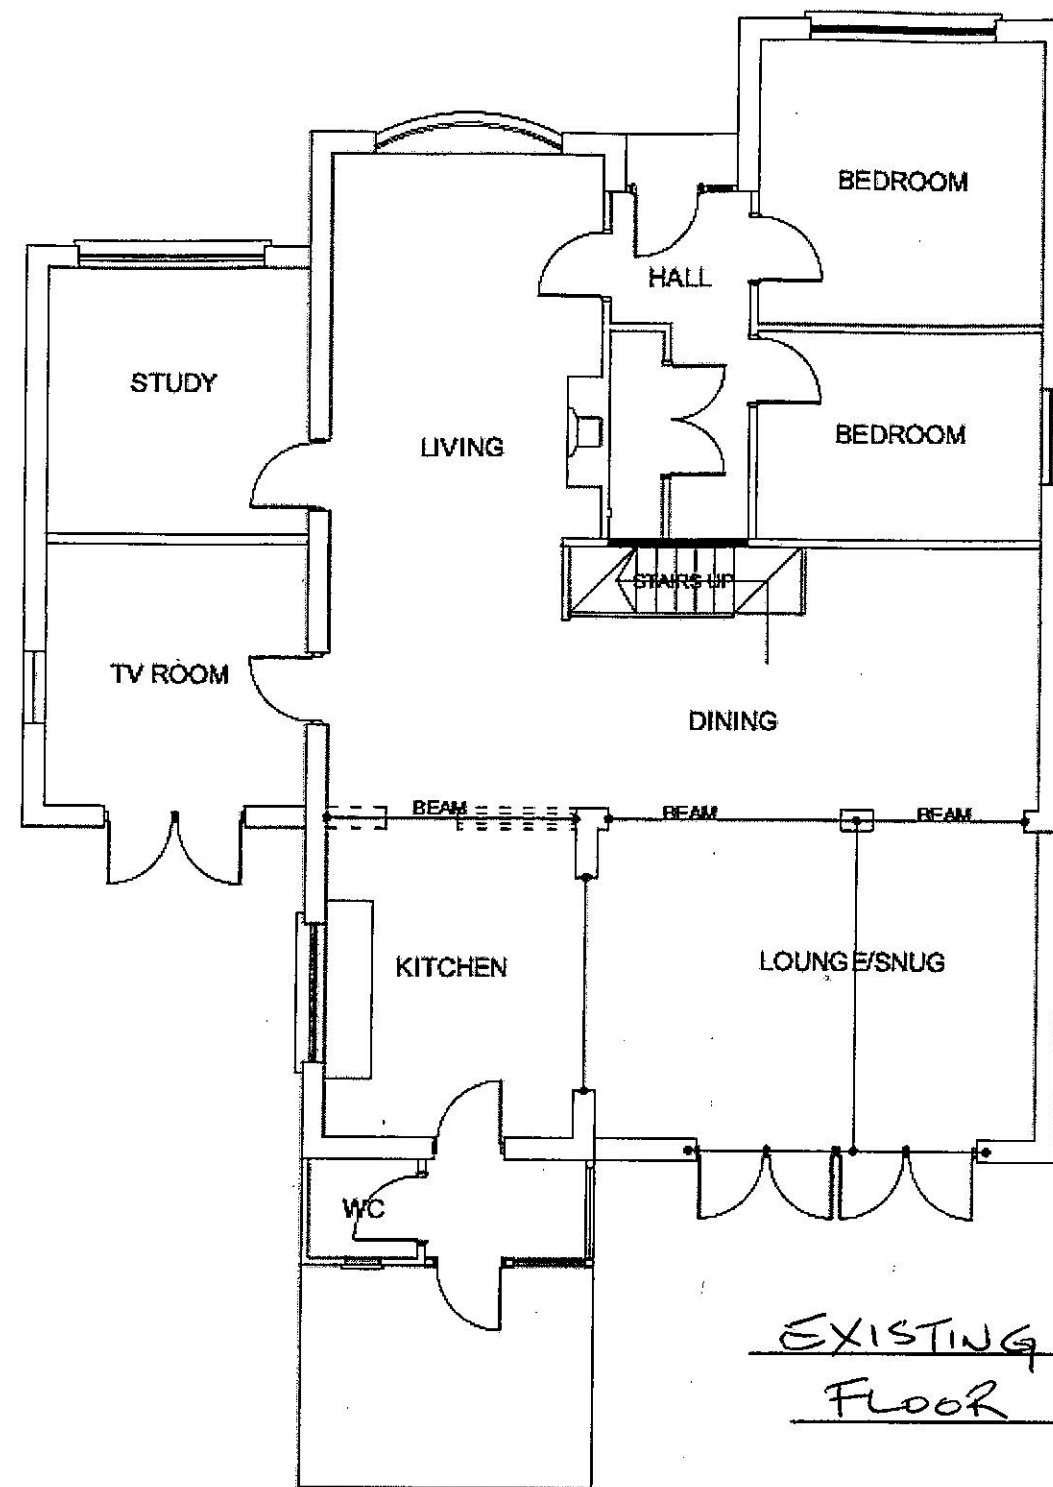

EXISTING FIRST FLOOR PLAN.

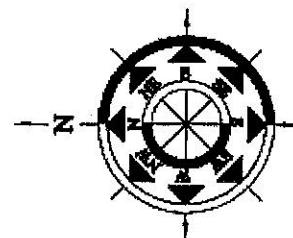

EXISTING GROUND FLOOR PLAN

MR & MRS DOWNS
113 HAVANT ROAD
HAYLING ISLAND PO11 0LE.

DRAWING NO.
PLAN 113/1.

EXISTING FLOOR PLANS
SCALE = 1:100 @ A3.
JULY 2020.