

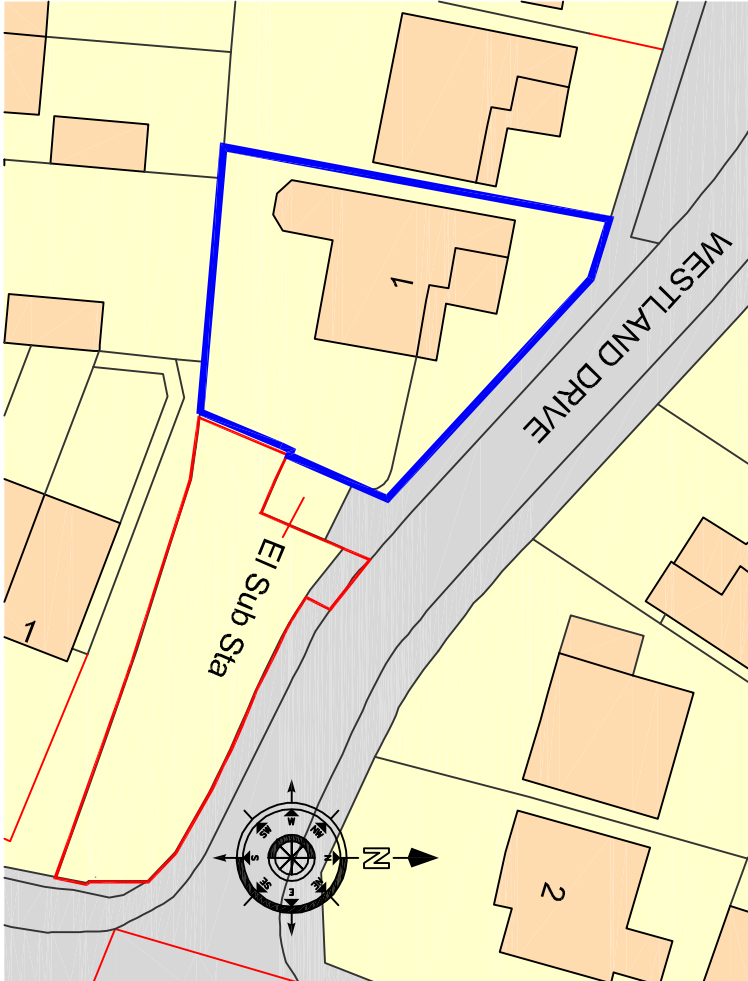


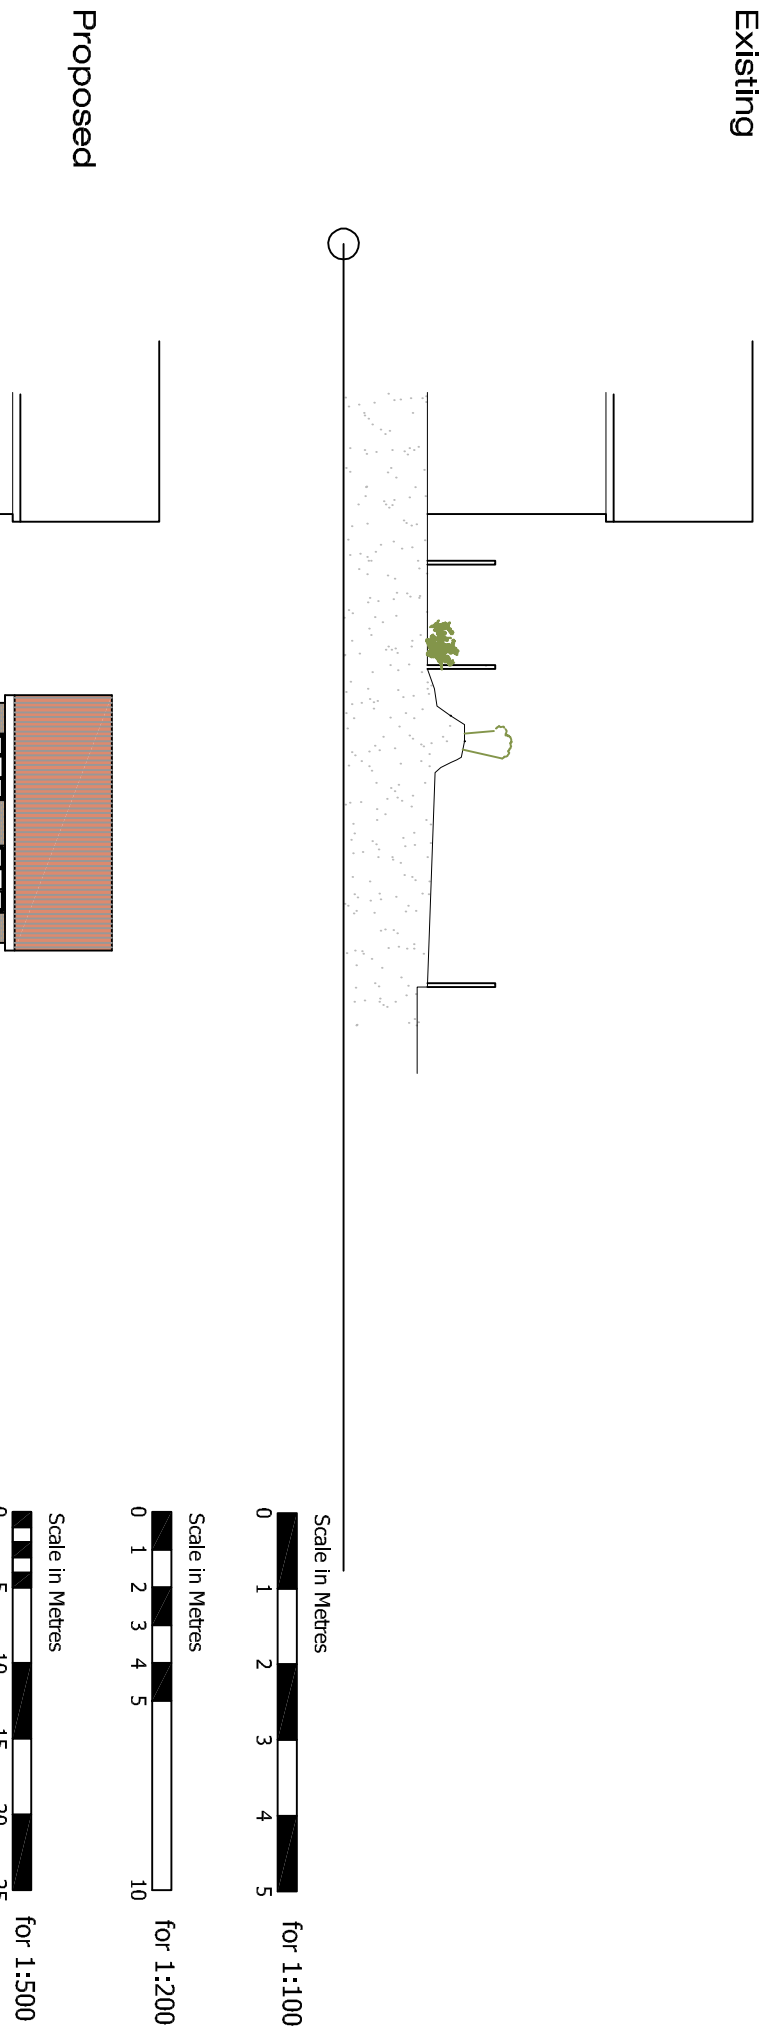


Proposed

 


Proposed Floor Plans


Existing

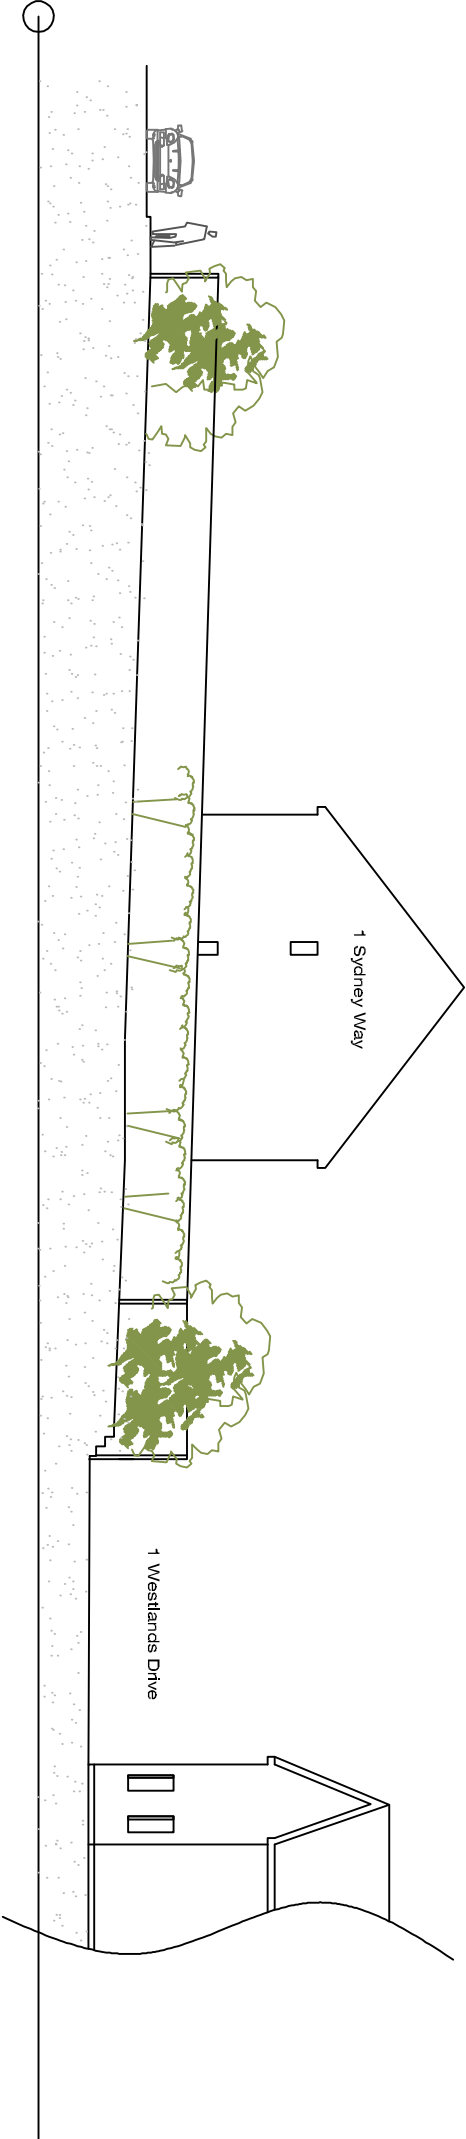


Proposed First Floor

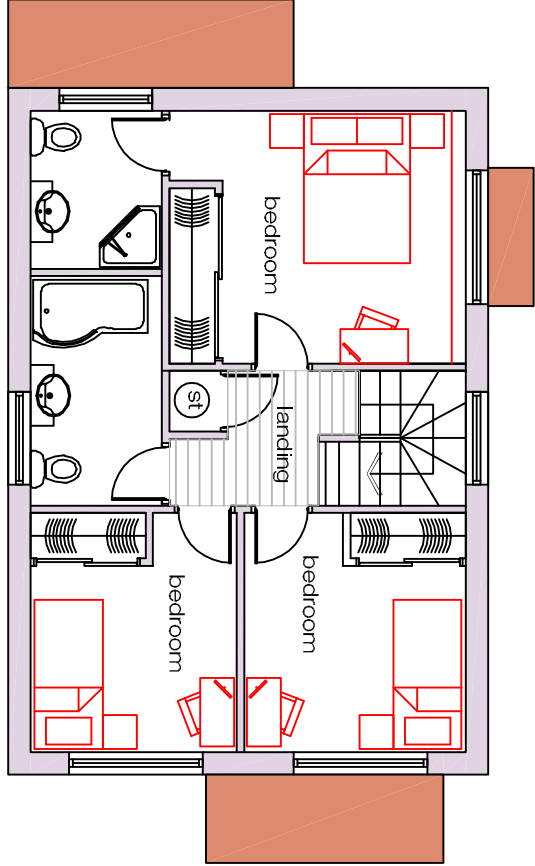

Proposed

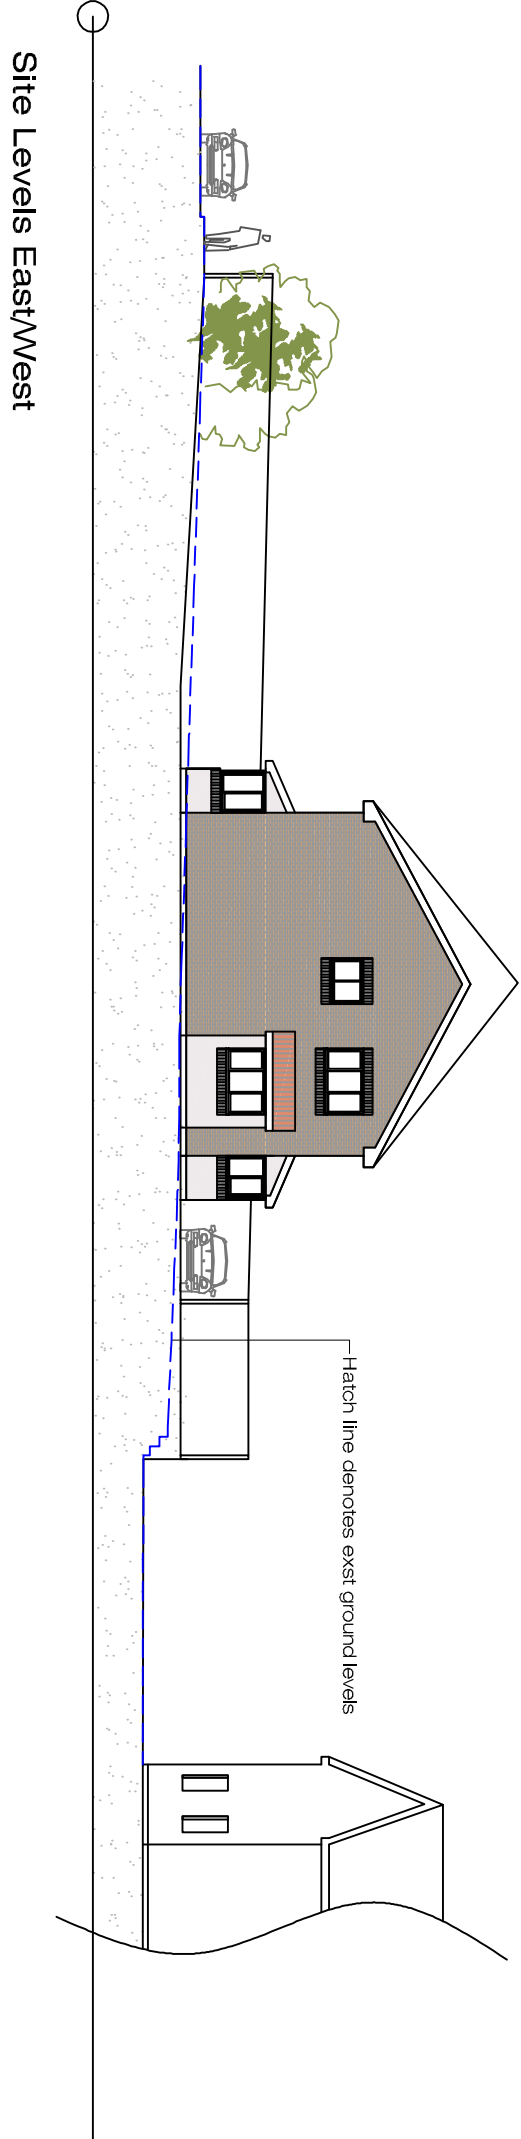

Proposed Ground Floor

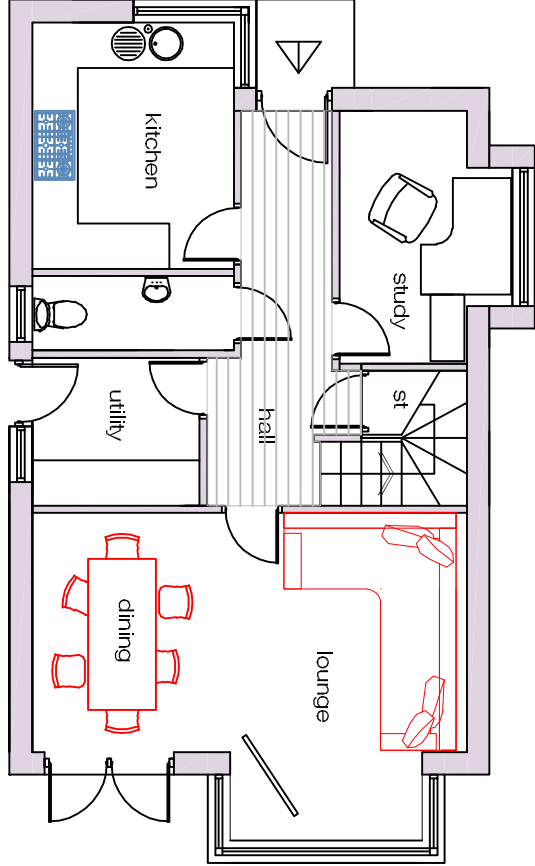

GIA 104 m sq

Drawing Title :

Proposed Development

Project :

Land Adjacent
1 Westland Drive
Waterlooville

Drawn By

CRF

05/03/20

SHEET SIZE

A2

Approved By

Date

Drawing No.

CFA

FULL

BS

Revision:

Scale:

1/200-100

Chris Flint Associates Ltd

CHARTERED SURVEYORS - PROJECT MANAGERS

DEVELOPMENT CONSULTANTS

PLANNING

2 Emerald Close Waterlooville Hants PO7 8NZ
tel: 023 92 432484 fax: 023 92 338554
Email: chris@flintassociates.co.uk