



PLANNING &
ARCHITECTURE


19 Well Copse Close, Horndean, Waterboville, Hampshire, PO80HB
02392593488
WWW.SDAPLANNING.CO.UK

Address:
143 Blendworth Crescent
Havant
PO9 2BD

Drawing Number:
002

Drawing
Proposed front and rear elevations

Scale
1:50 @A3

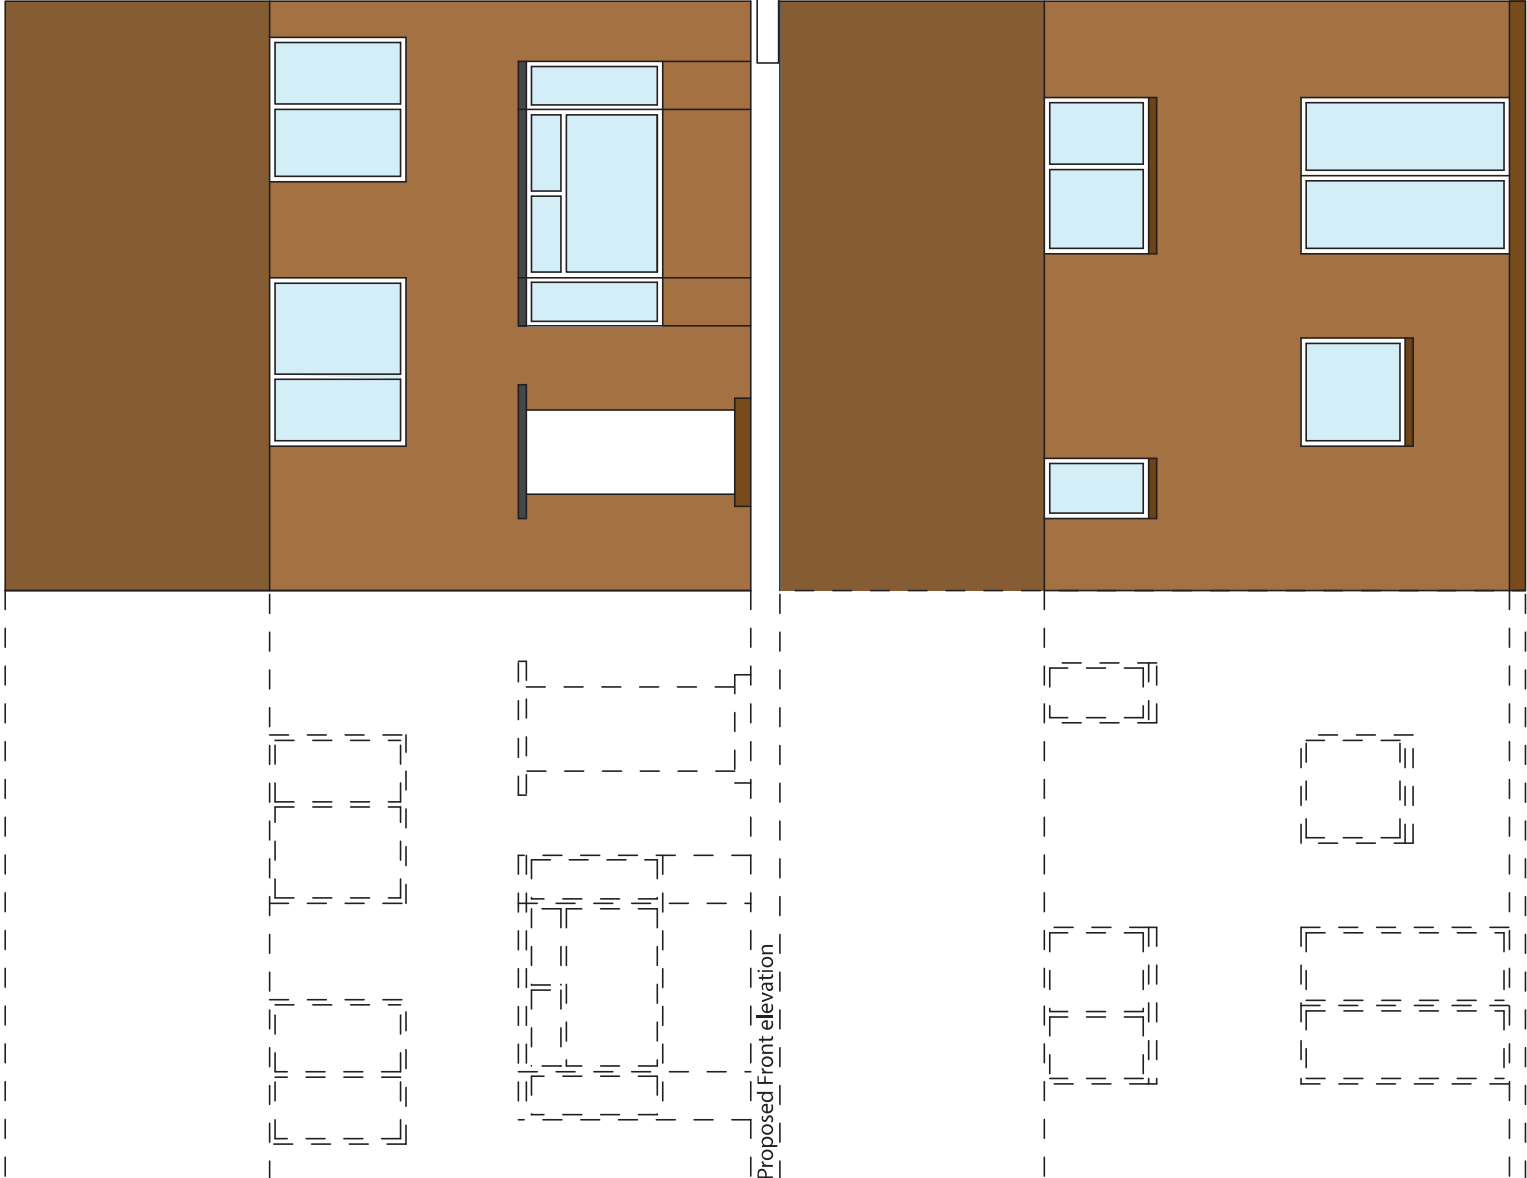

Proposed rear elevation