



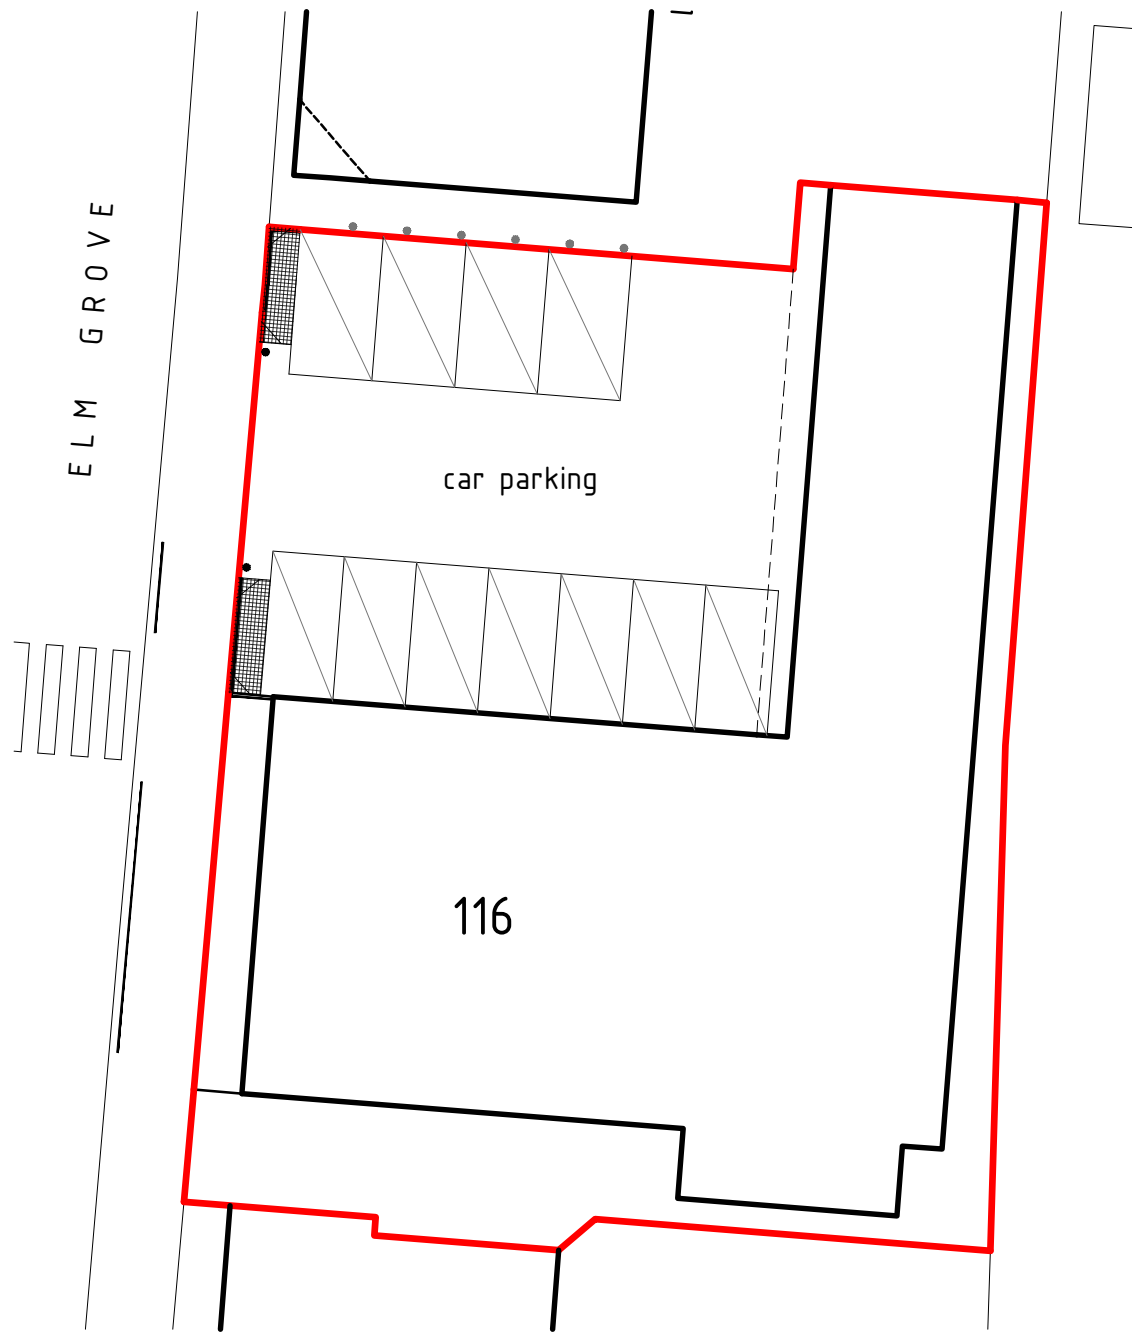


BLOCK / SITE PLAN

0m 10m 50m
Scale 1 : 500

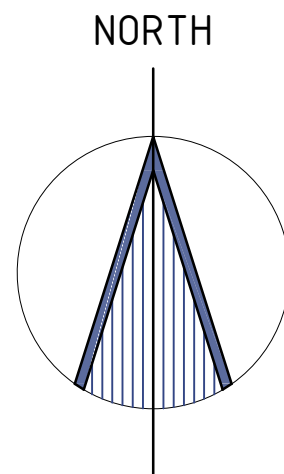

**** COLOURED DRAWING ****
(REQUEST COLOURED COPY IF THIS NOTICE DOES NOT DISPLAY AS RED)

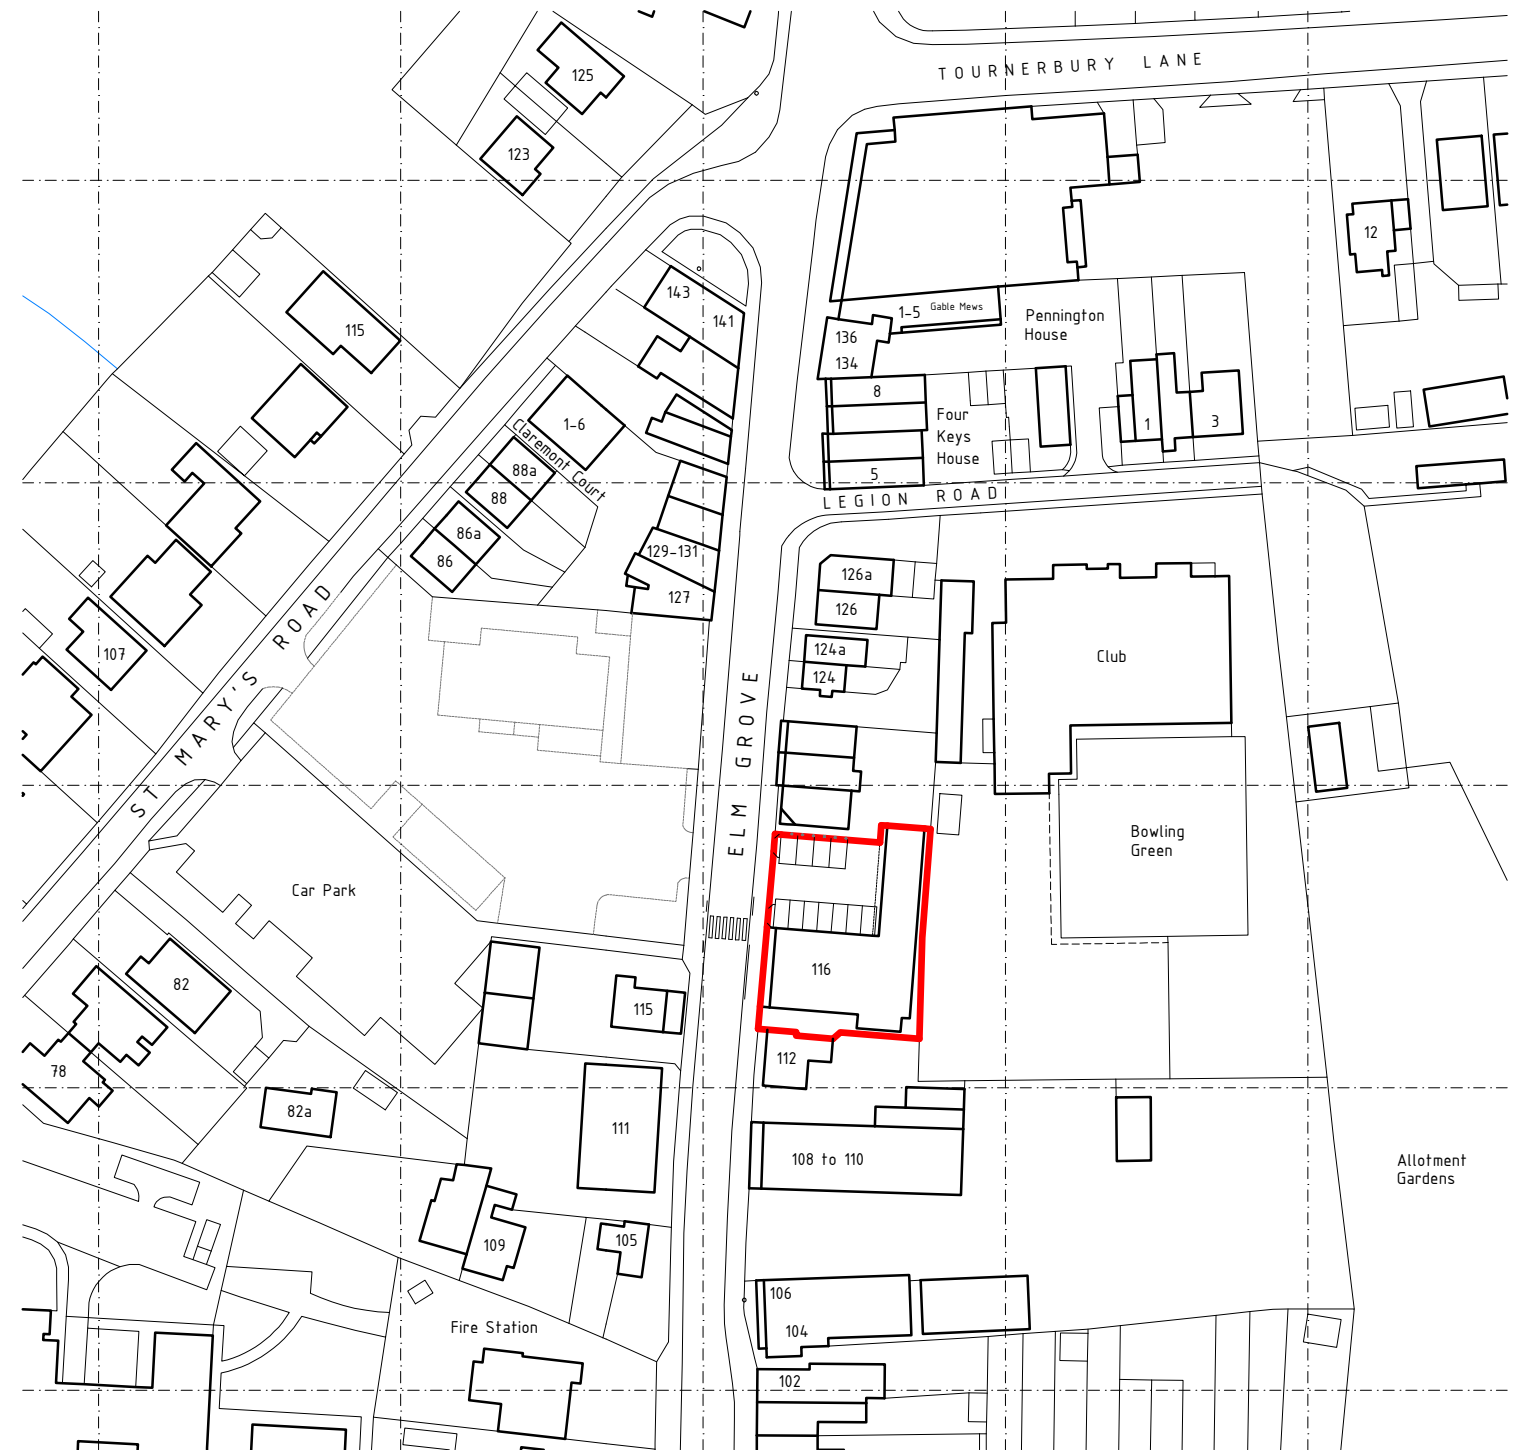

LOCATION PLAN

0m 25m 100m
Scale 1 : 1250

BENTLEY WALKER ELM GROVE

Project no: 191001
Date: 01/04/2020

Drawing no: 01
Scale: 1:500 & 1:1250

GORDON@GDBTECHNICALARCHITECTURE.CO.UK
07875 108380

**GDB TECHNICAL
ARCHITECTURE**