

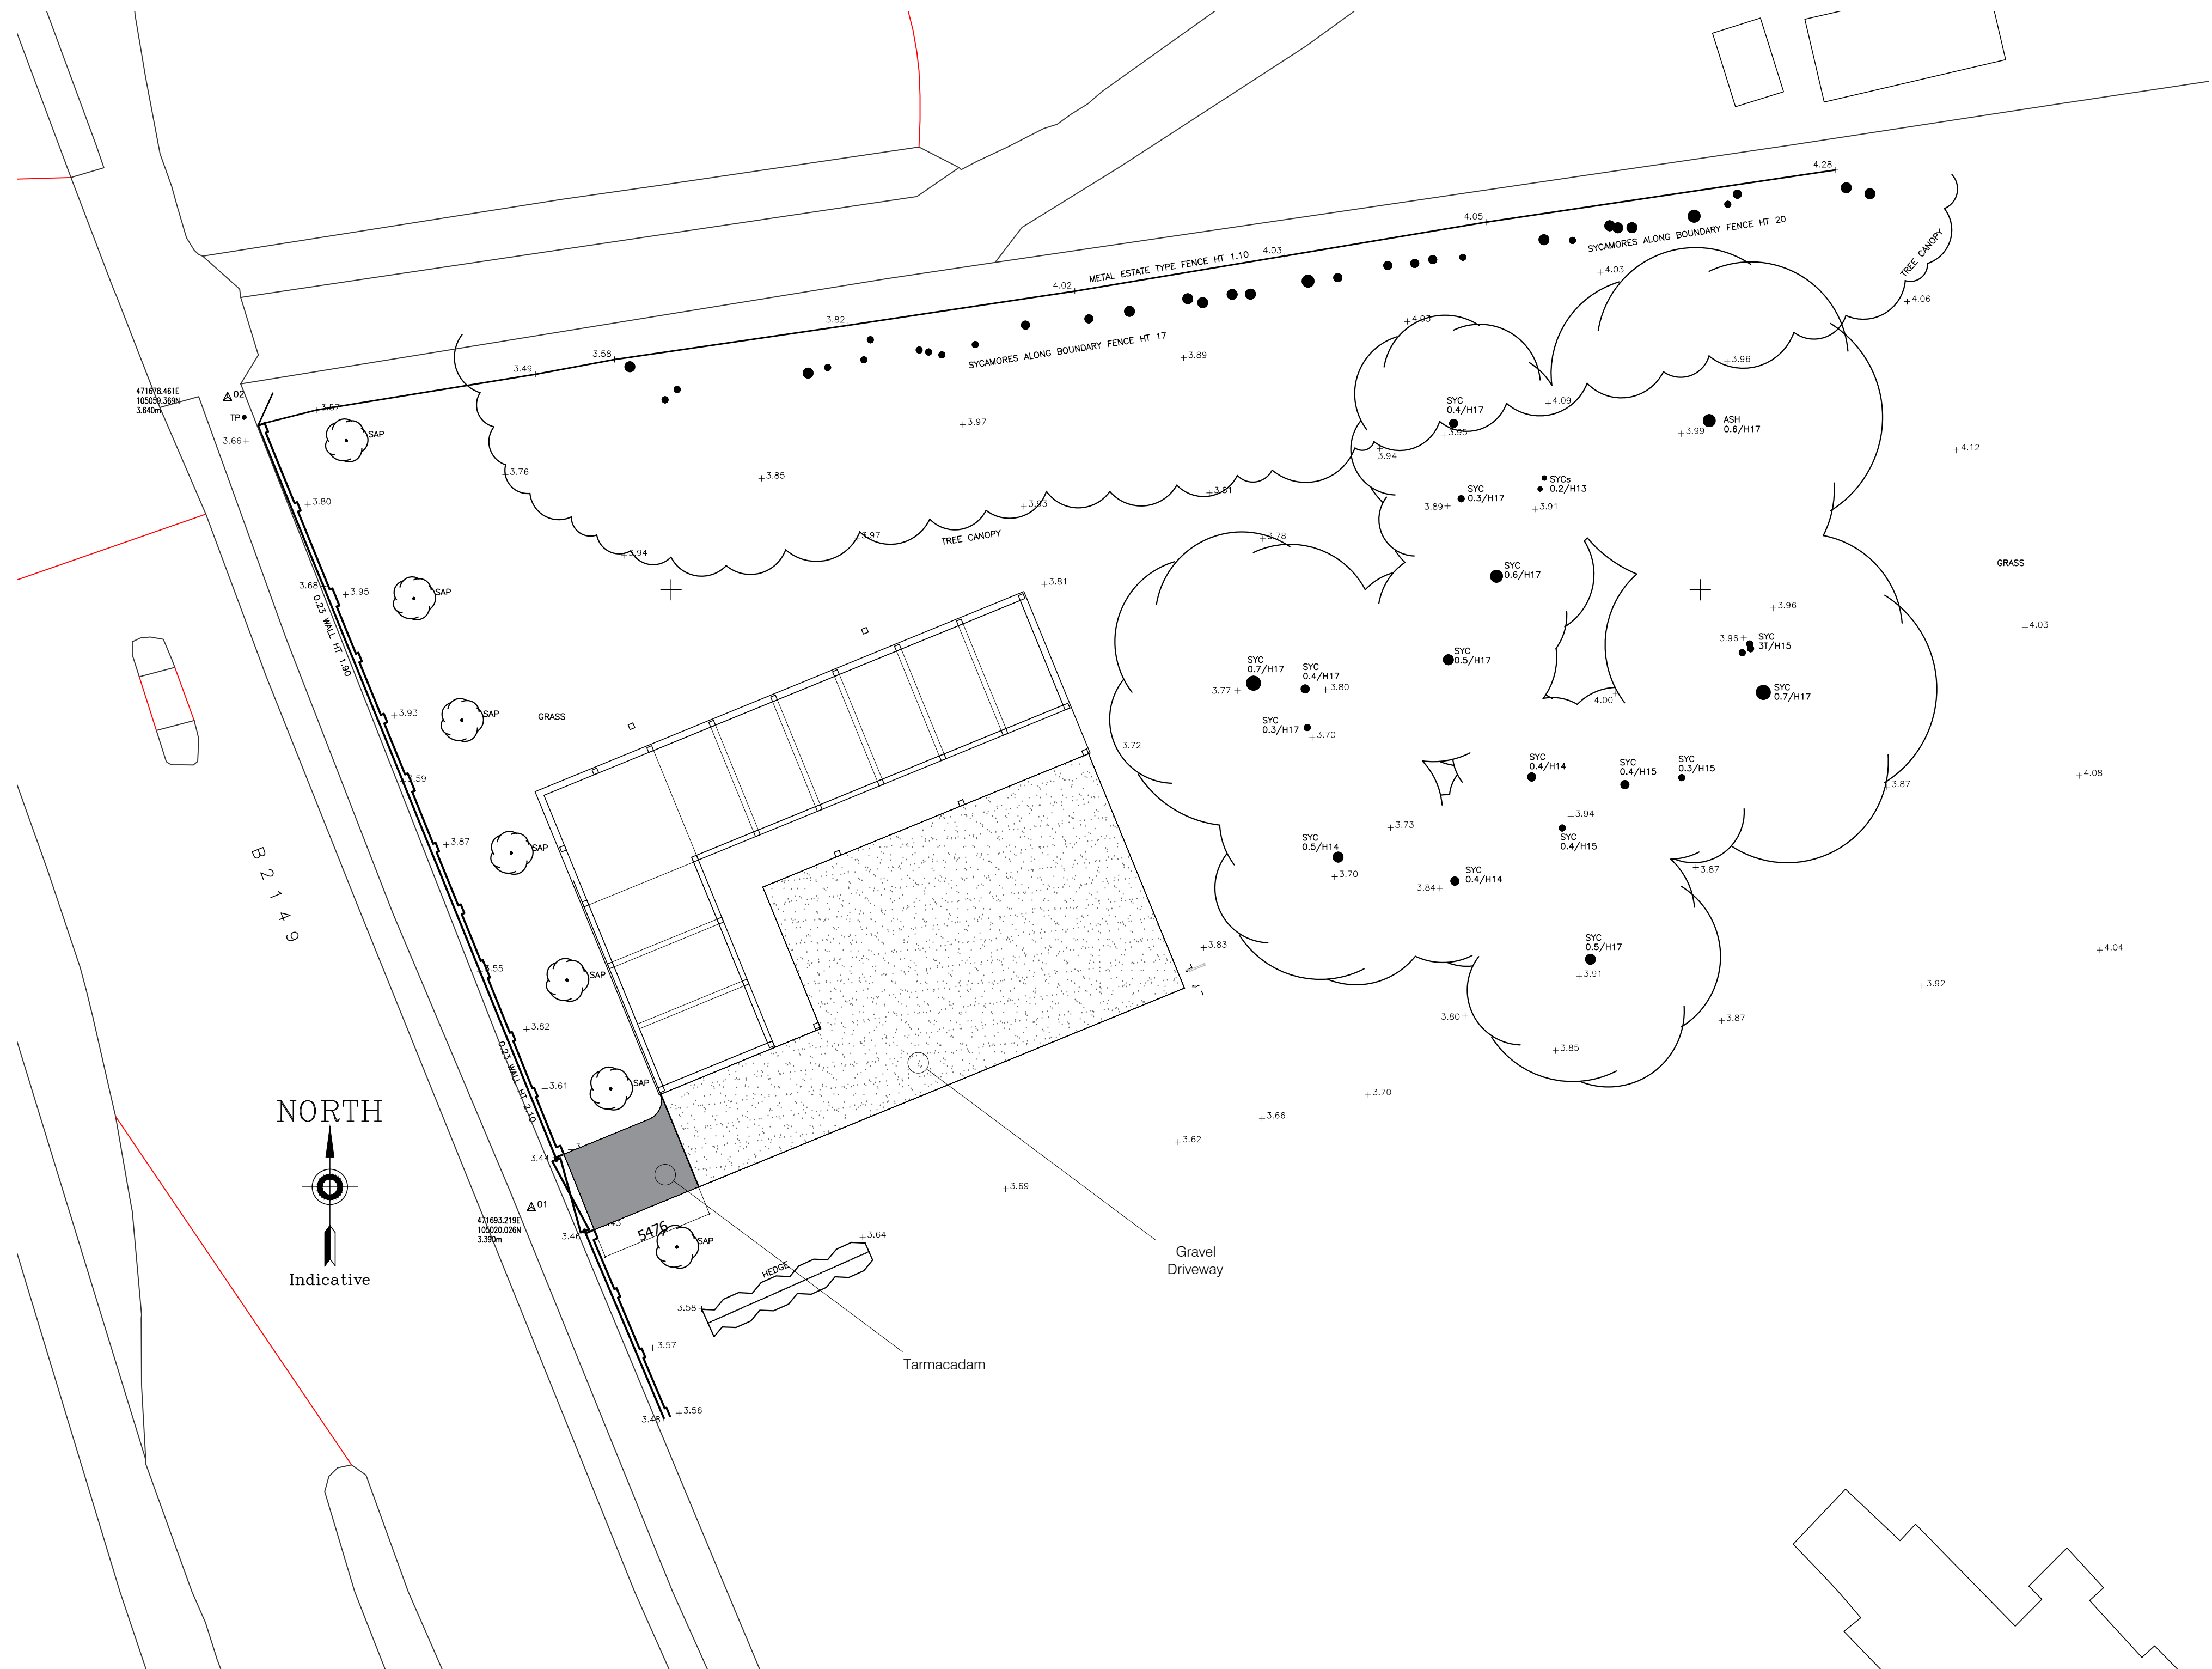
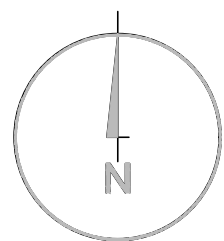


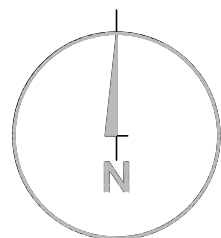

Proposed site plan

Scale 1:200 @ A1, 1:400 @ A3

 

revision	notes	date	drawn	check	revision	notes	date	drawn	check	revision	notes	date	drawn	check	client	notes	hrp architects HRP Architects Ltd 18 Limberline Spur hilsea, portsmouth, hampshire, po3 5hj tel: 023 9269 1843 fax: 023 9263 9722 email: info@hrp-architects.com website: hrp-architects.com			
																project Langstone House Langstone High Street, Havant	drawn MMH MSC date Aug 20	checked MH status Planning		
																detail Location, block & site plans	a1 scale as shown	a3 scale	rev	
																os promap licence no. 100020449.				