



COPYRIGHT ©
Details of this drawing are the copyright of Inspire Design Ltd and must not be reproduced or copied without prior written consent.

REVISIONS		
Rev	Description	Date

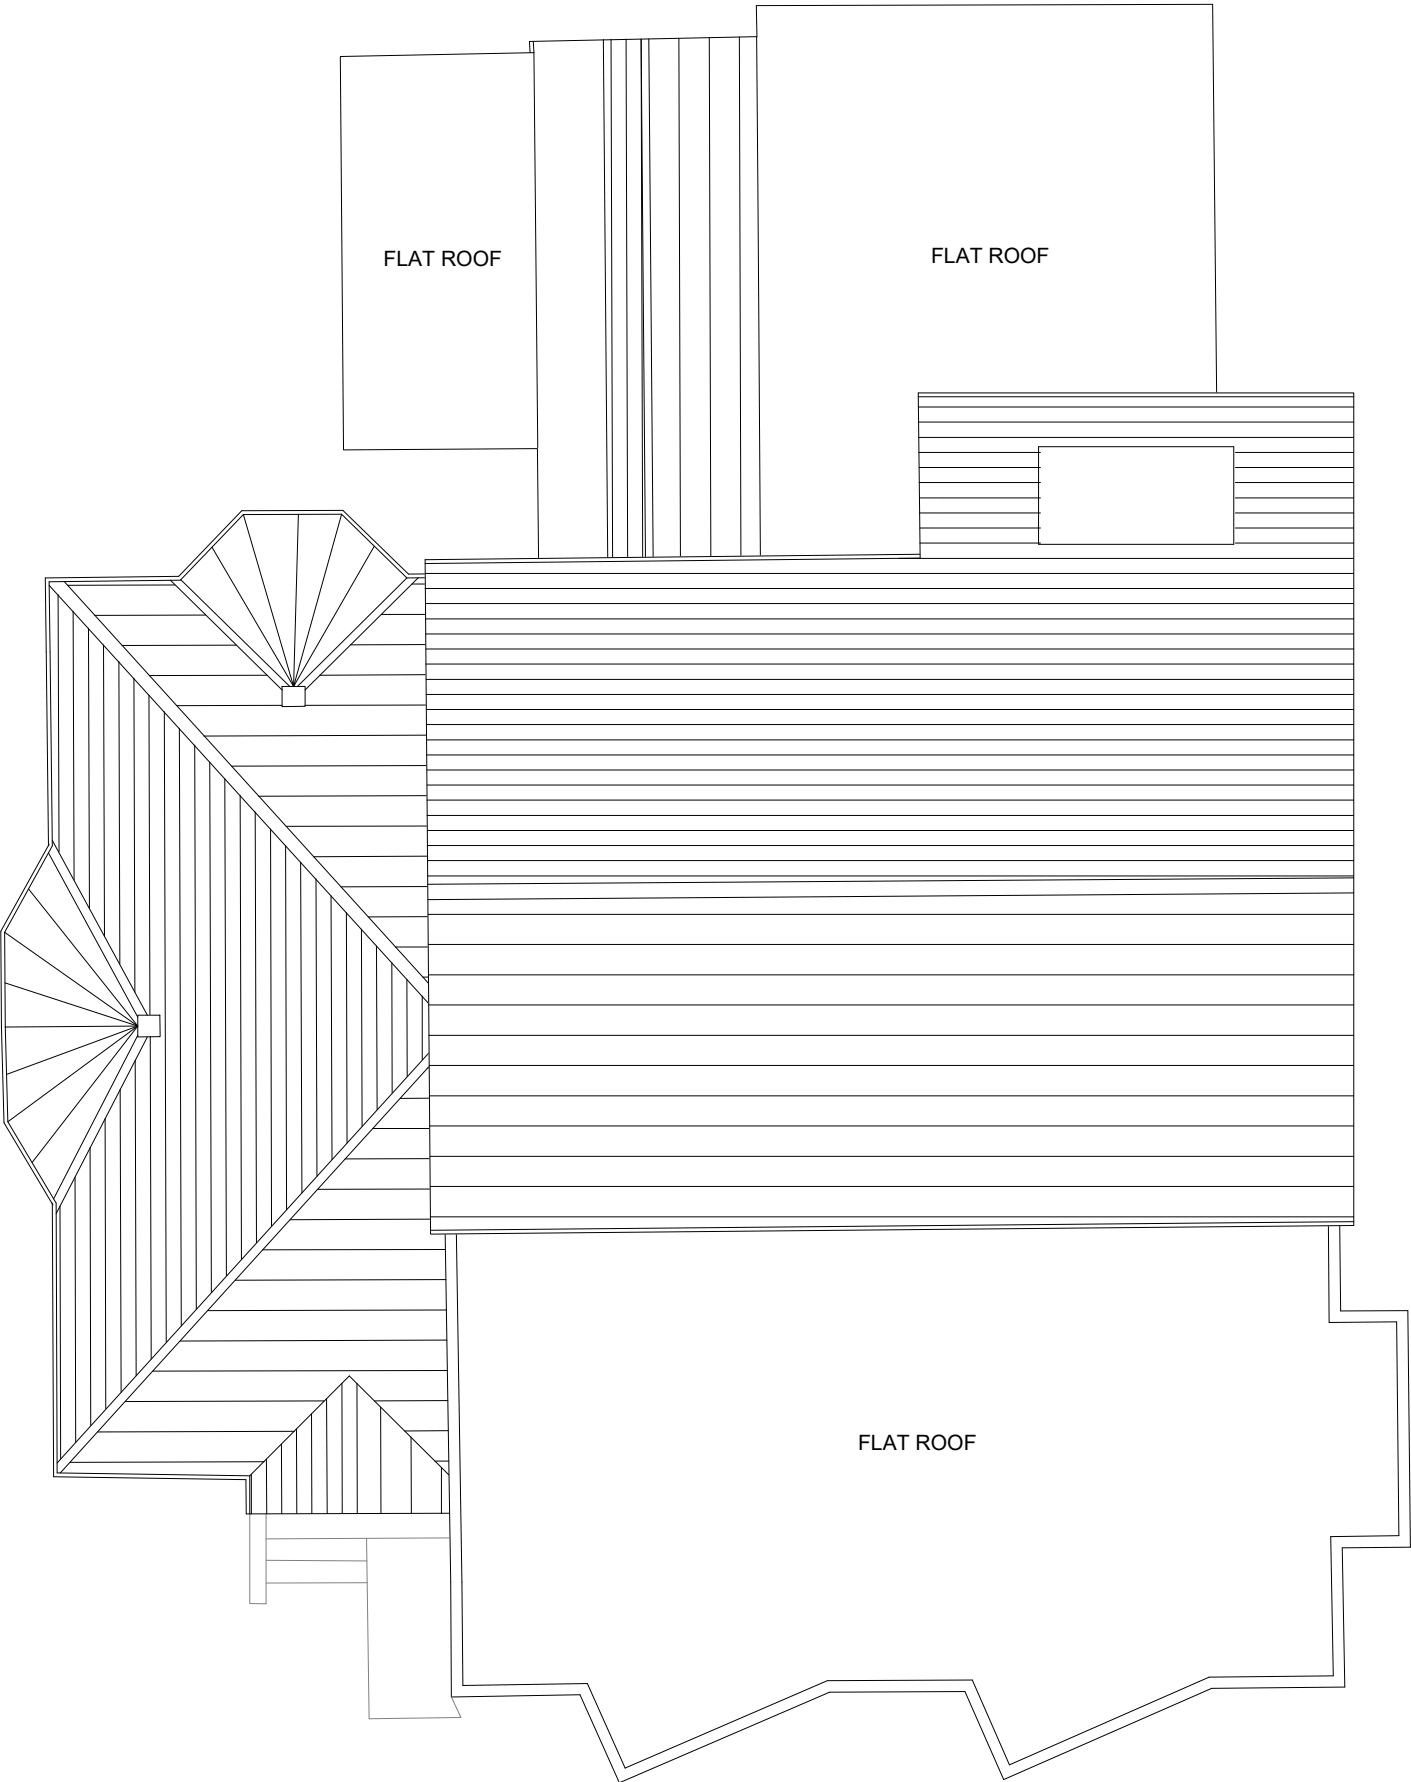

EXISTING ROOF PLAN

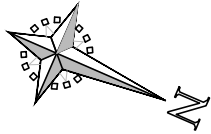

SCALE 1:100



Status

PLANNING ISSUE





☒ 10 Ty Nant Court, Morgantown Cardiff, CF15 8LW. T:- 029 2022 7926

☐ Venture House, 2 Arlington Square, Downshire Way, Bracknell, RG12 1WA. T:-02031 378079

Project

HAVANT
BEDHAMPTON RD PO9 3PT

Draw Title

STAGE 3
EXISTING ROOF PLAN

Date

04/04/2020

Scale(s)

1:100 @ A3

Job No

163094

Type

AP

Draw No

24

Revision

-

Drawn By

Checked By