



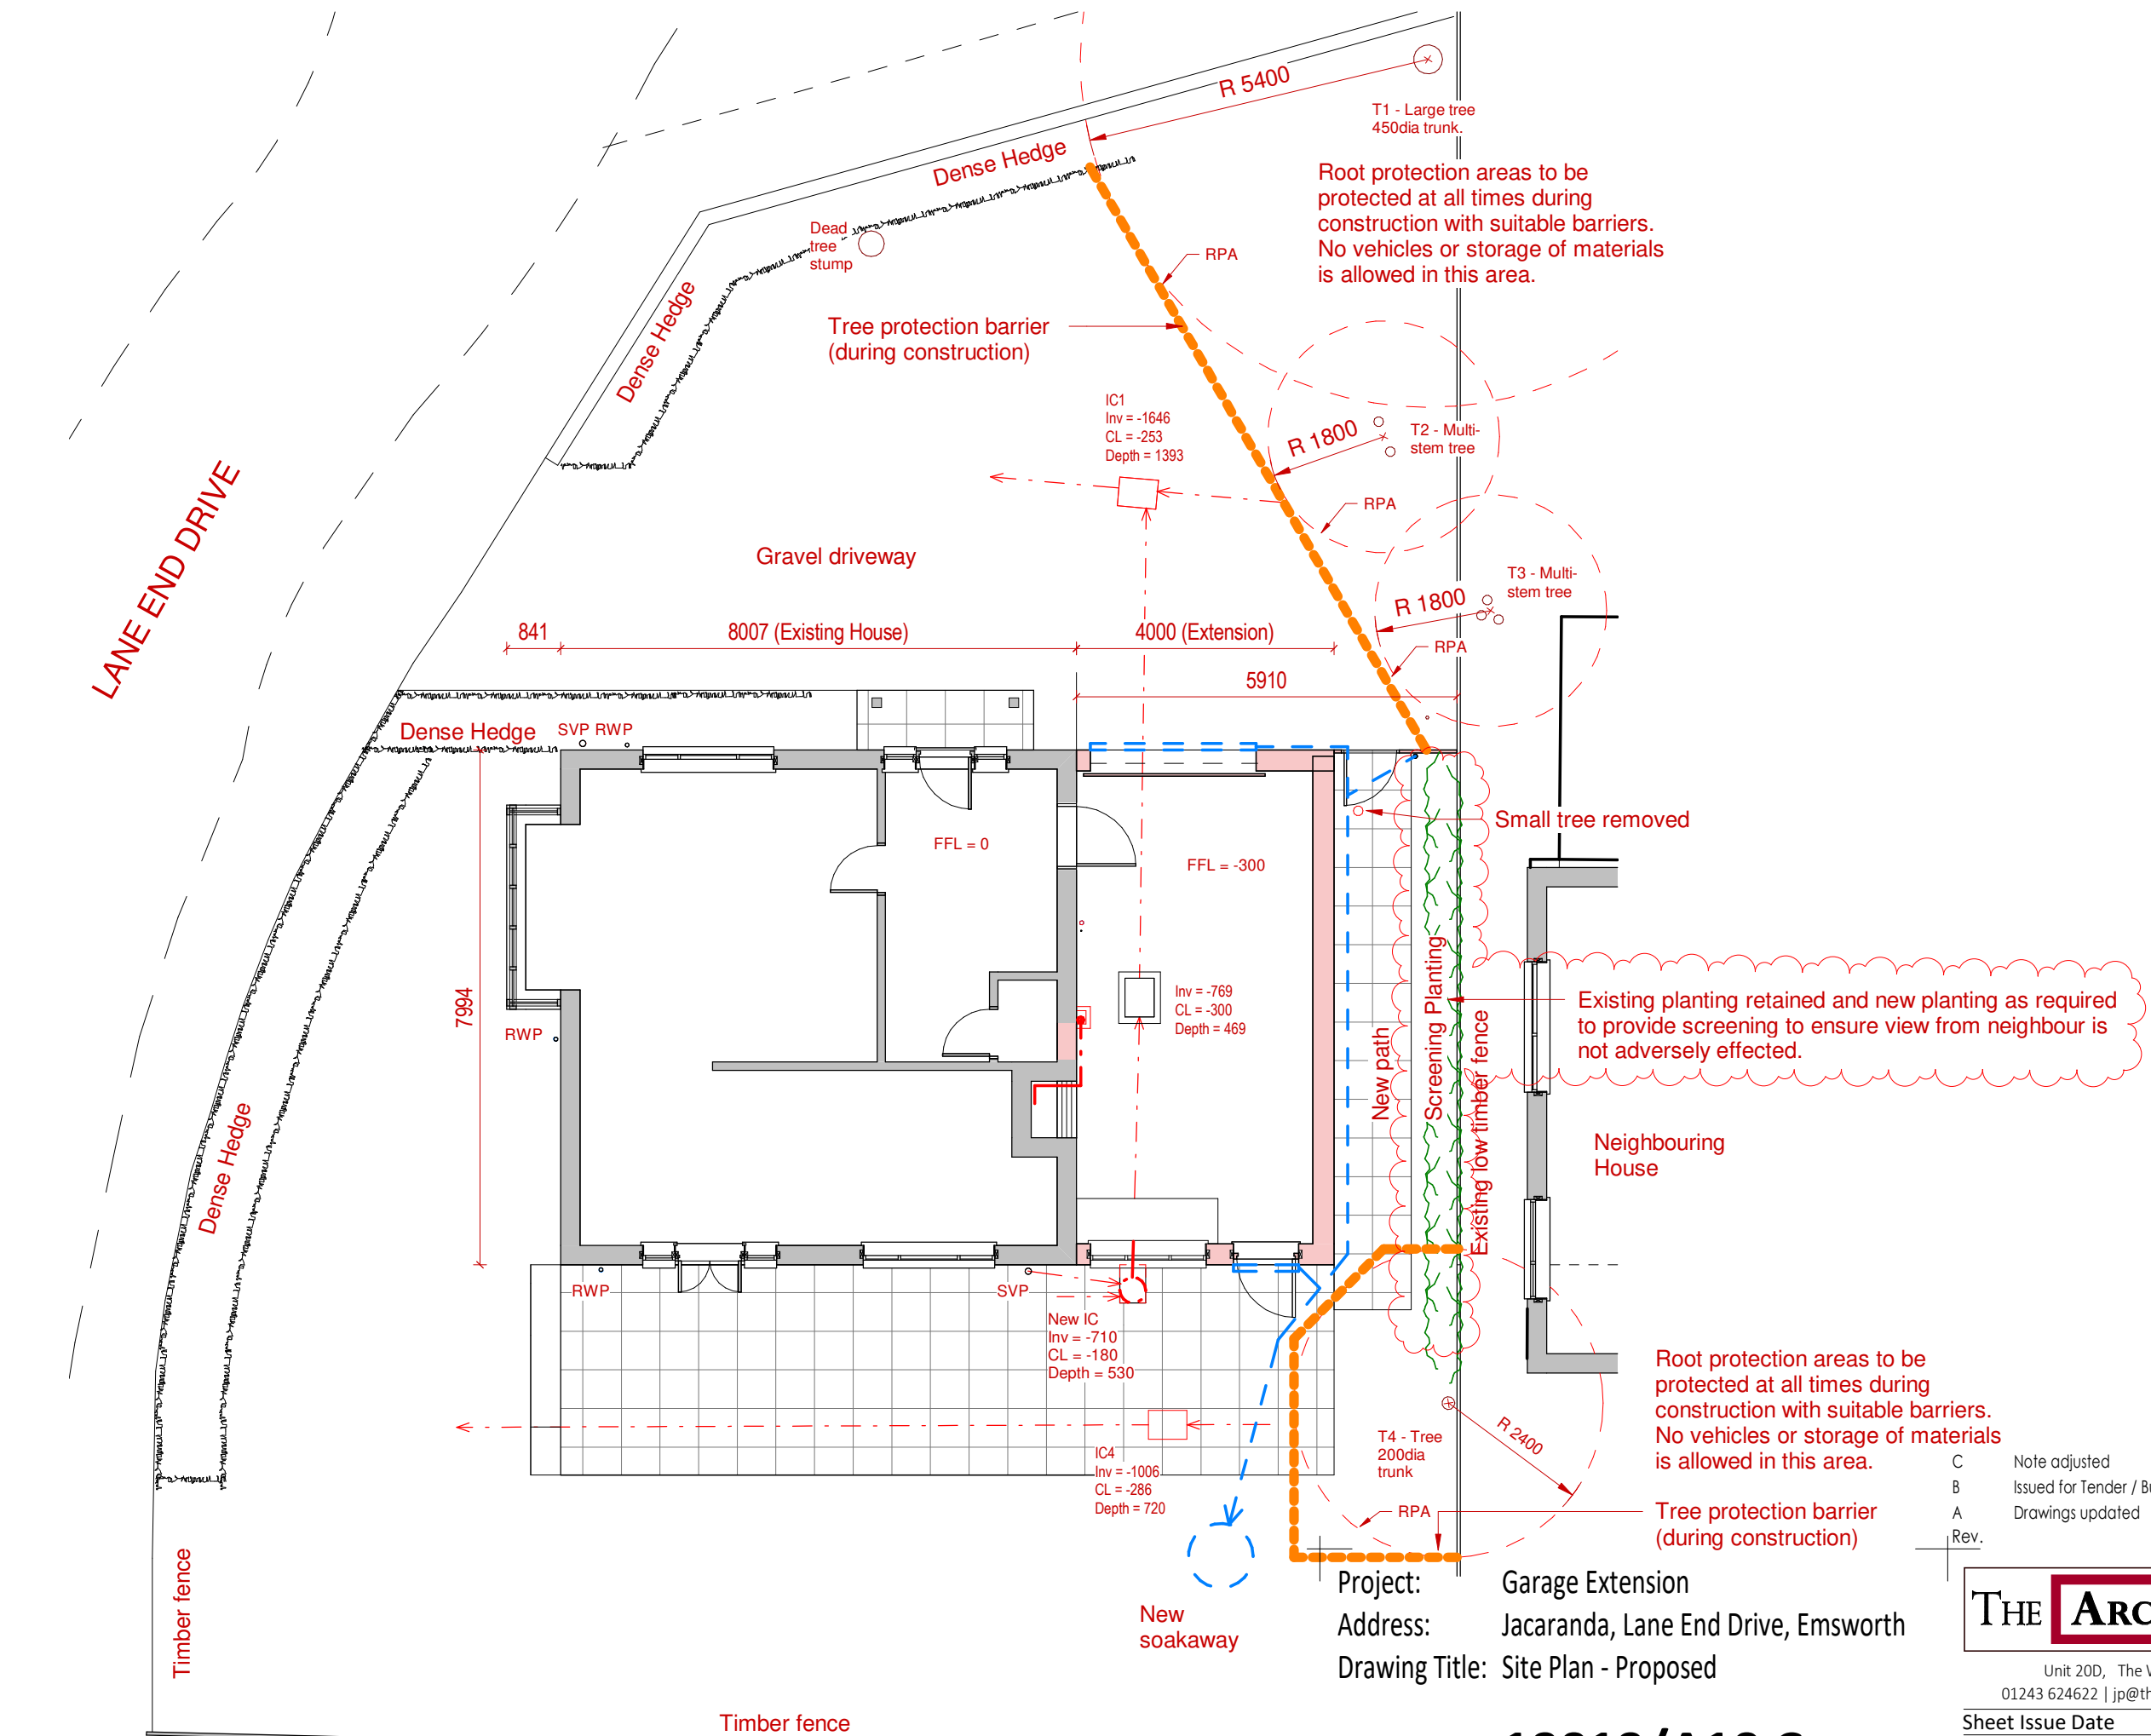

Site Plan- Proposed

 

Project: Garage Extension
Address: Jacaranda, Lane End Drive, Emsworth
Drawing Title: Site Plan - Proposed

Drawing No: **19019/A10 C**

All dimensions shall be checked on site before work commences and any discrepancies advised. Figured dimensions only are to be taken from this drawing. This drawing is to be read in conjunction with all relevant consultants and/or specialists drawings/documents and any discrepancies or variations to be advised before work commences. This drawing is copyright of the architect and may not be copied, altered or reproduced in anyway without our written authority.

C	Note adjusted	31/07/2020
B	Issued for Tender / Building Regulaions	20/05/2020
A	Drawings updated	11/05/2020
Rev.		Date

THE ARCHITECTS DESIGN LTD

Unit 20D, The WREN Centre, Emsworth, Hampshire, PO10 7SU
01243 624622 | jp@thearchitectsdesign.co.uk | www.thearchitectsdesign.co.uk

Sheet Issue Date: April 2020
Drawing Status: **BUILDING REGULATIONS**
Scale @ A3: 1 : 100