


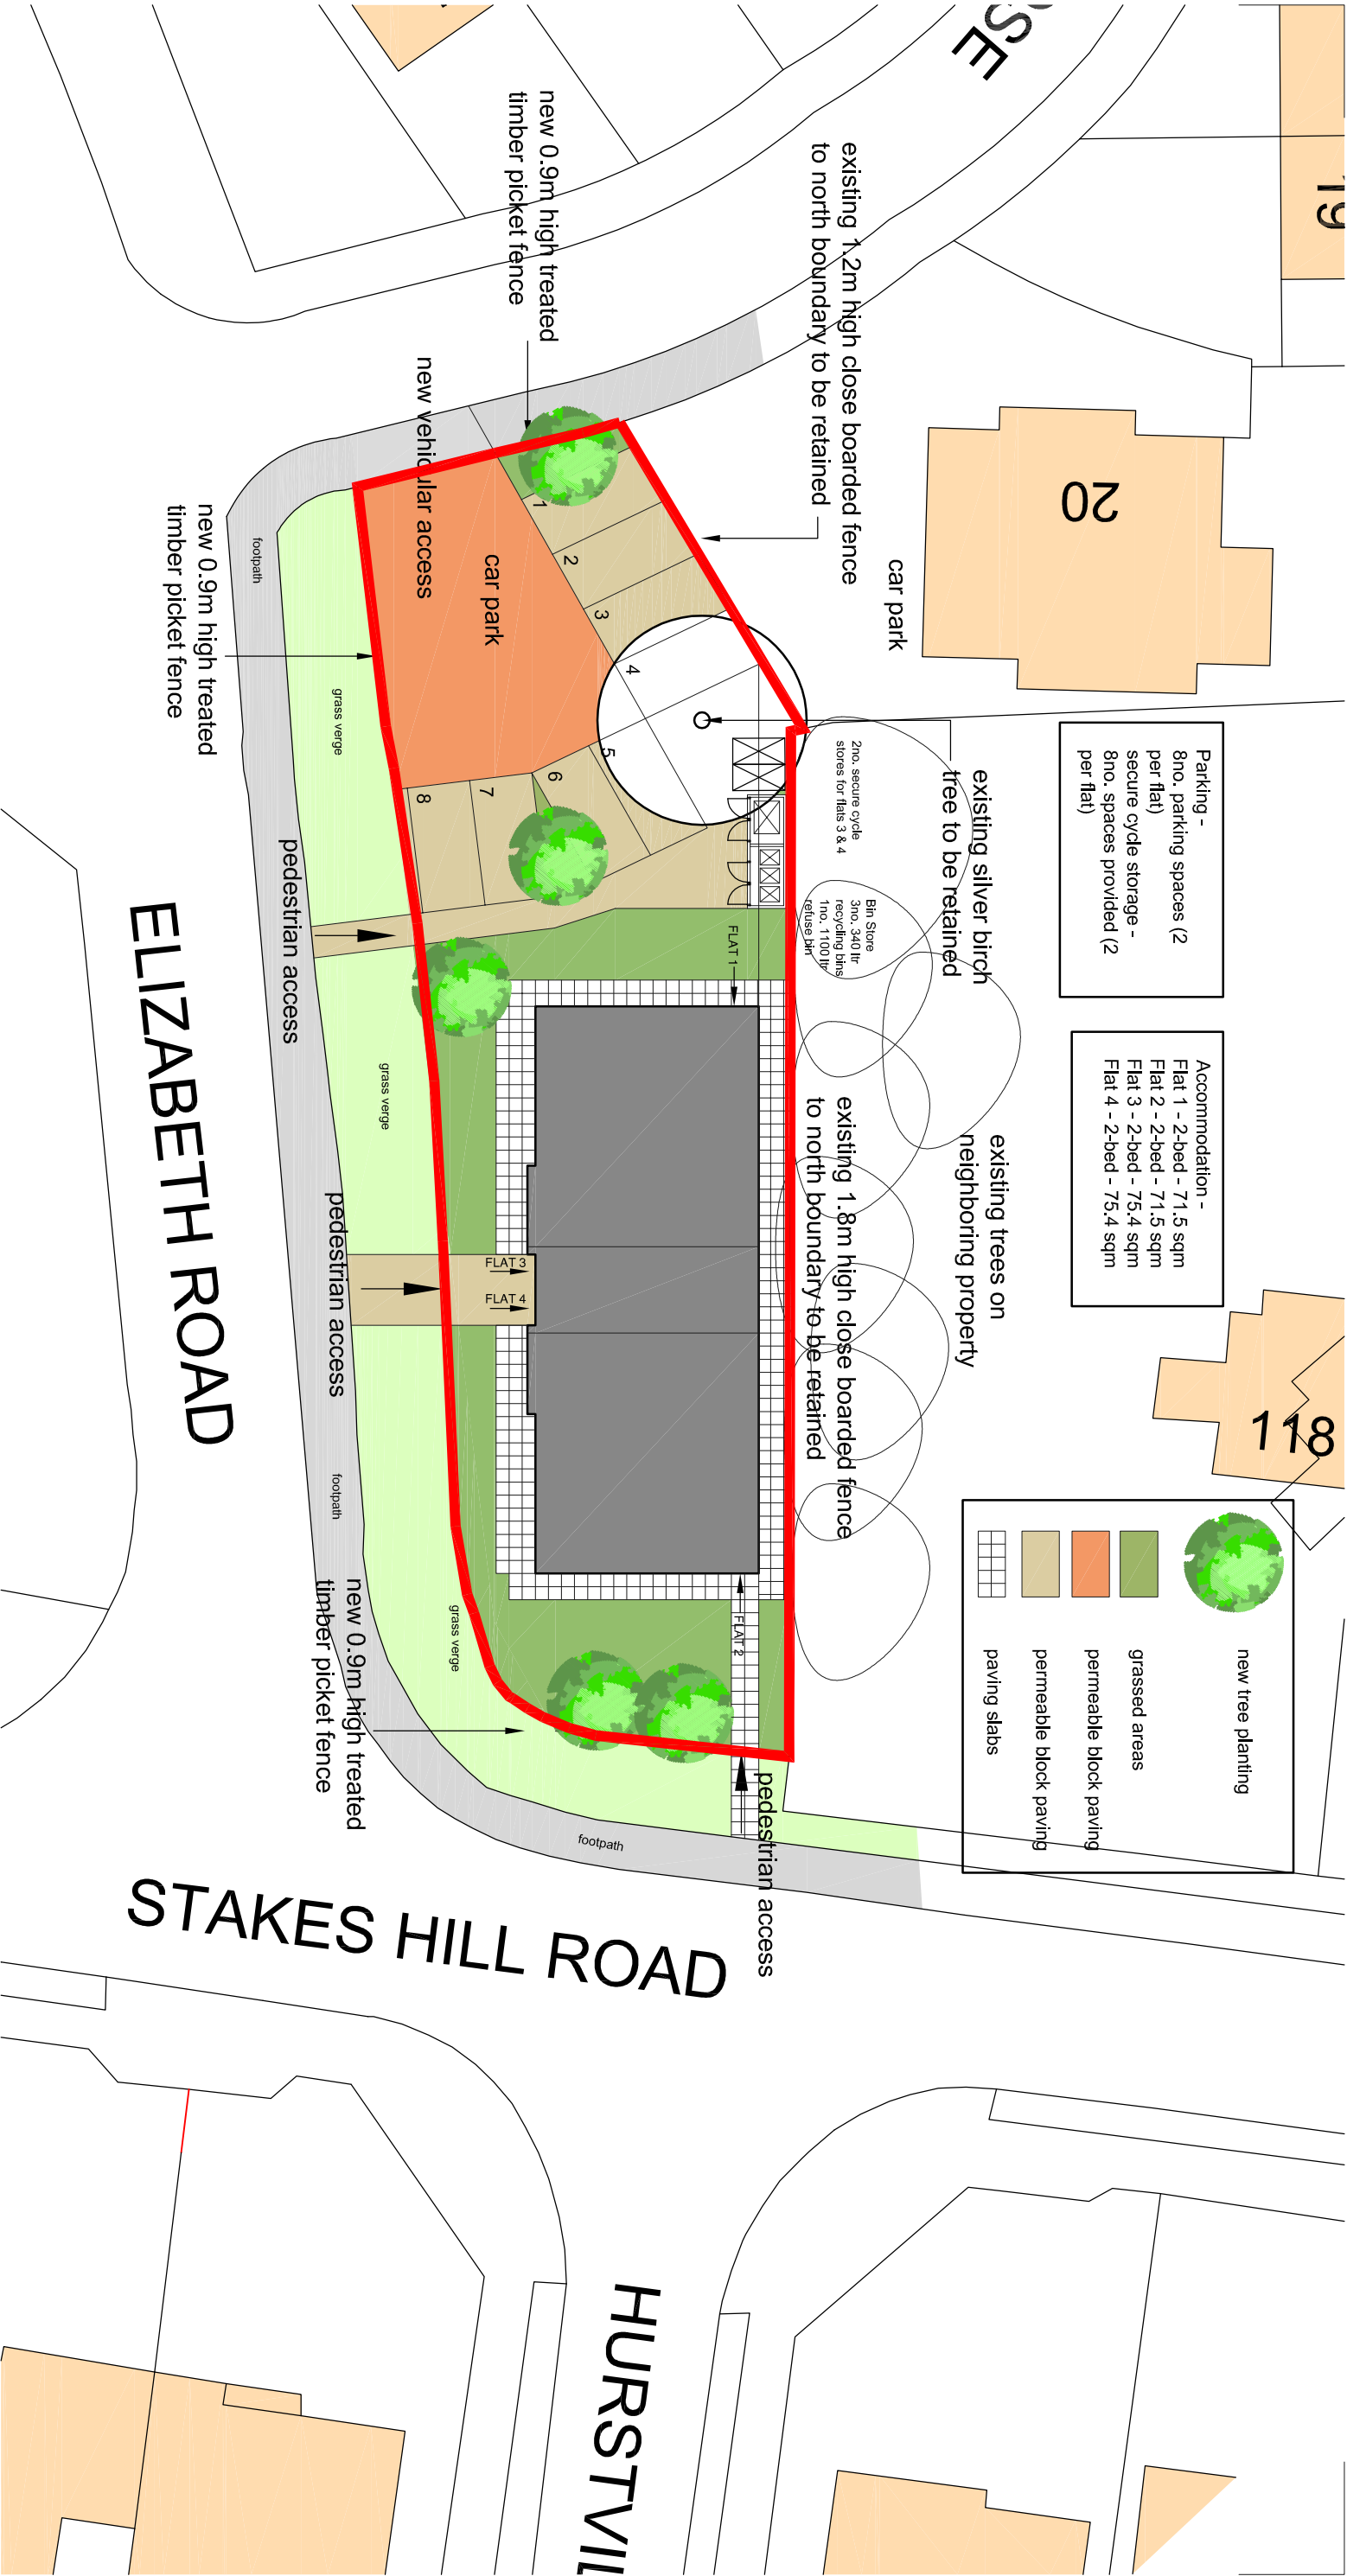

Crown Copyright. All rights reserved. License no. 100045736

PROJECT

Proposed Development on Land off
Elizabeth Road, Waterlooville

CLIENT

East Pallant Developments

DRG TITLE

Site Plan

PROJECT NO.

20004

DRAWING NO.


1003

SCALE

1:250@A3

REV

A

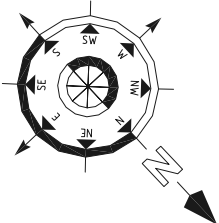

SCALE BAR 1:250

0 5 10 20

ELIZABETH ROAD

STAKES HILL ROAD

HURSTVILLE

Rev	DESCRIPTION	Dwn / Date	Chk / Date
A	Site plan updated	mww 17.07.20	-

This drawing is copyright and must not be disclosed to third parties without permission
Scaled dimensions are not to be used for construction

4 Queensgate
Queens Road
Fareham
Hampshire
PO16 0NW

Tel: 01329 288911
Fax: 01329 221913
E-mail: admin@m2architecture.com

architectural
technologist

m2