


PROPOSED ELEVATIONS
SCALE 1 : 100

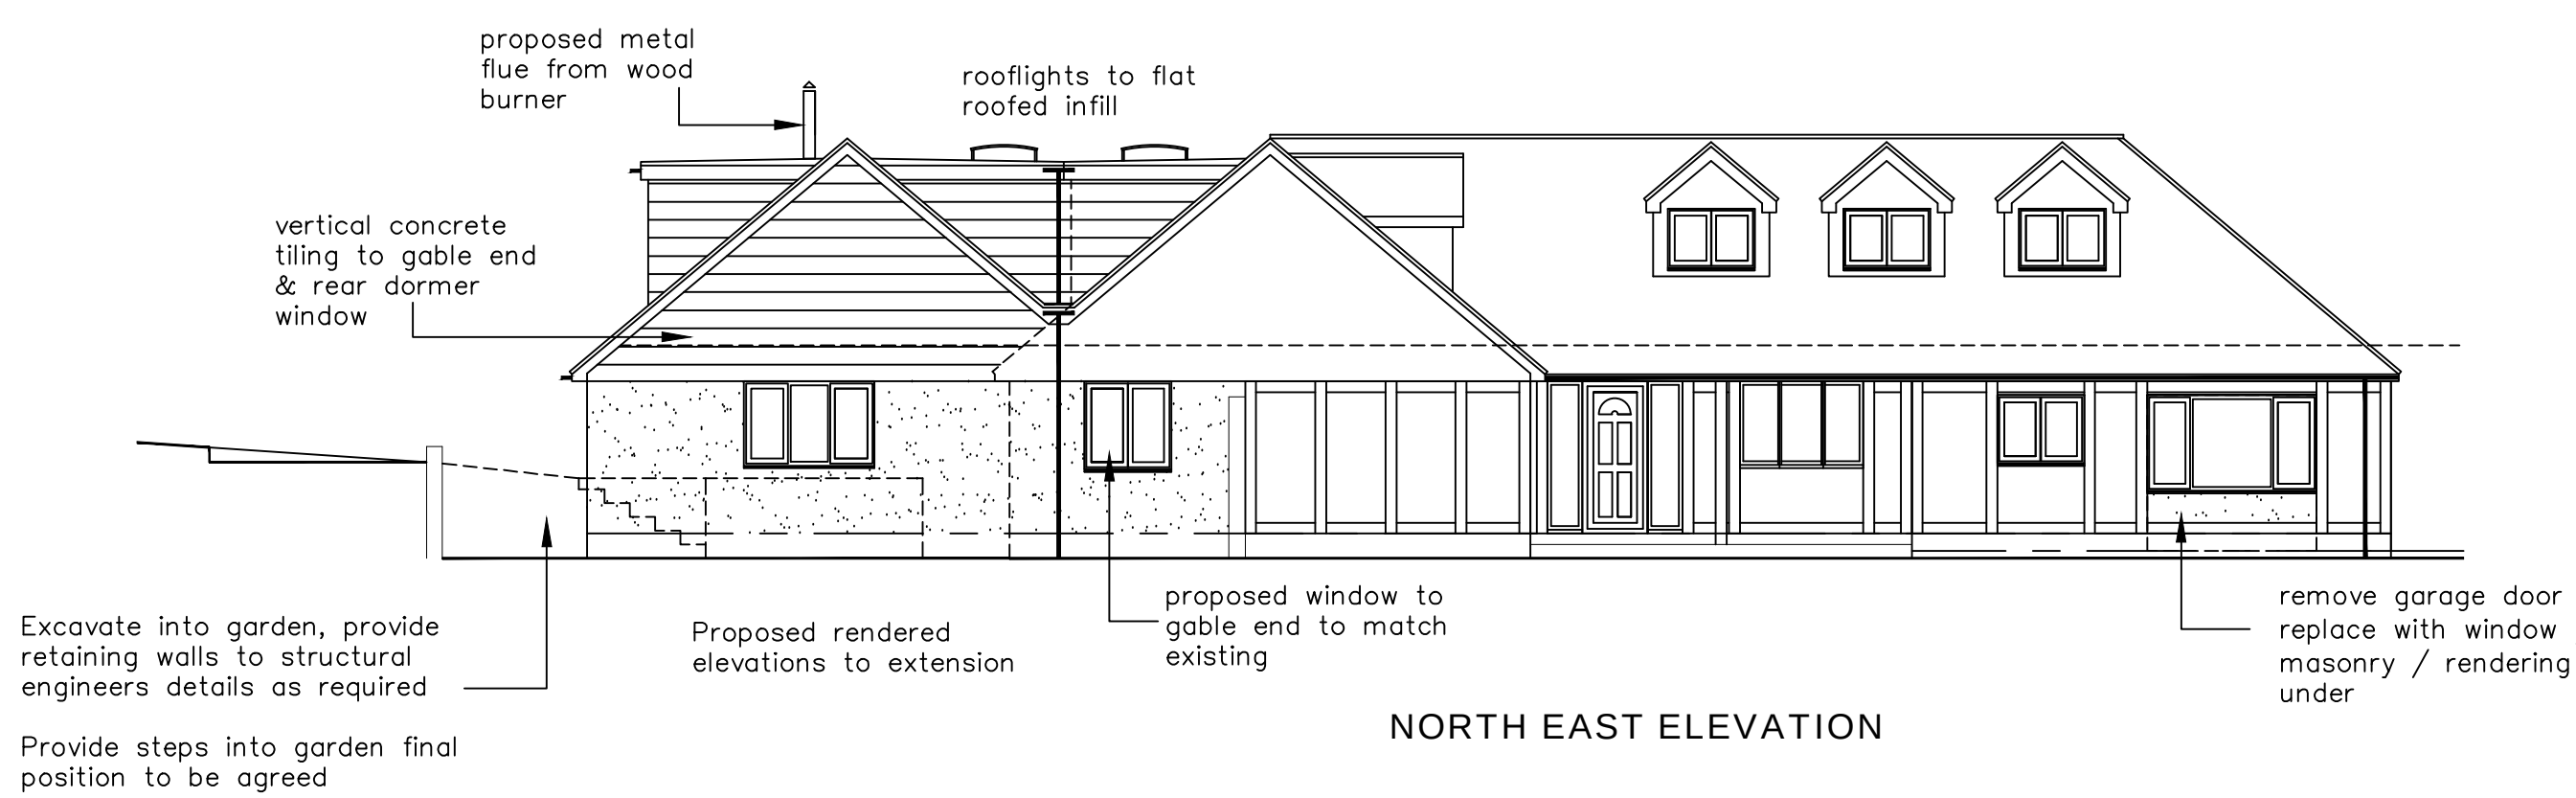

NORTH EAST ELEVATION




NORTH WEST ELEVATION



SOUTH EAST ELEVATION

PROPOSED LAYOUT
SCALE 1 : 50

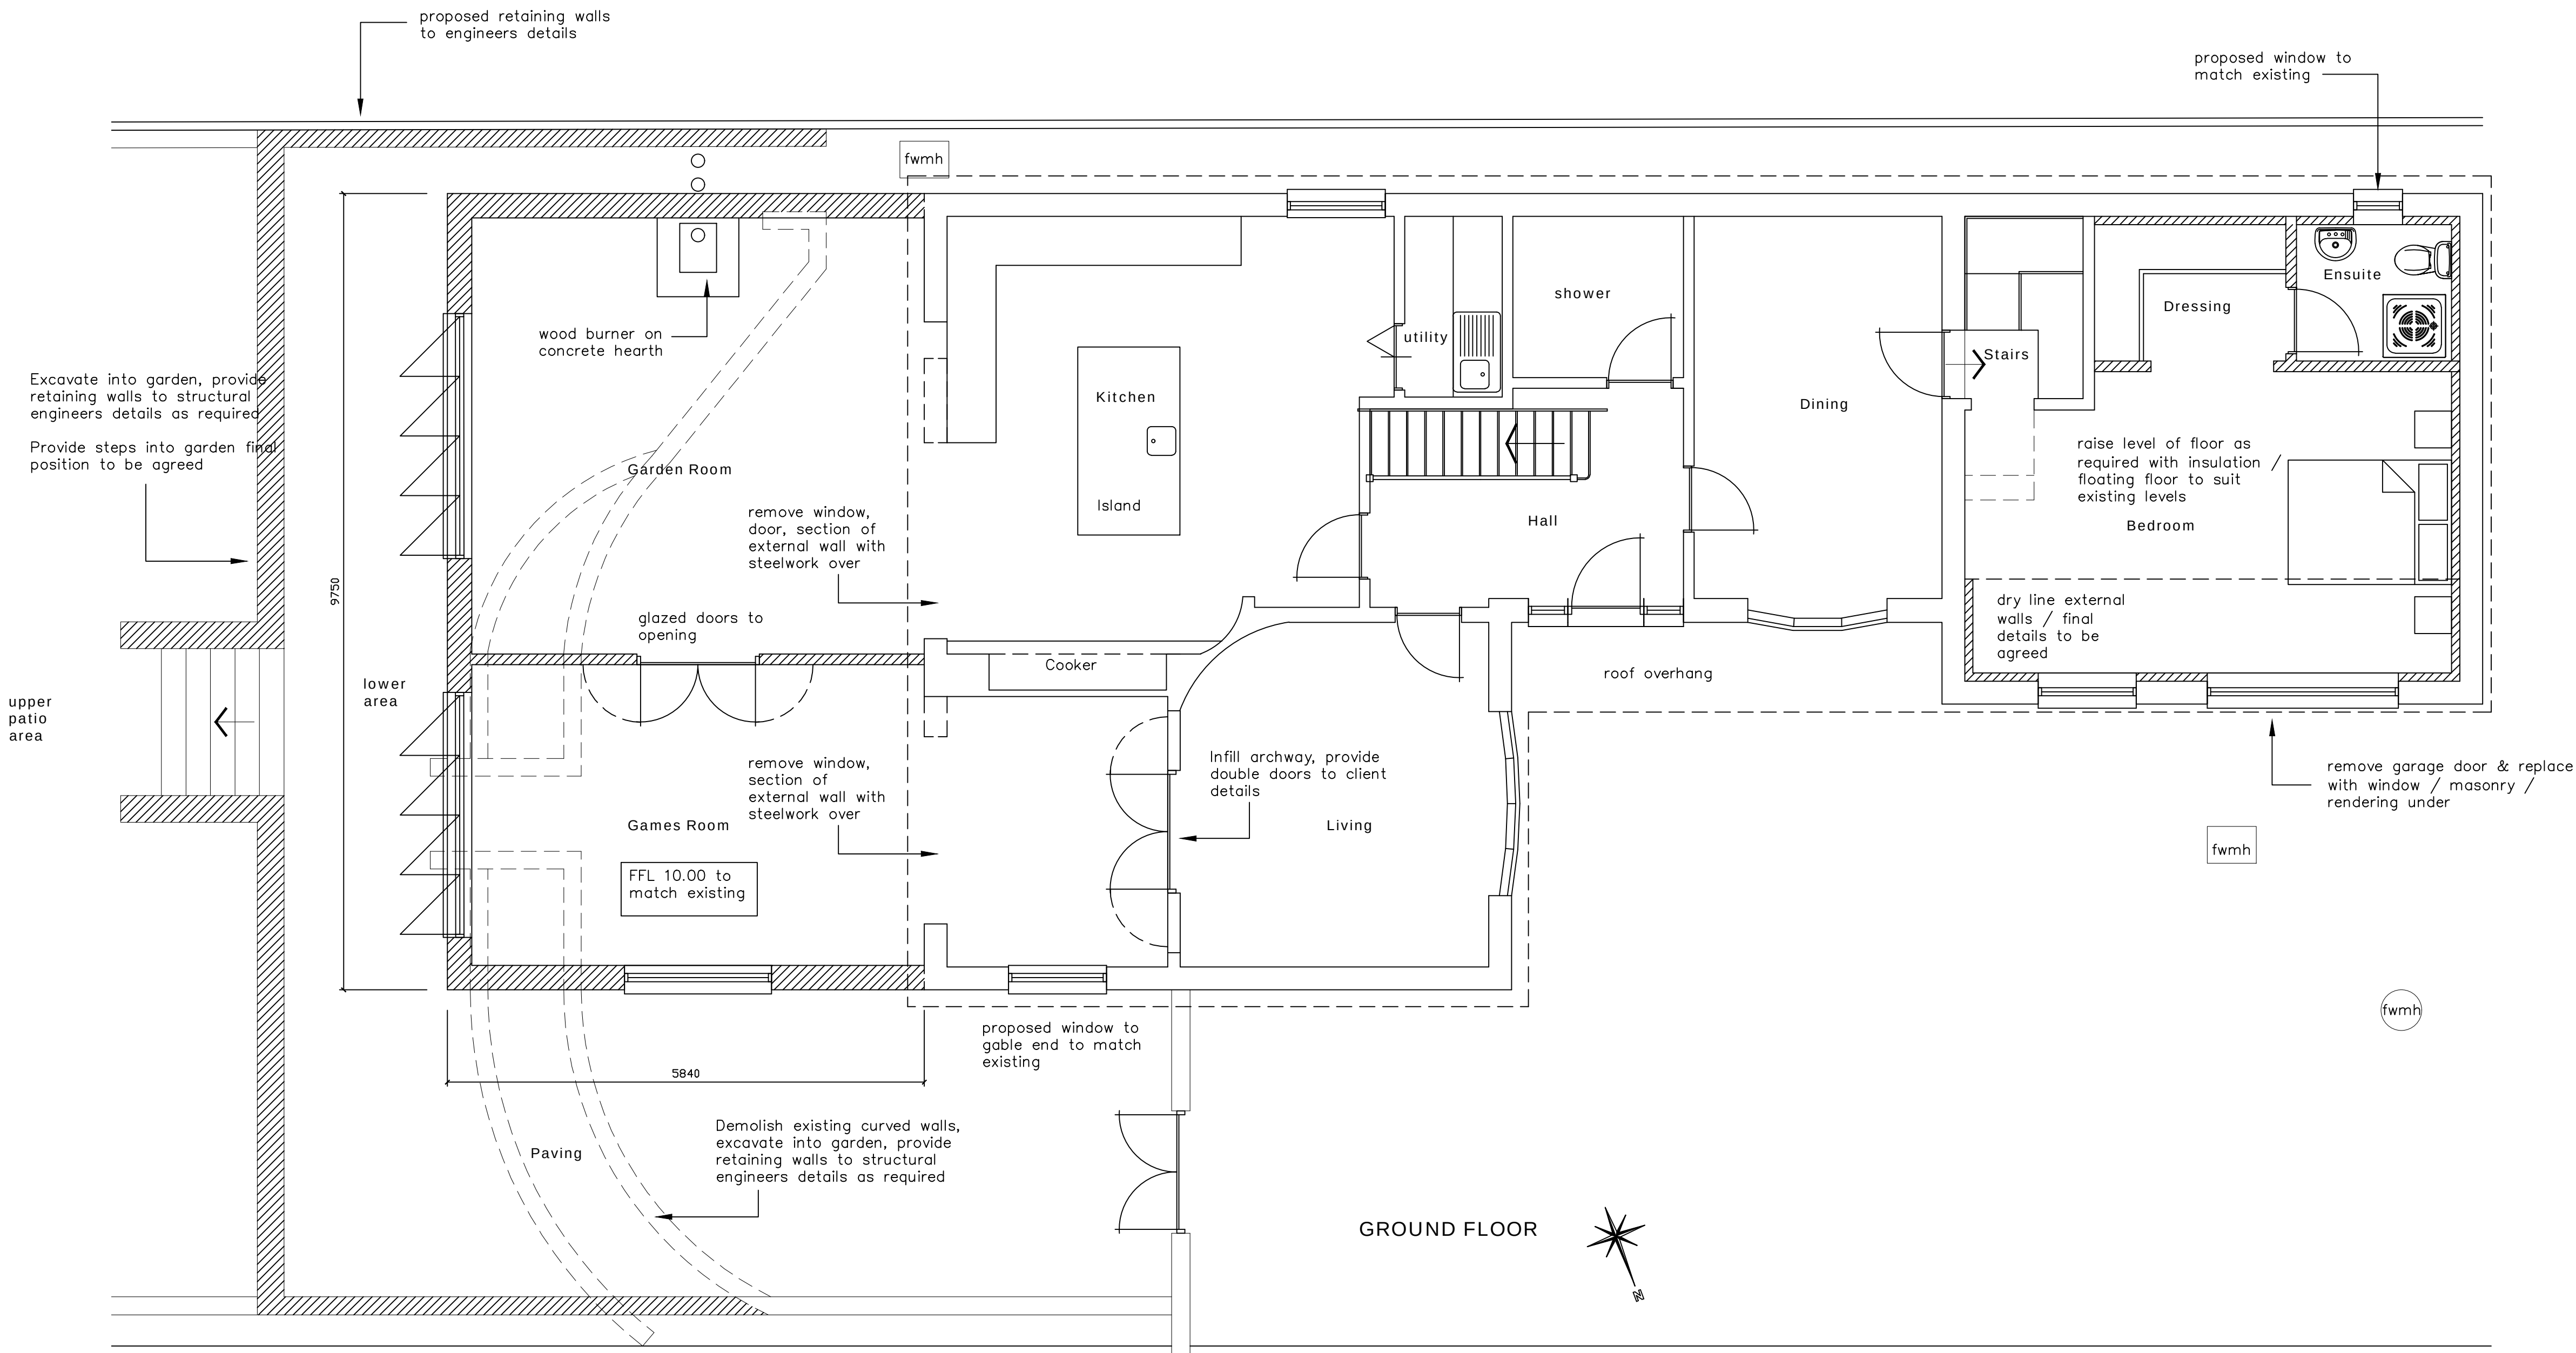


GROUND FLOOR

KEY:

- Blockwork
- External brickwork
- Timber/metal framed stud walling
- Mains Powered Extract Fan
- Mains Powered interconnecting smoke detectors
- SVP Soil & vent pipe
- SS Stub stack
- RWP Rain water pipe
- Spot levels

NOTES:
The design and construction of this project shall be in accordance with the current Building Regulations & NHBC Standards. These notes & drawings have been prepared solely for the purpose of Planning & Building Regulation approval.
Do not scale from this drawing unless for Planning purposes. All dimensions to be checked on-site and any alterations to be approved by the Architect and/or client prior to any work commencing.
Ordnance Survey Licence No: 100047591
This drawing to be copyright and to be read in conjunction with all other drawings

AMENDMENTS:

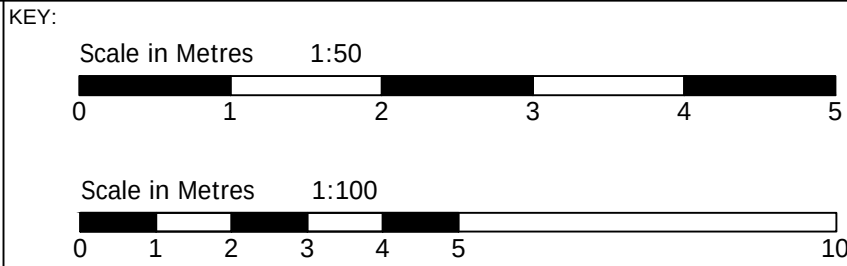

CLIENT NAME & ADDRESS
Mr & Mrs S Brewer
1 Sandy Brow
Widley
Waterlooville
PO7 5JP

PROJECT ADDRESS
Rosebud Cottage
Stakes Hill Road
Waterlooville
PO7 5UB

DRAWING DETAILS
PLANNING DRAWING
Proposed Ground Floor Layout & Elevations.

PROJECT No 934	DWG No 2	REV No
SCALE 1:50 1:100 @ A1	DRAWN BWH	DATE 01/04/20



BH
ARCHITECTURE Ltd
Heath Cottage
Newlands Lane
Purbrook
Waterlooville
Hants
PO7 5SQ
Tel: 023 9223 2322
Mob: 07747 771808
E-mail: bernard@bernardharding.com