






FRONT ELEVATION TO ELM GROVE

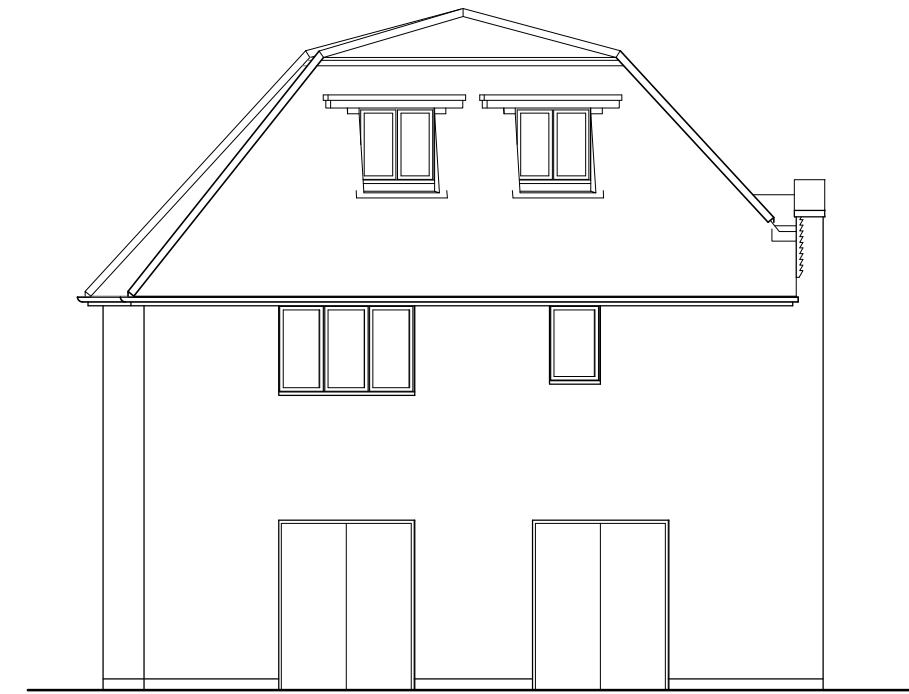


REAR ELEVATION

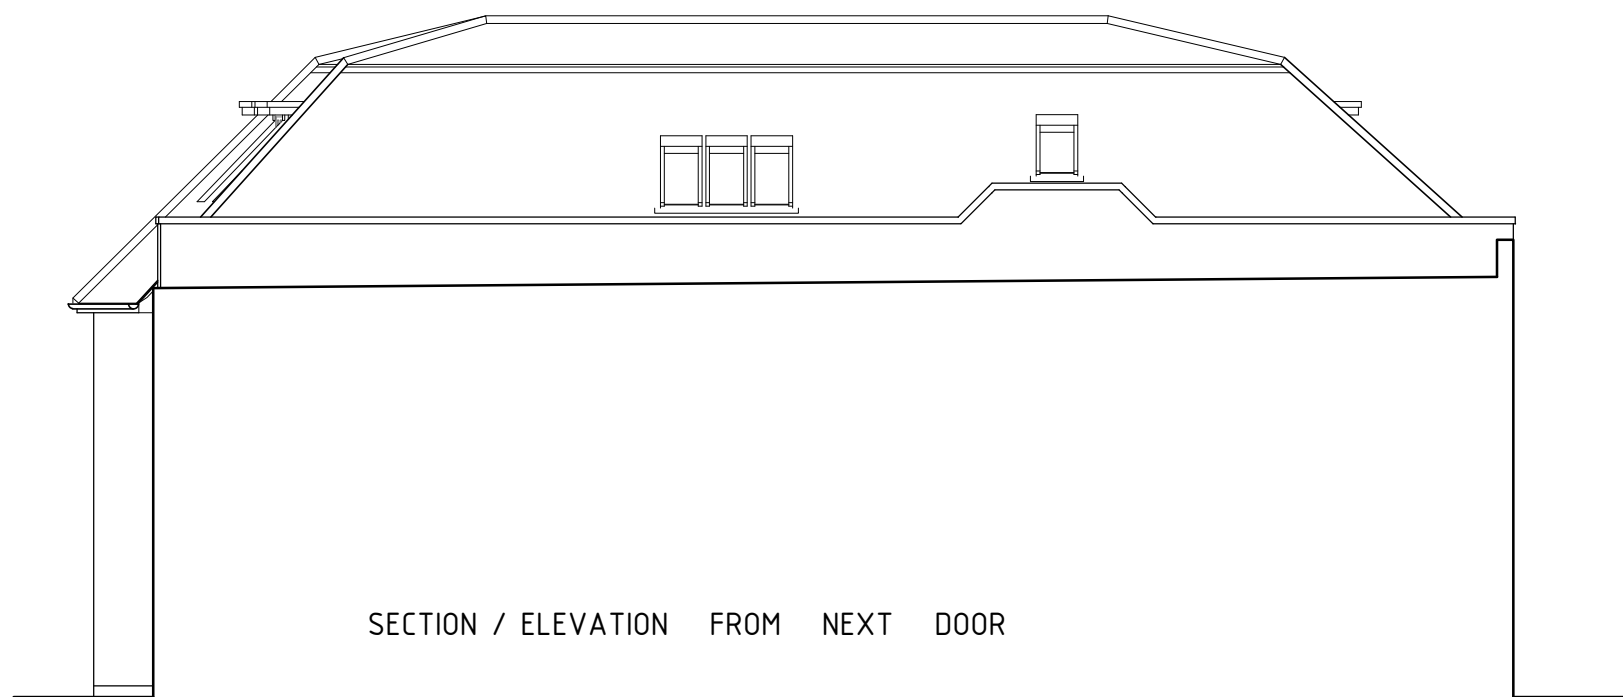

SECTION / ELEVATION FROM NEXT DOOR

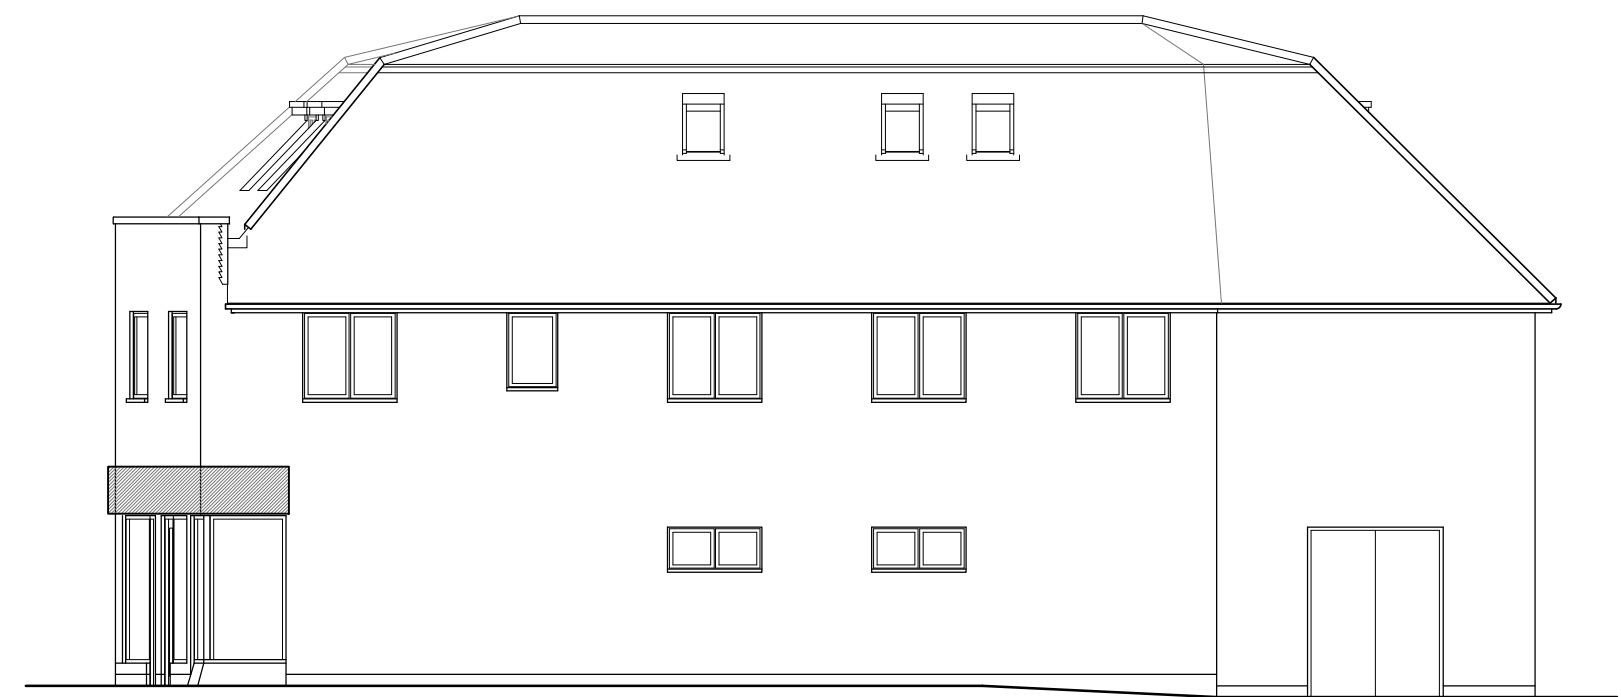

ELEVATION FROM CAR PARK ENTRANCE

 

EXISTING ELEVATIONS (UNCHANGED)

31 ELM GROVE
HAYLING ISLAND

Project no: 170601
Date: 01/10/2019

Drawing no: 1002
Scale: 1:100

GORDON@GDBTECHNICALARCHITECTURE.CO.UK
07875 100380

**GDB TECHNICAL
ARCHITECTURE**