



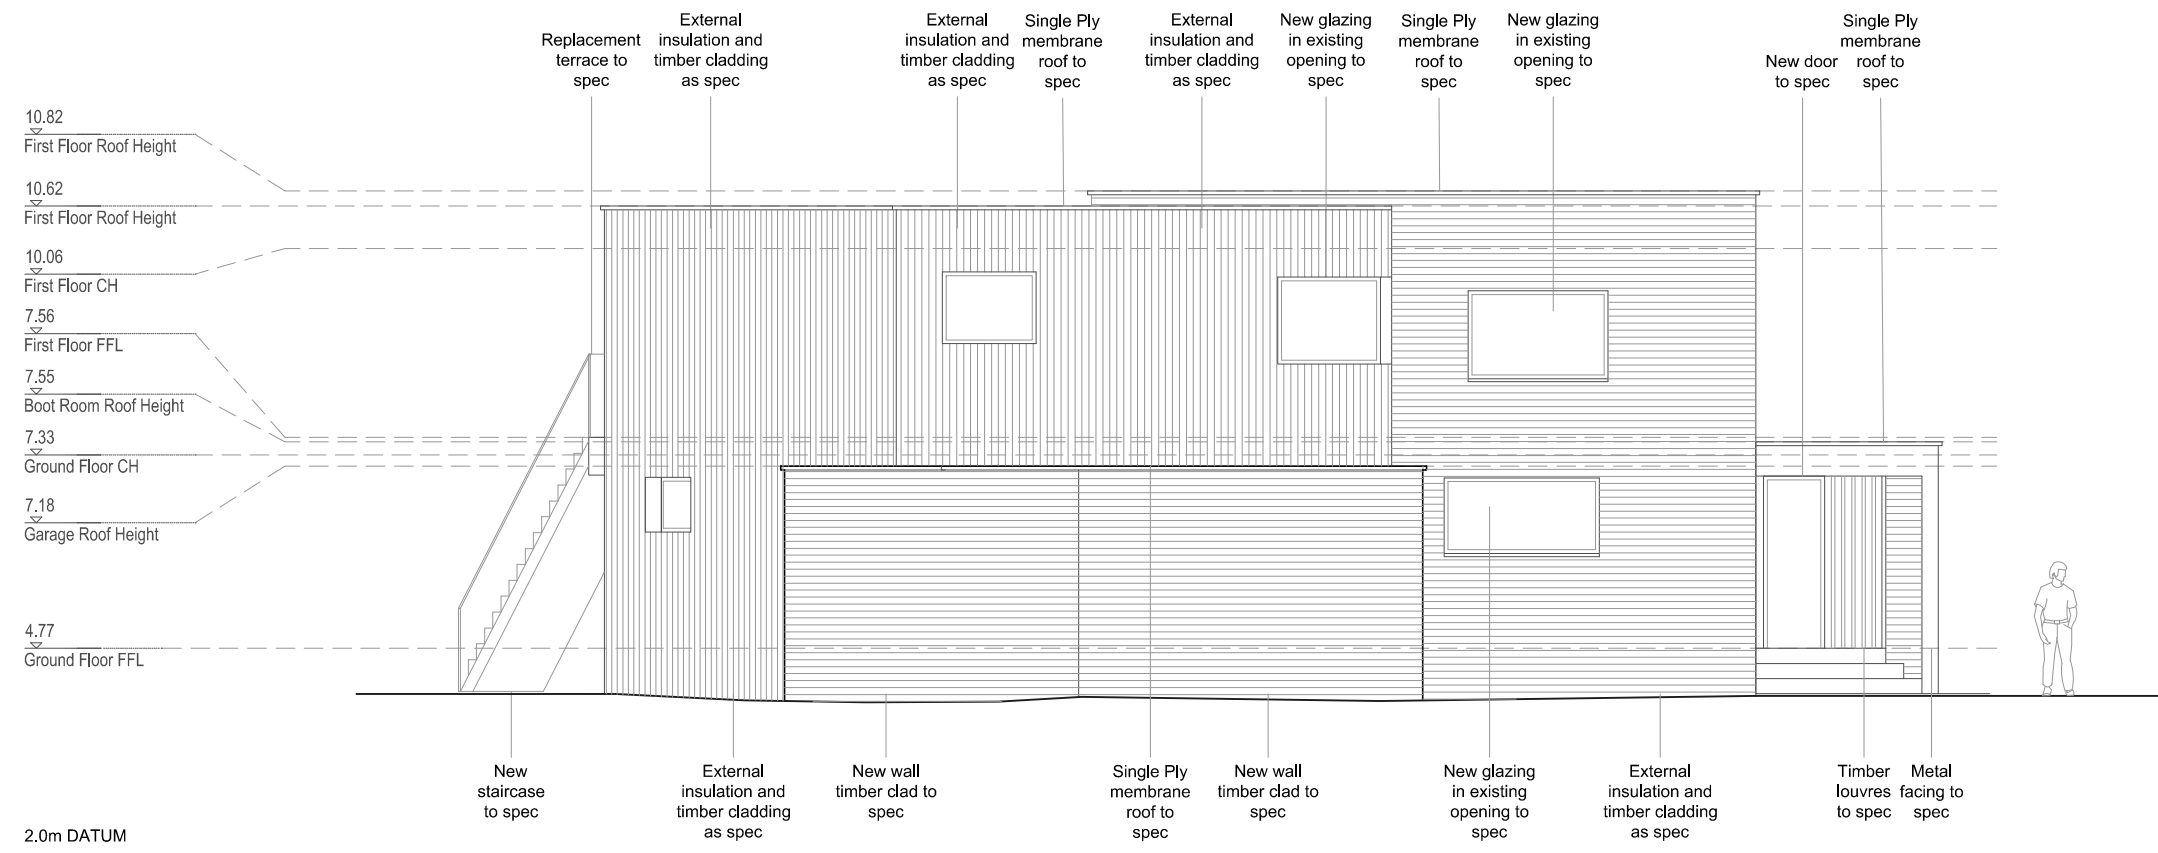

WEST ELEVATION

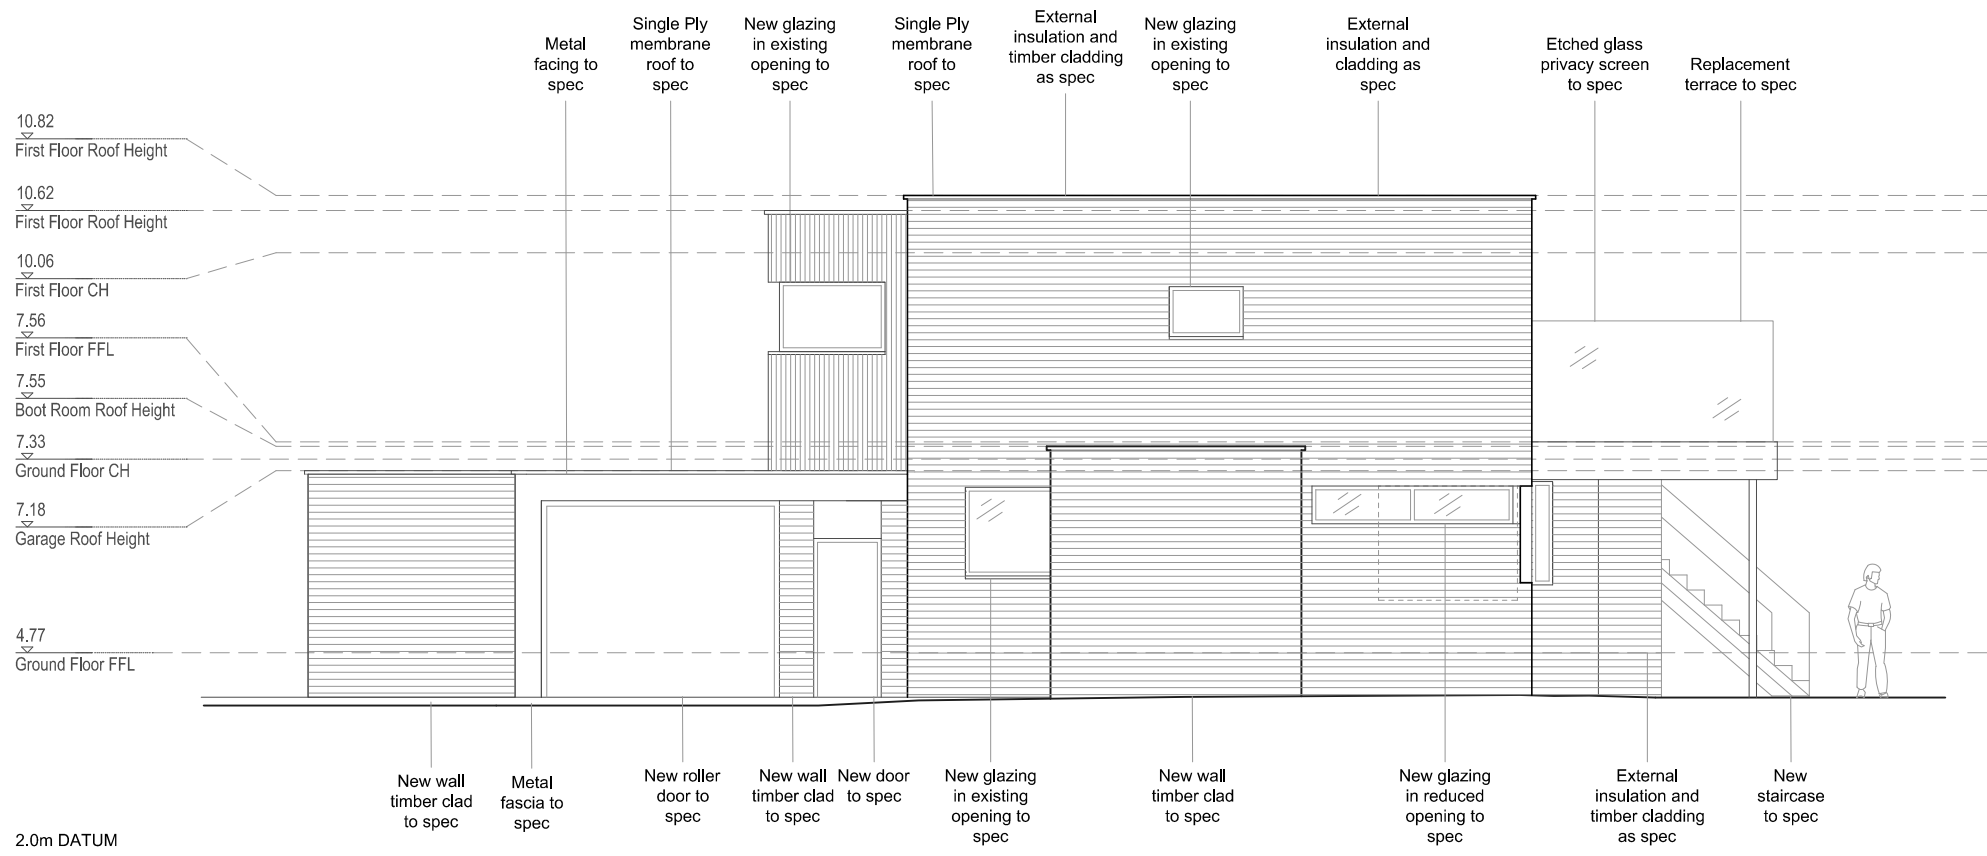

SOUTH ELEVATION

AR DESIGN STUDIO LTD
CALPE HOUSE
LITTLE MINSTER ST
WINCHESTER
SO23 9HB



T. 01962 864545
E. INFO@ARDESIGNSTUDIO.CO.UK
WWW.ARDESIGNSTUDIO.CO.UK

Copyright: All rights reserved. This drawing and design must not be reproduced without permission. Dimensions are in millimetres unless specified. Only written dimensions to be worked from. Do not scale from this drawing.

Job title
20 Wittering Road

Drawing title
Proposed West & South Elevations

Status
Planning

Drawn by
RLS

Checked by
TF

Date
Dec 2019

Scale at A3
-

Scale at A2
1:100

Job No.
854

Dwg No.
P111

Revision
-

Draft