






NOTES:

All dimensions to be checked on site and any discrepancy notified to The Martin Ralph Group. Written dimensions are to be used in preference to scaled dimensions.

This drawing is the property of The Martin Ralph Group and must not be reproduced, in part or whole, or deviated from, without their permission.

It is essential that prior to commencement and during construction works, the contractor reviews the drawings and specification and takes account of any amendments, variations, alterations, and non-industry standard features or other concerns.

For both pricing and construction purposes Structural, Mechanical, Electrical, and Services Engineers must be consulted and their views take preference over the layout drawings. Any discrepancies are to be brought to the immediate attention of The Martin Ralph Group.

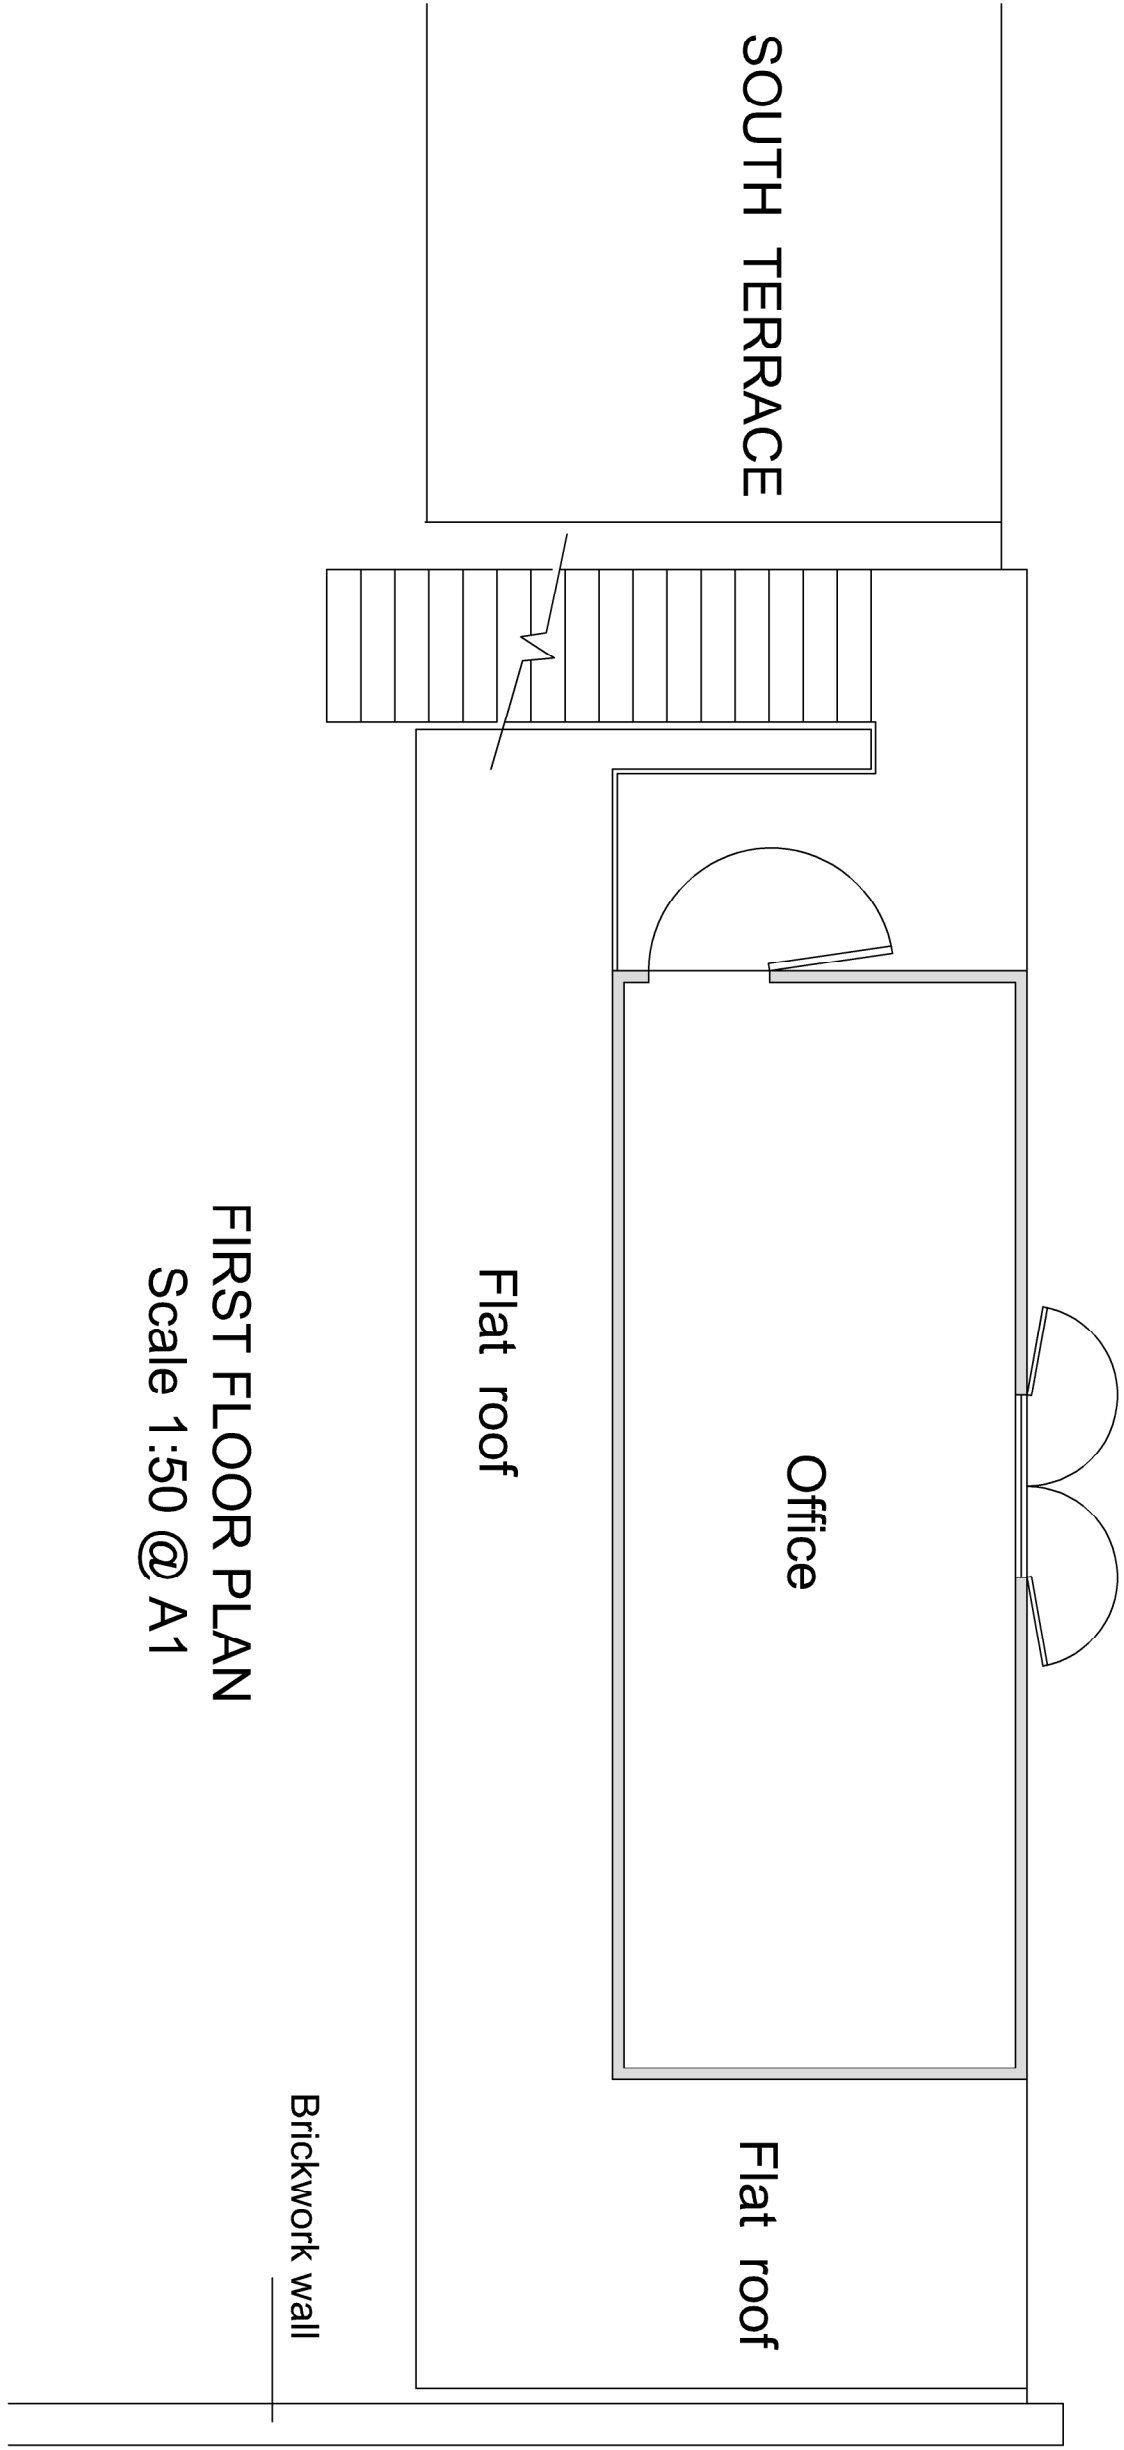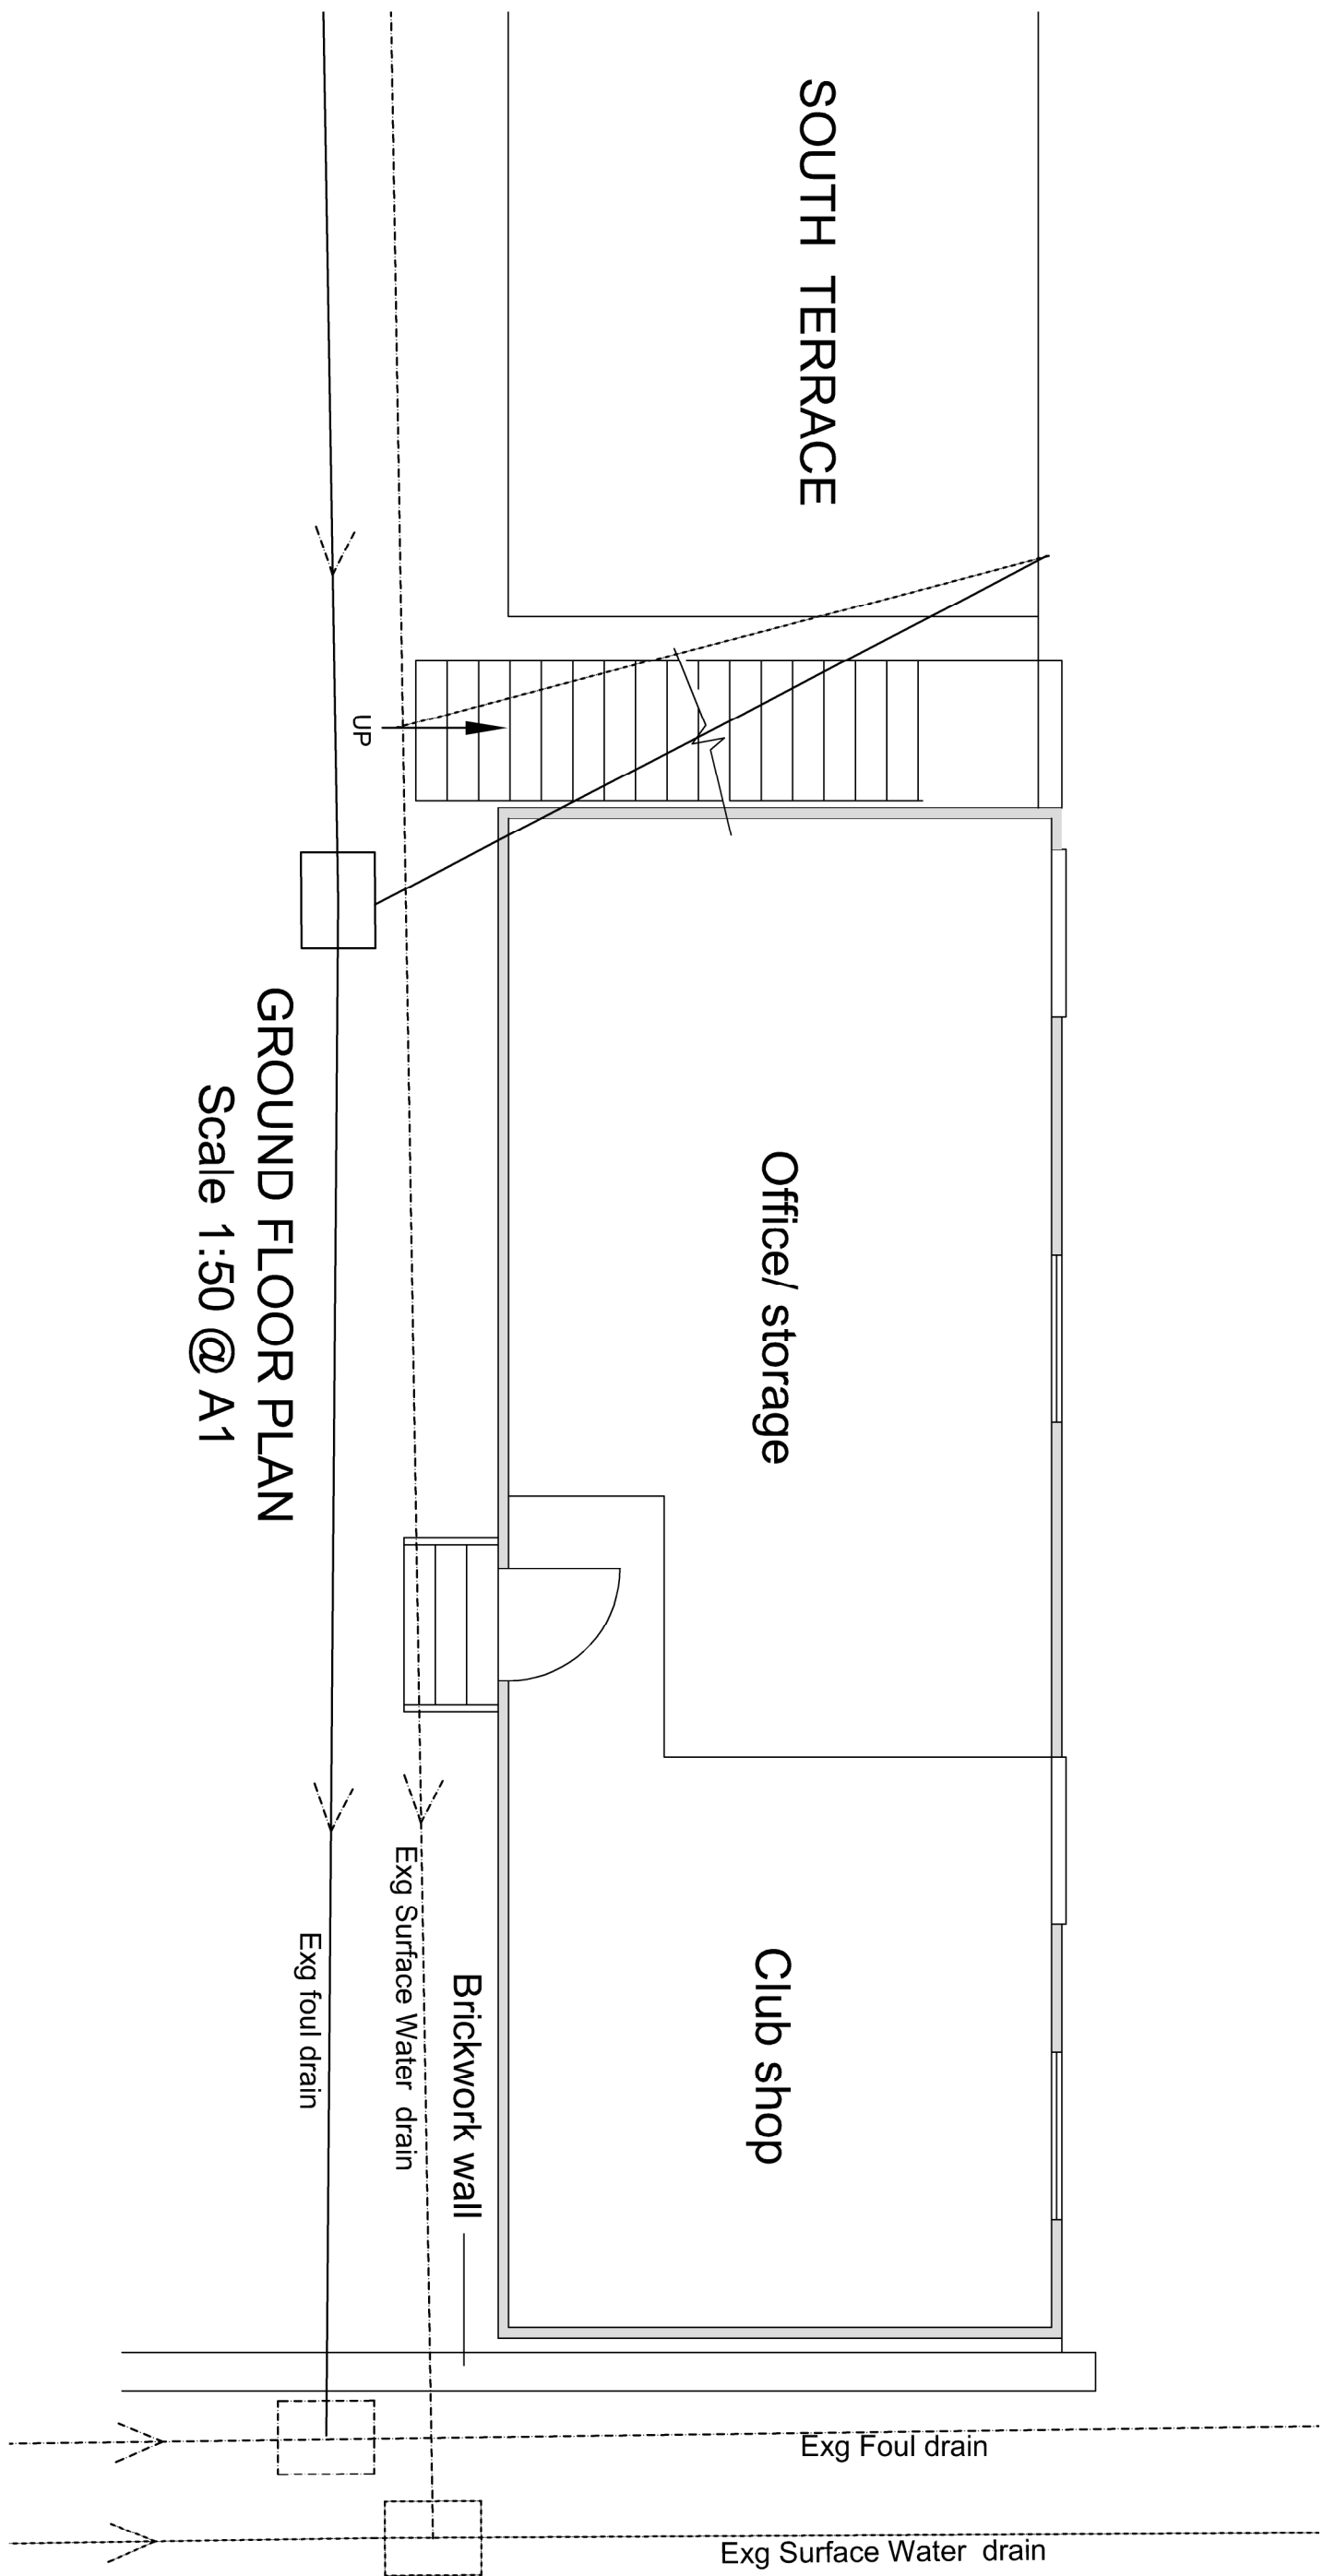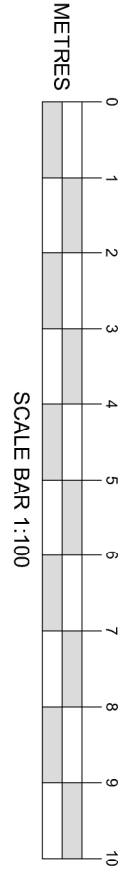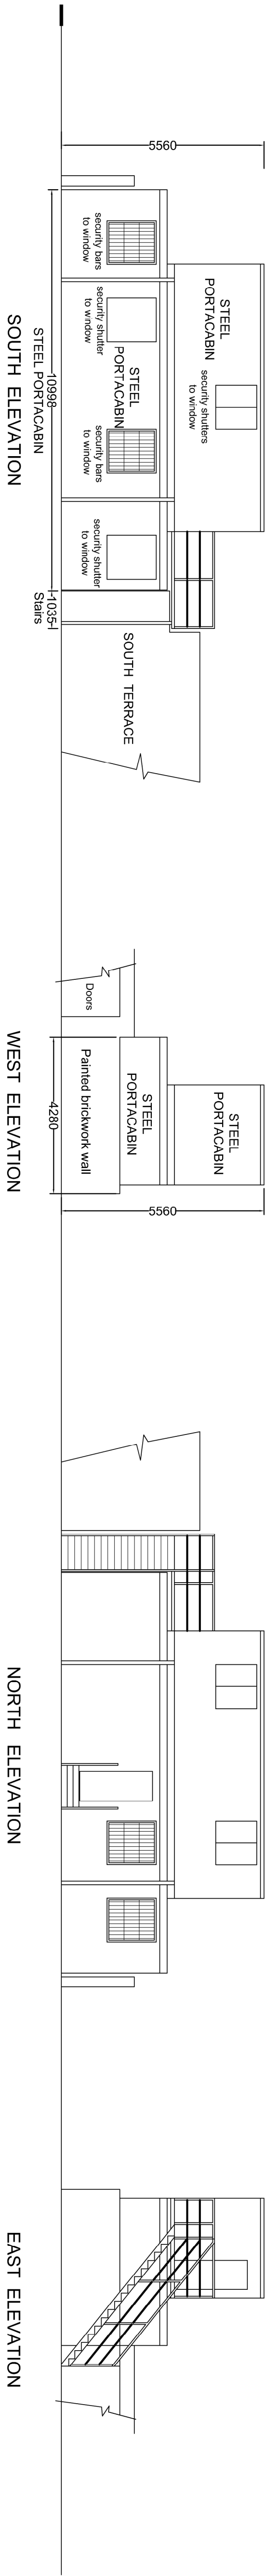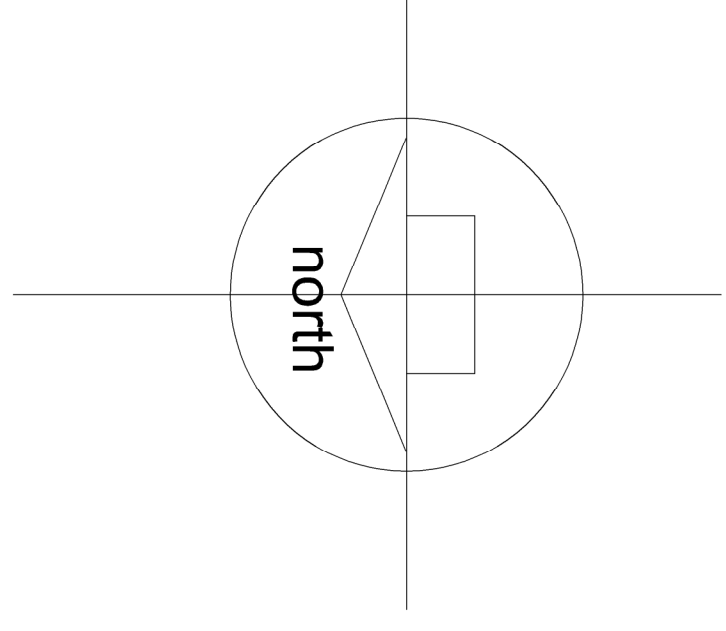

PLANNING

AMENDMENTS		DATE
P1	First issued	30.06.2020
CLIENT HAVANT & WATERLOOVILLE FOOTBALL CLUB WESTLEIGH PARK MARTIN ROAD WESTLEIGH HANTS PO9 5TH		
PROJECT PROPOSED REPLACEMENT OF PORTACABINS WITH NEW HOSPITALITY SUITE		
DRAWING TITLE AS EXISTING FLOOR PLANS AND ELEVATIONS		
DATE 30.06.2020		
SCALE 1:100 & 1:50 @ A1		
DRAWING No. 18.127/102	REVISION P1	



CHARTERED SURVEYORS
ARCHITECTS & ENGINEERS

11 Dragon House
Hillside Court
150 Westleigh Avenue, Park
Petersfield
Hampshire
PO9 7AP
www.martinralph.co.uk
info@martinralph.co.uk
T. 023 9225 7711
F. 023 9225 7712

