
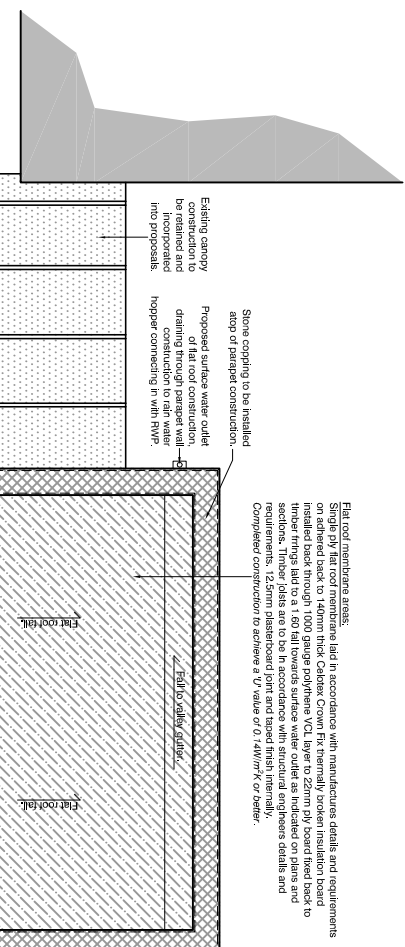


NOTES:

Dimensions to be checked on site before commencing work. Any discrepancies shall be reported to the architect immediately.

Do not scale from these drawings except for planning purposes. Use figured dimensions only.

Where applicable this drawing is to be read in conjunction with other consultants' drawings.

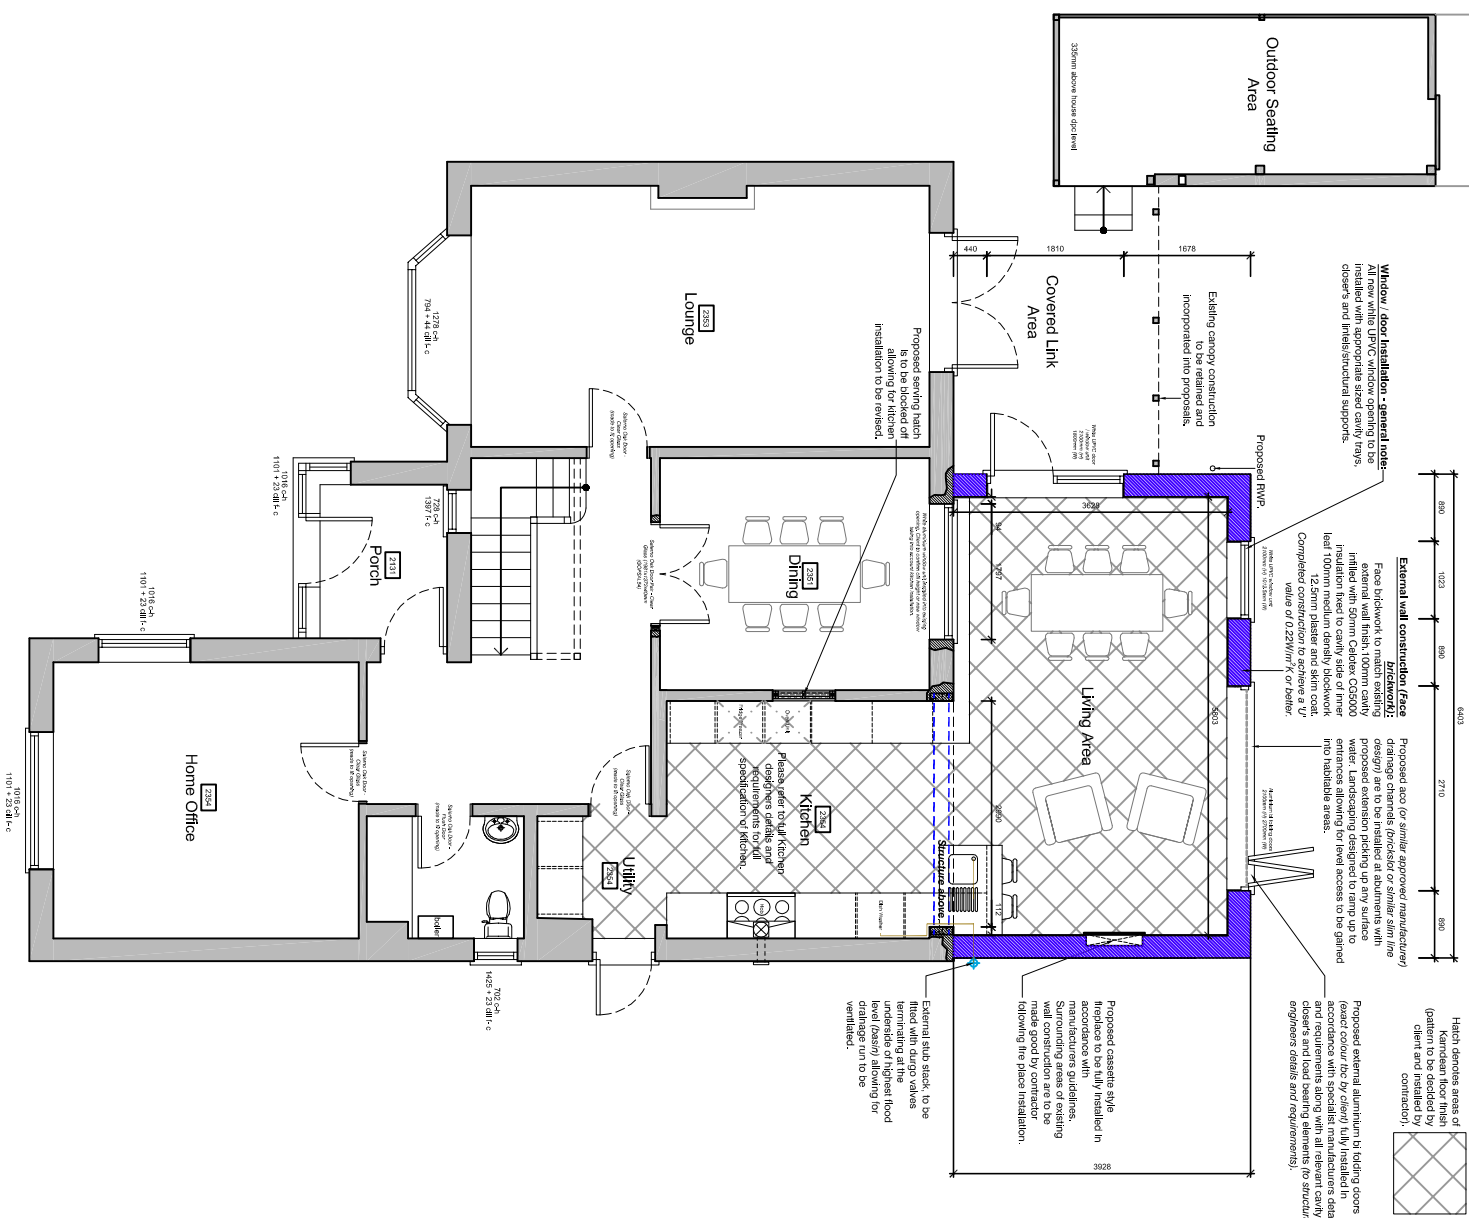

Existing walls




Proposed walls

----- Proposed steel

Proposed ground floor plan scale 1:100



Proposed roof plan

 For MR & MRS DANIELS		Title PROPOSED FLOOR PLANS		Office Tel: 01243 933732	
Project PROPOSED REAR EXTENSION AT 32 GRASSMERE WAY, WATERLOOVILLE, PO7 8RT		Drawn April 2020 Scale 1:100 @ A3 Checked - Drawing Number -03 Revision 		Email: admin@jb-architecturedesign.com Web: www.jb-architecturedesign.com	
				 JB ARCHITECTURE	