


PROPOSED REAR EXTENSION AND LOFT CONVERSION

2 ASHWOOD CLOSE, BEDHAMPTON, PO9 3QT


1 2 3 4 5 6 7 Scale 1:100




FRONT ELEVATION

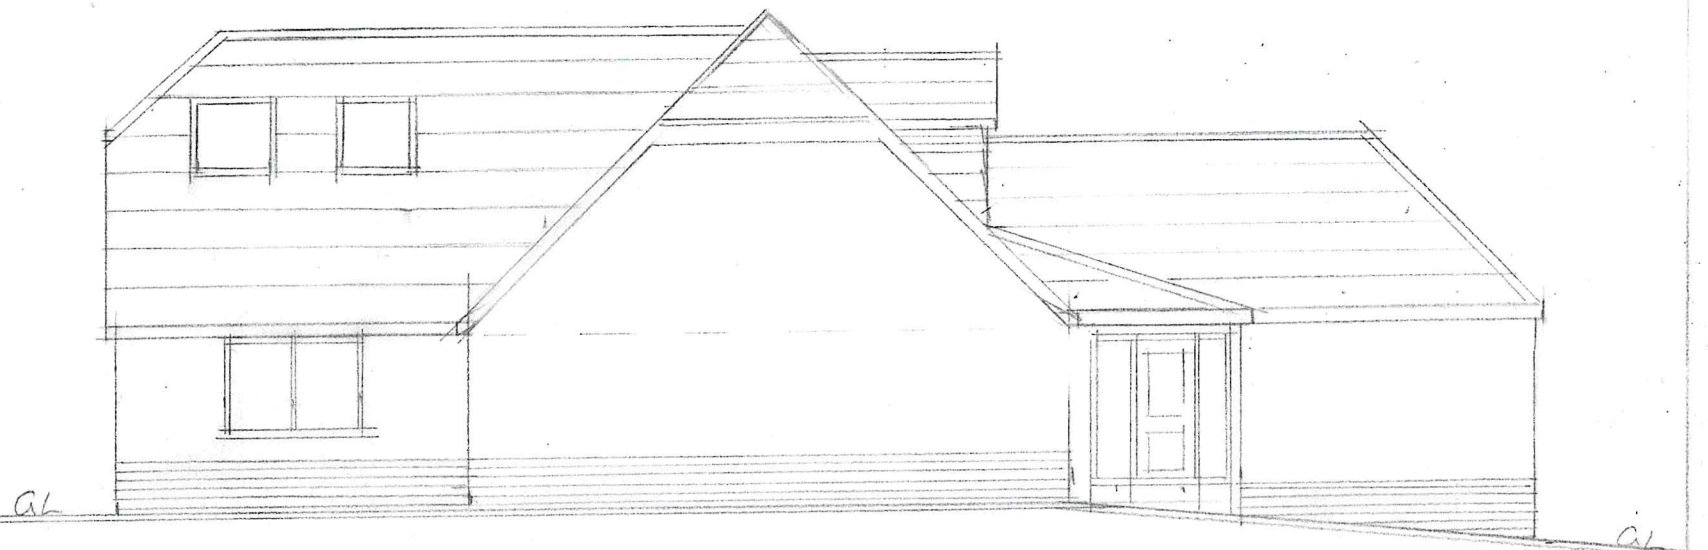


SIDE ELEVATION

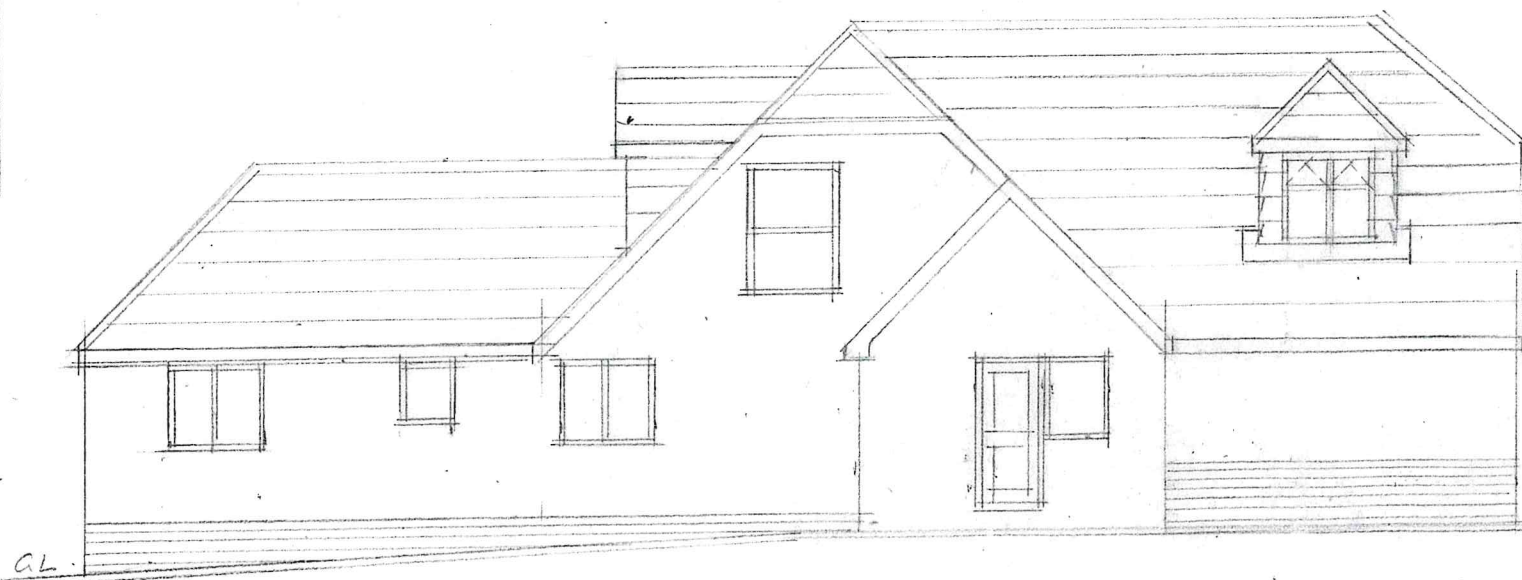

SIDE ELEVATION

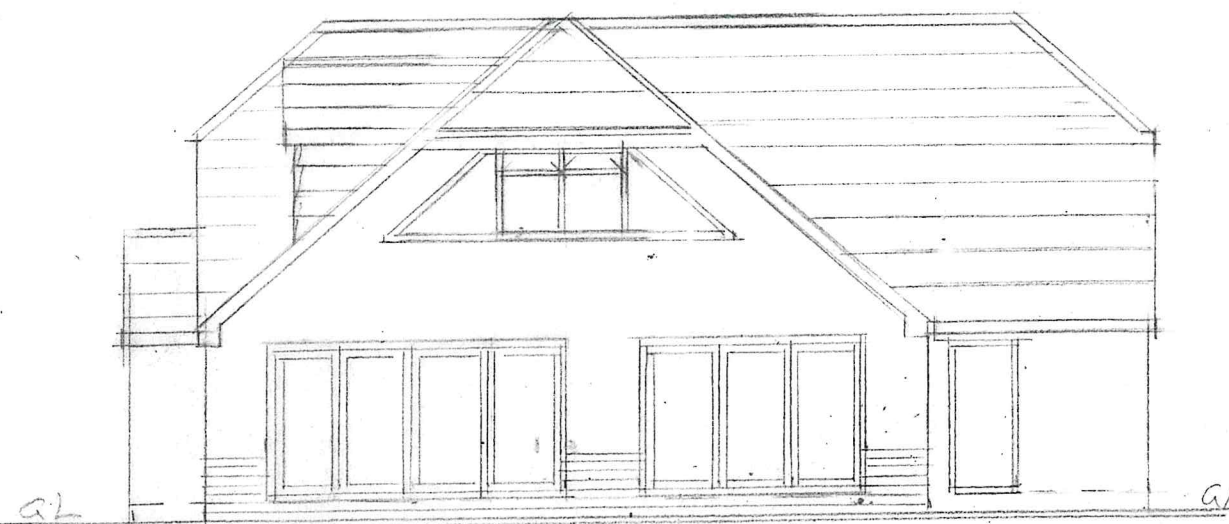

REAR ELEVATION

 

FIRST FLOOR PLAN 1:50

PROPOSED REAR EXTENSION AND LOFT CONVERSION

2 ASHWOOD CLOSE, BEDHAMPTON. PO9 3QT