




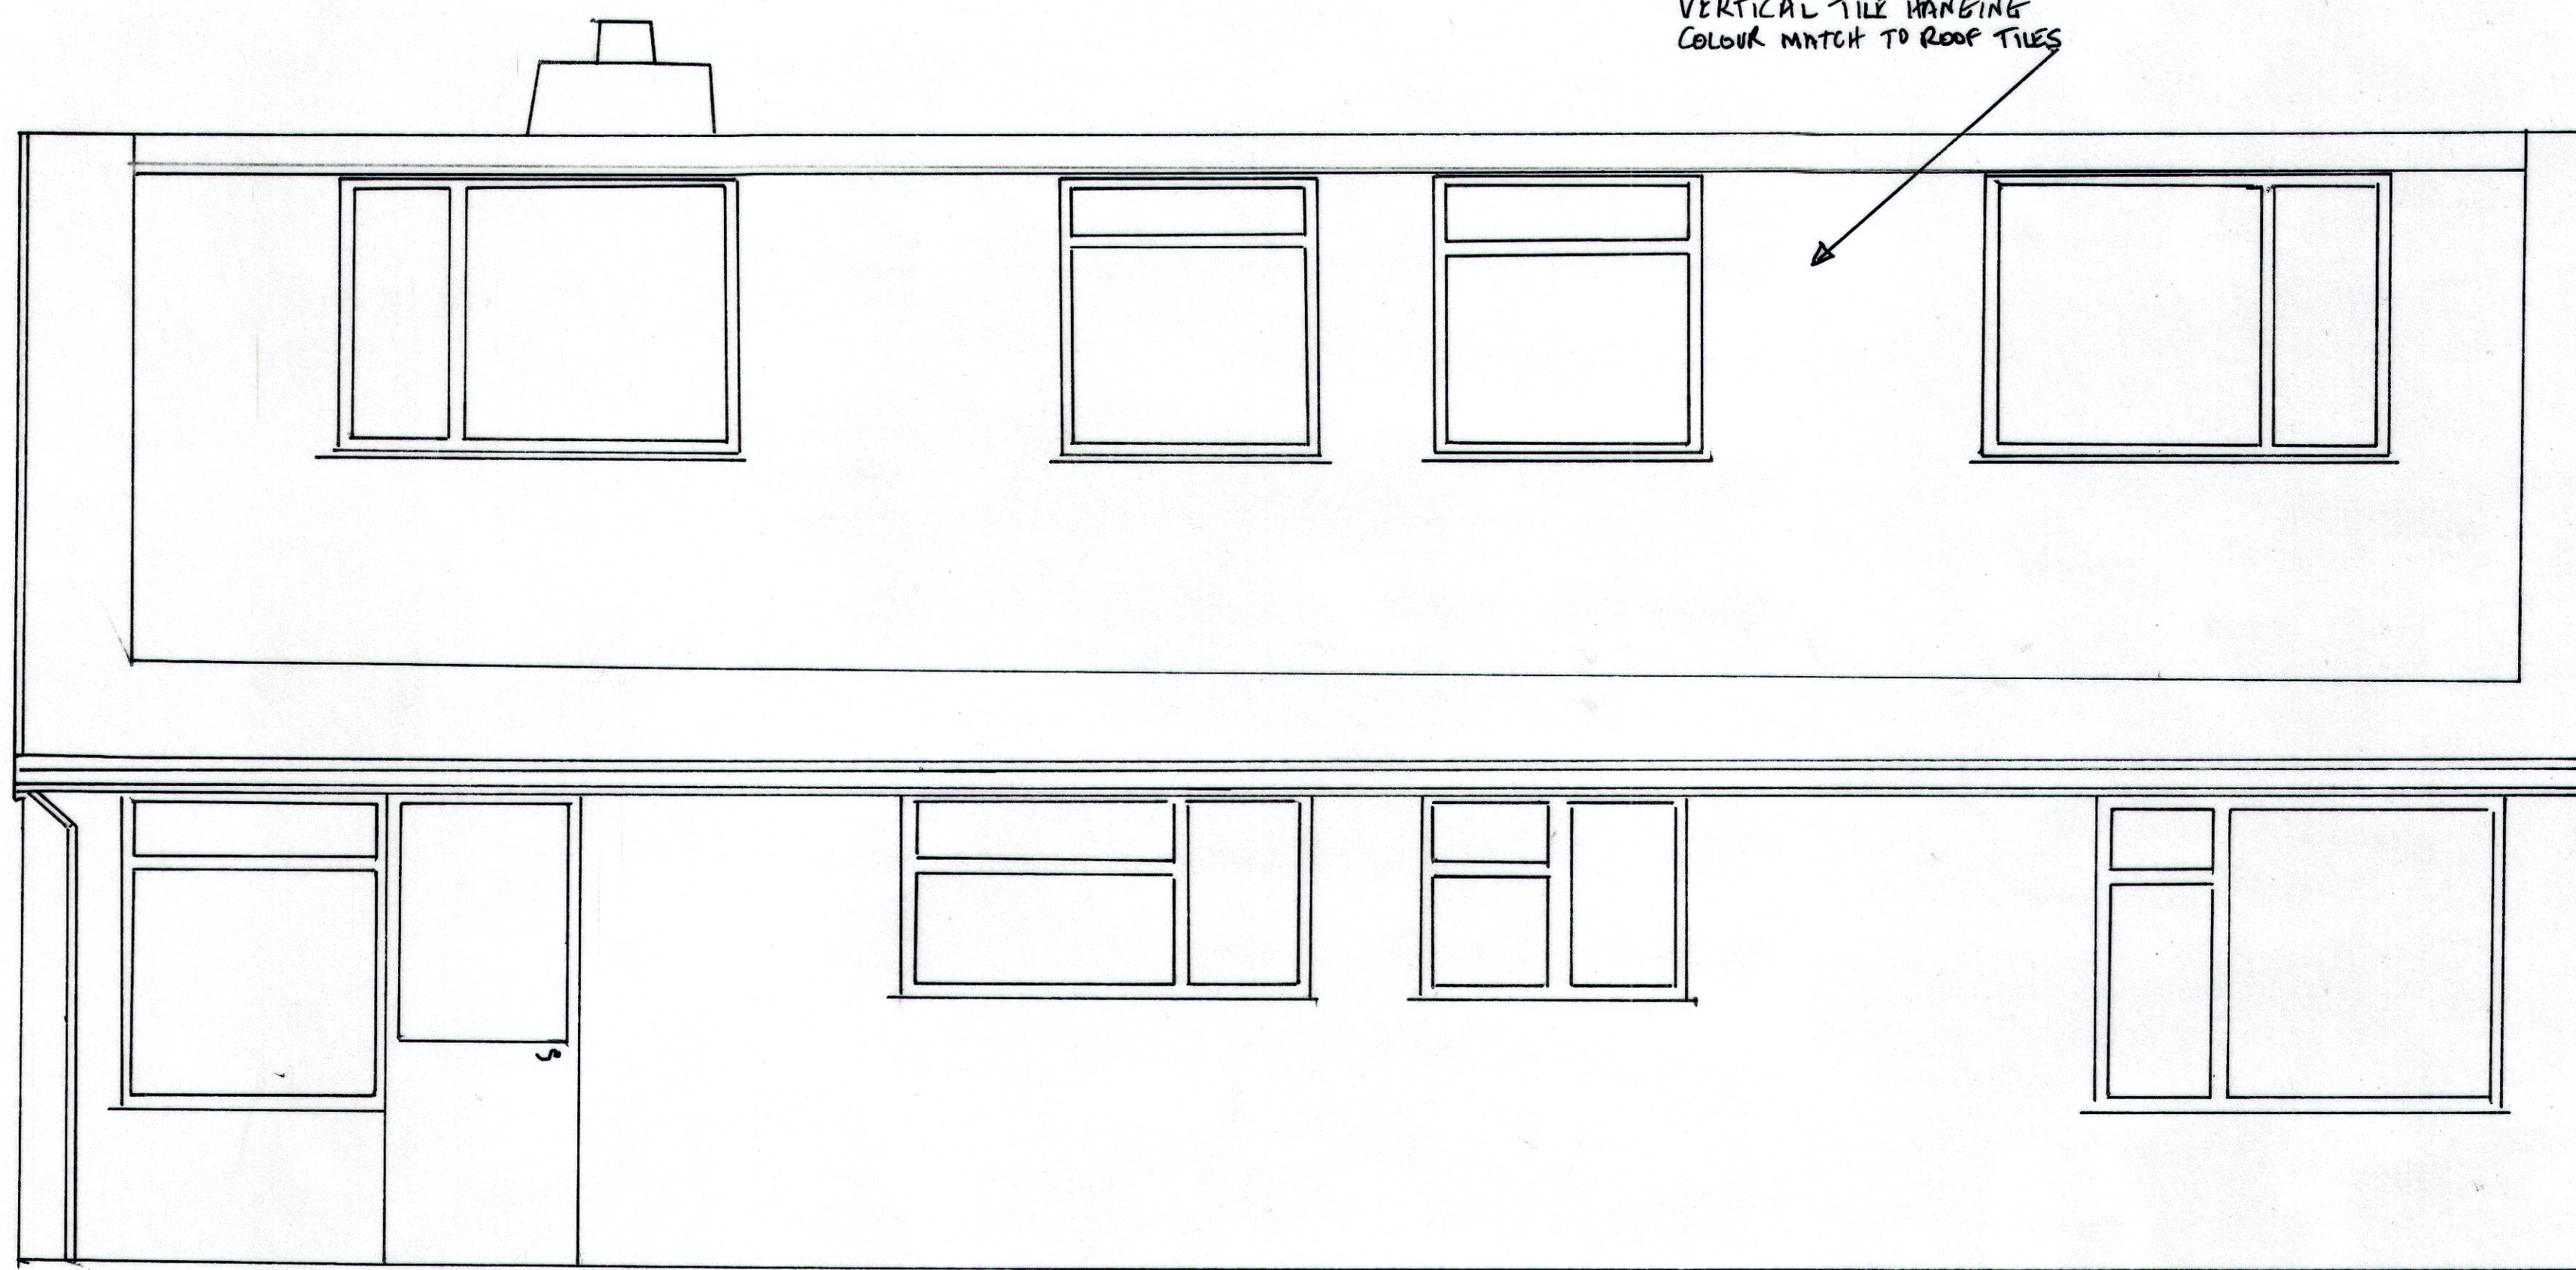



PROPOSED REAR ELEVATION 1:25

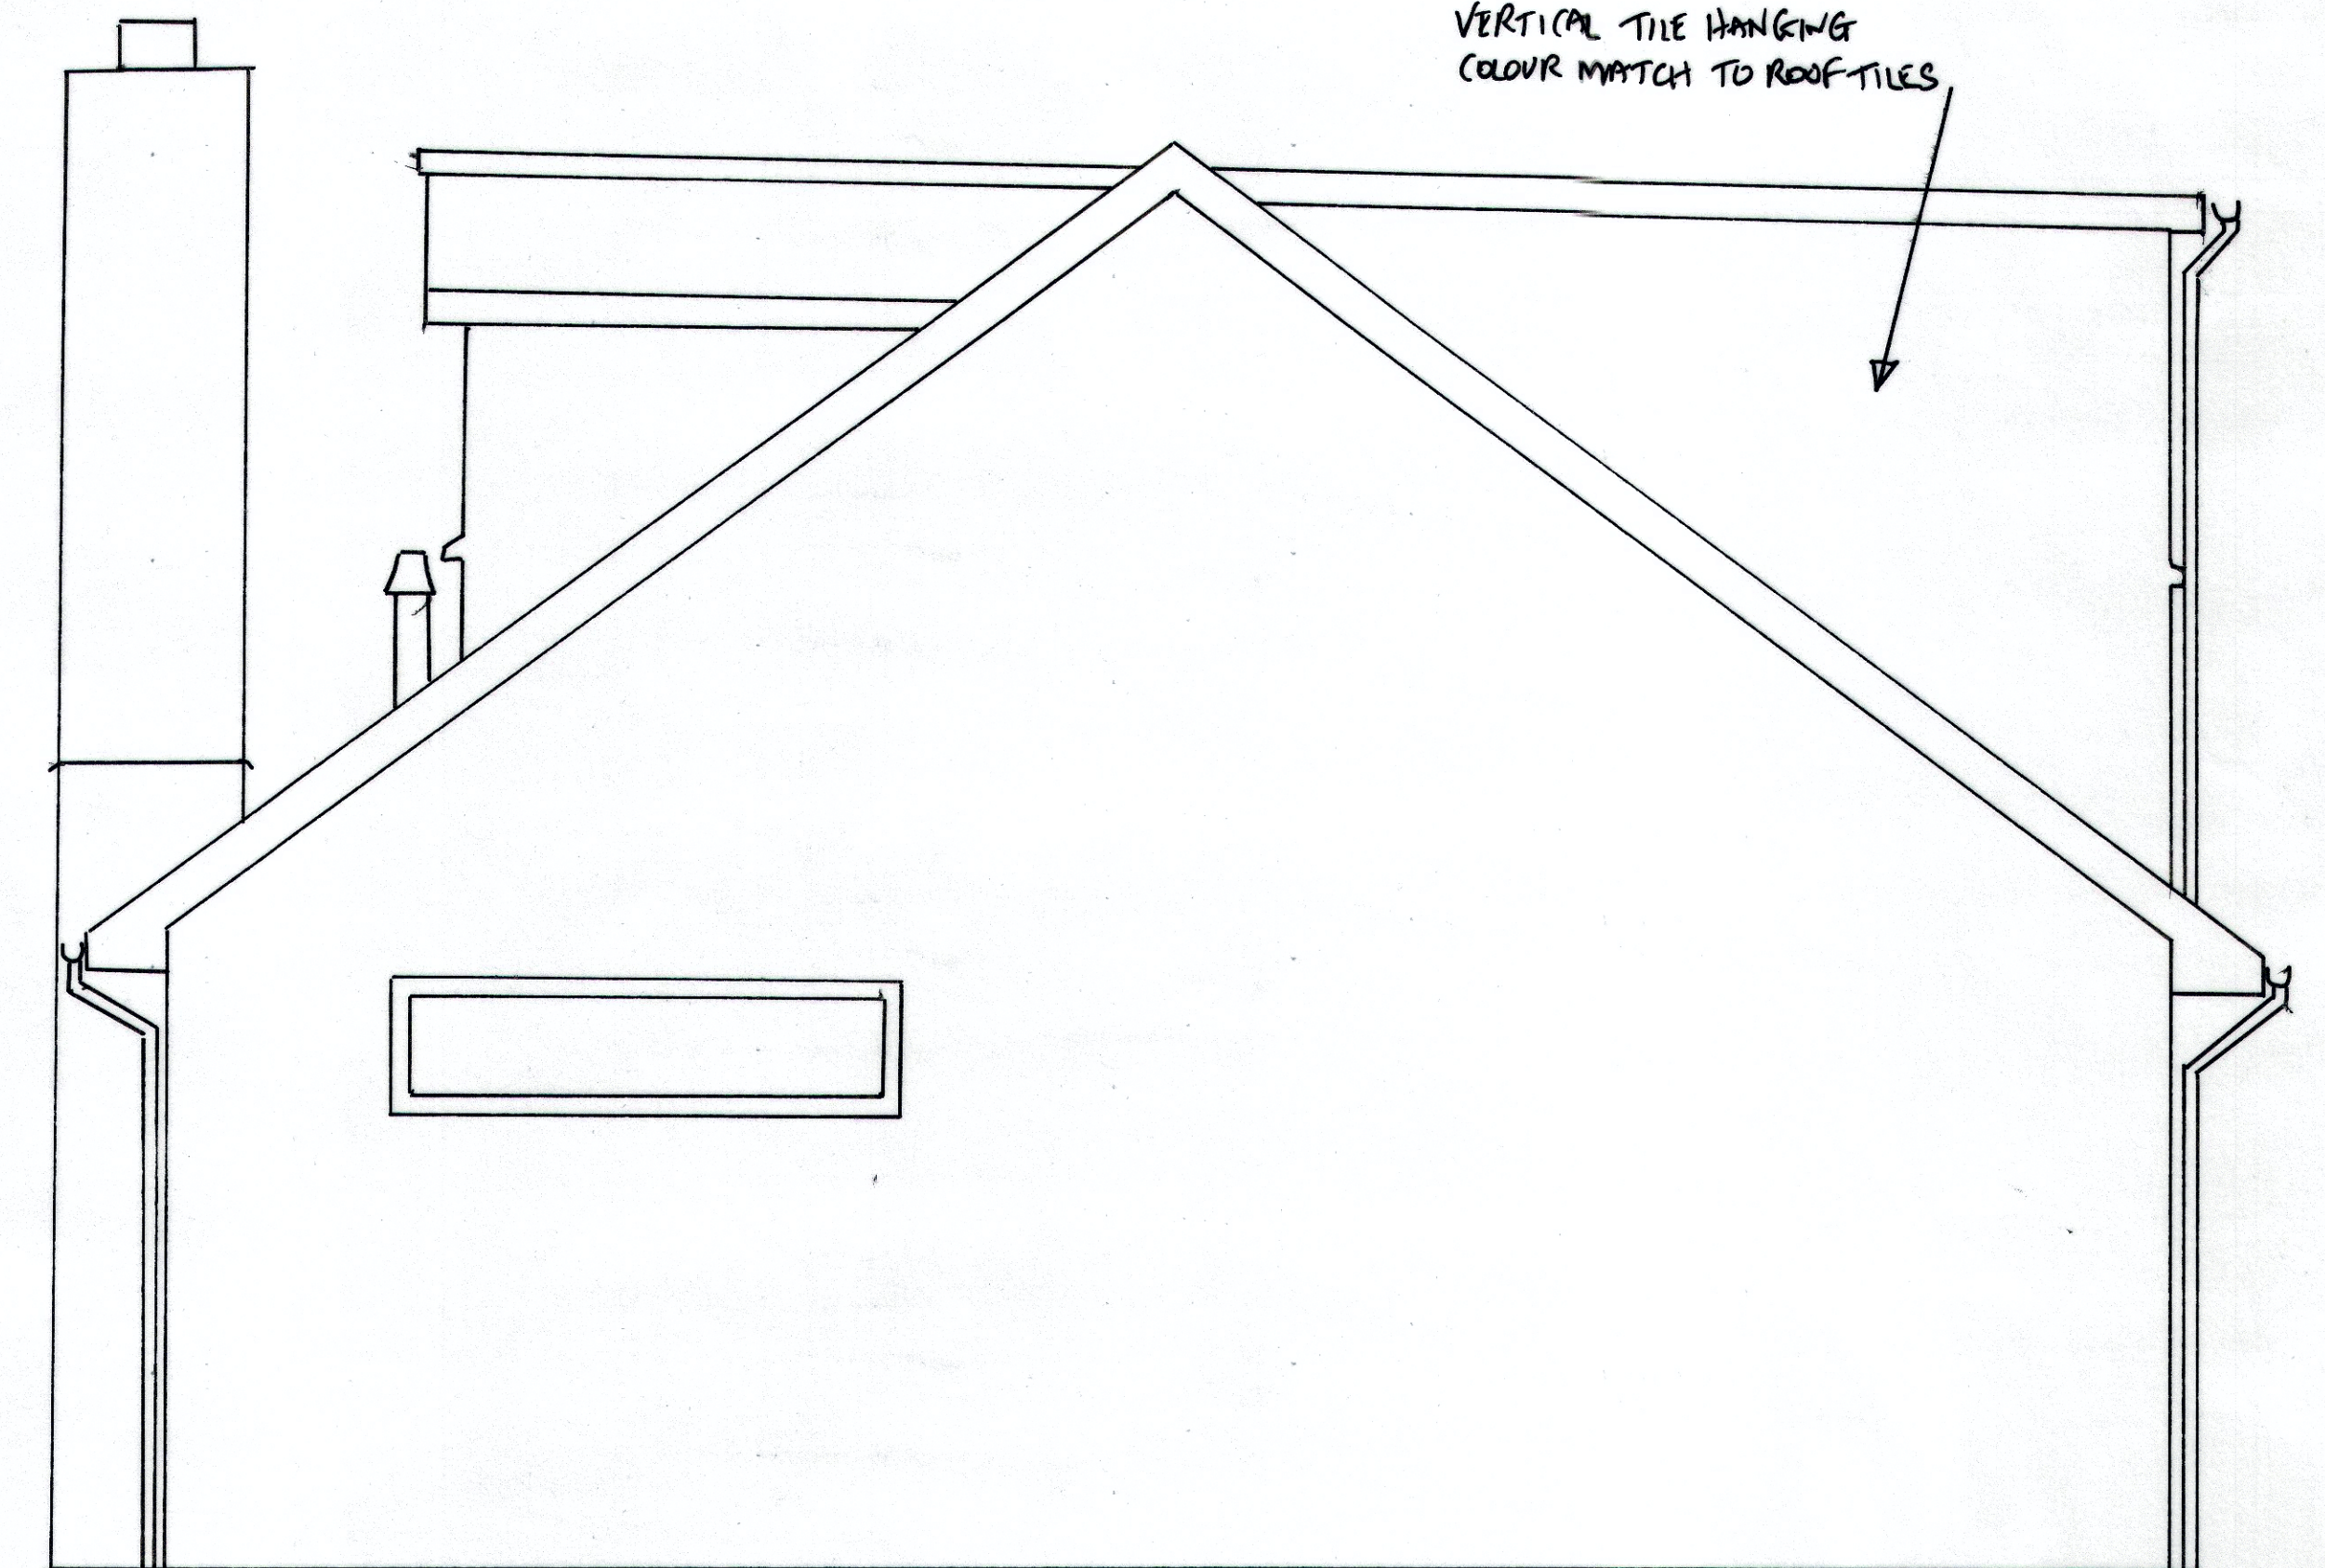

PROPOSED SIDE ELEVATION 1:25

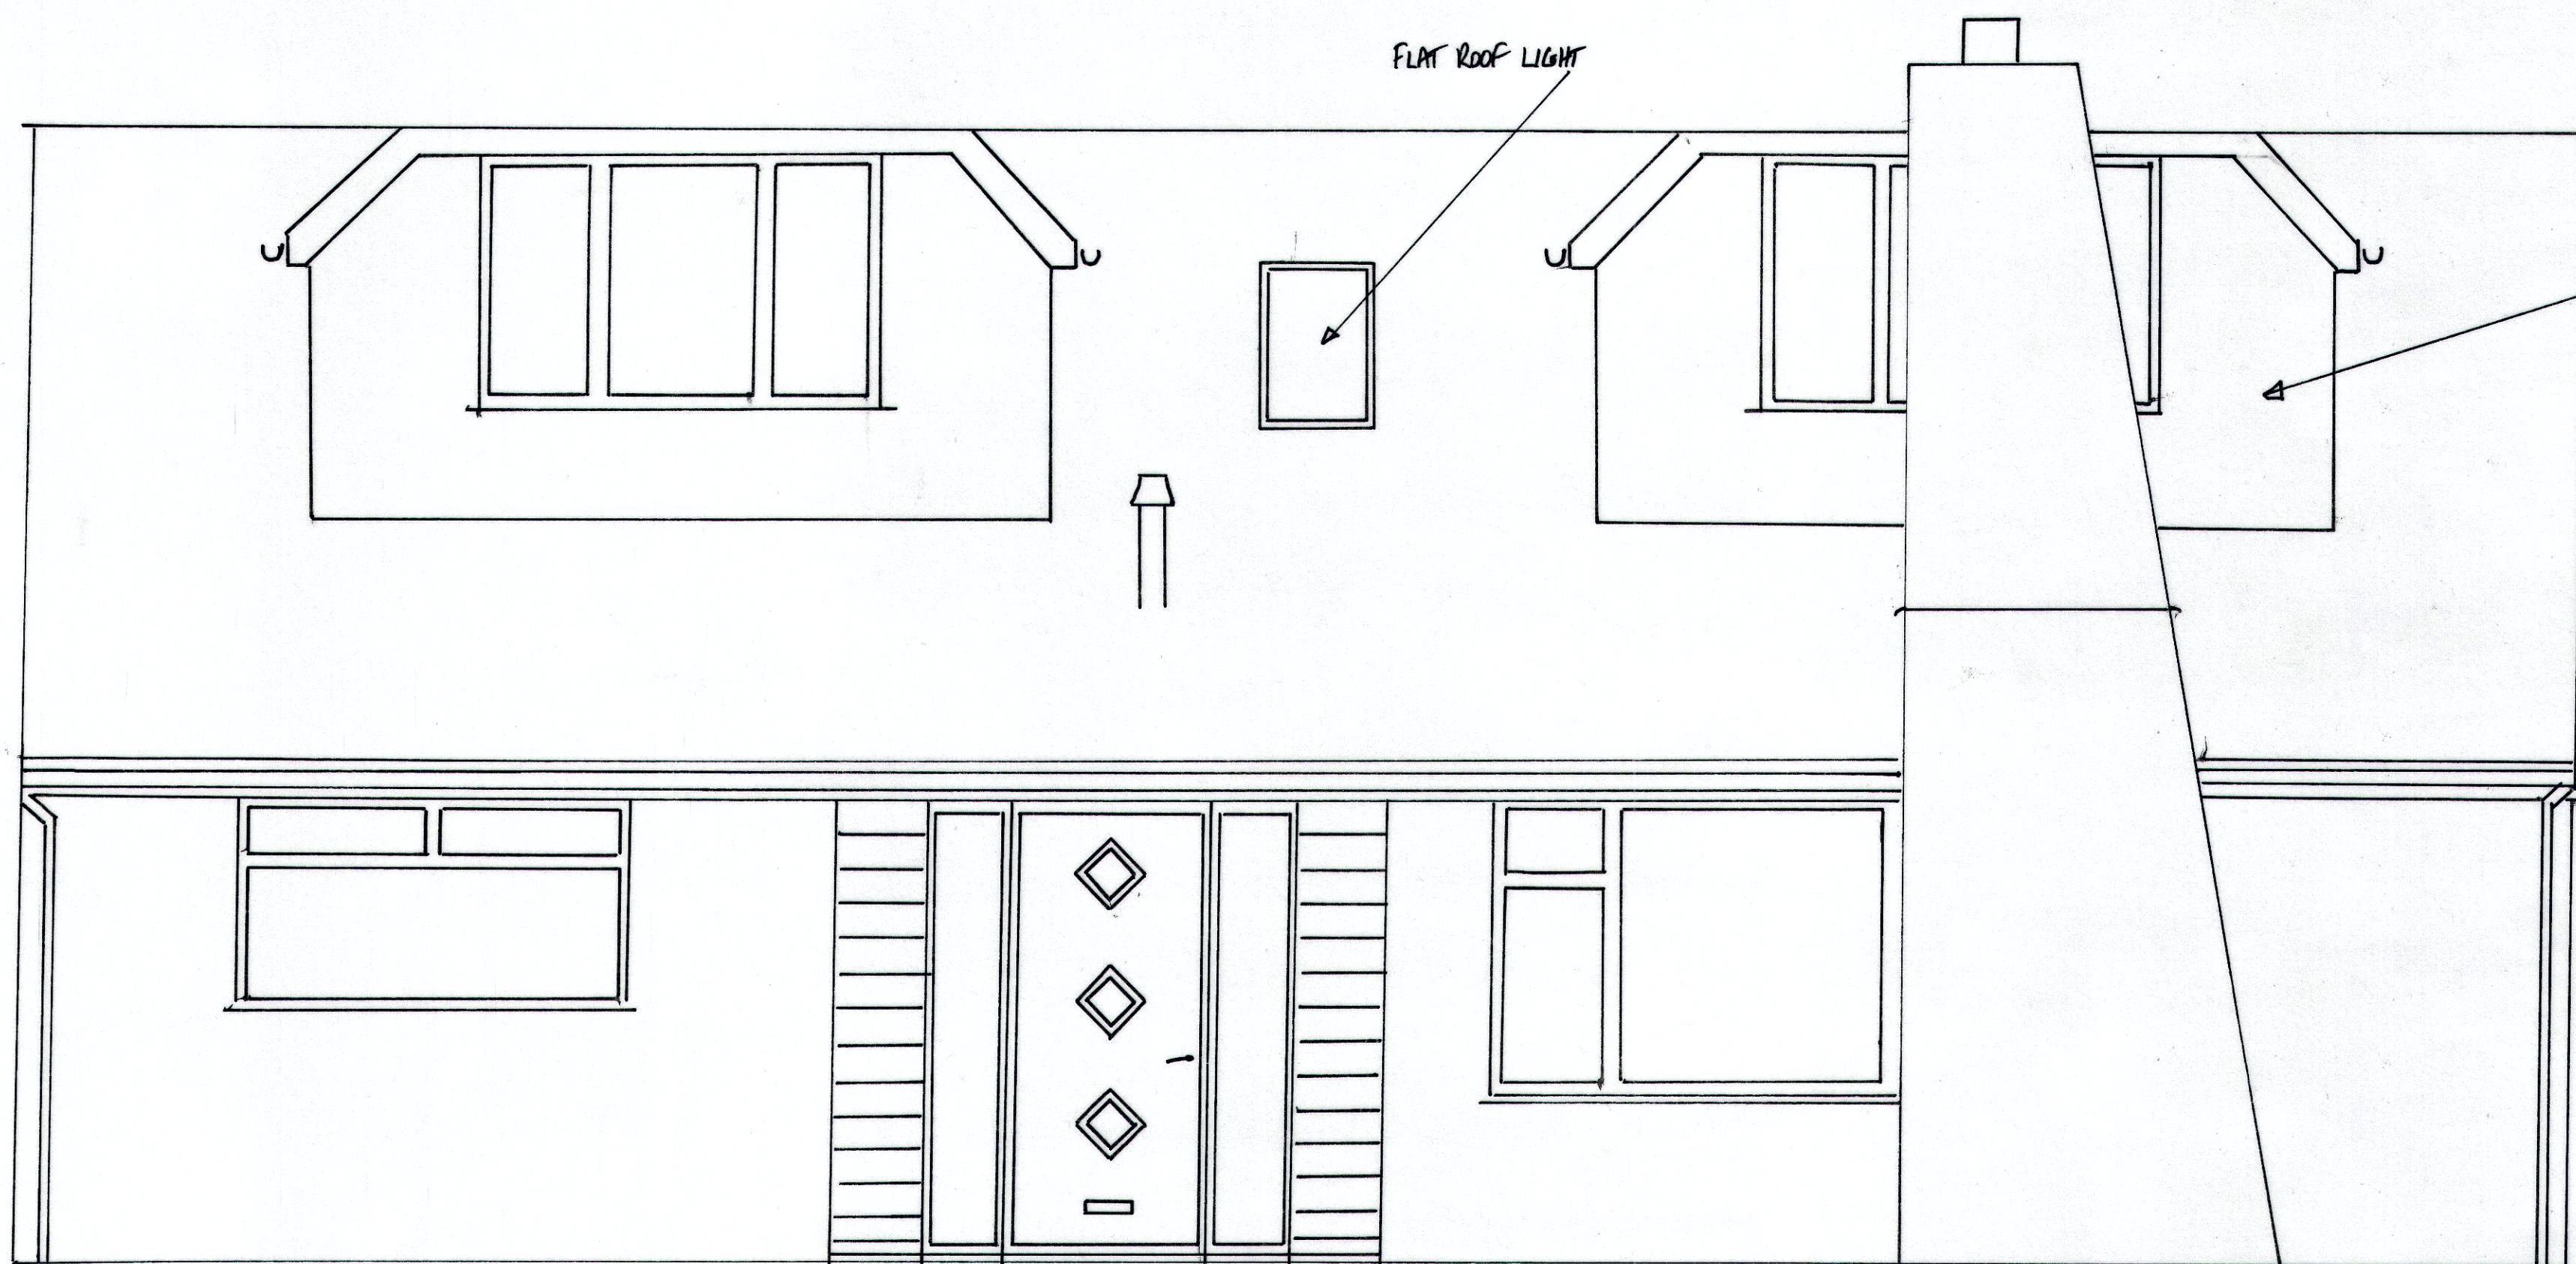

PROPOSED FRONT ELEVATION 1:25

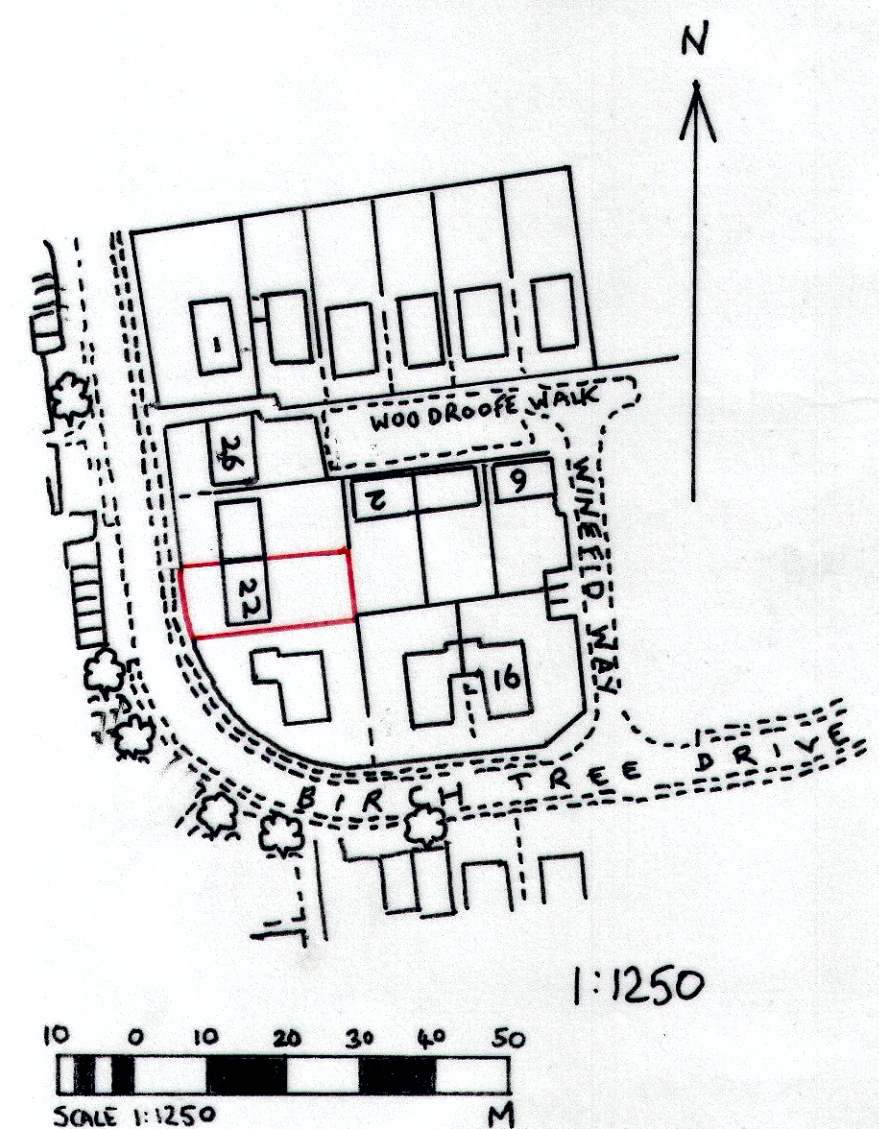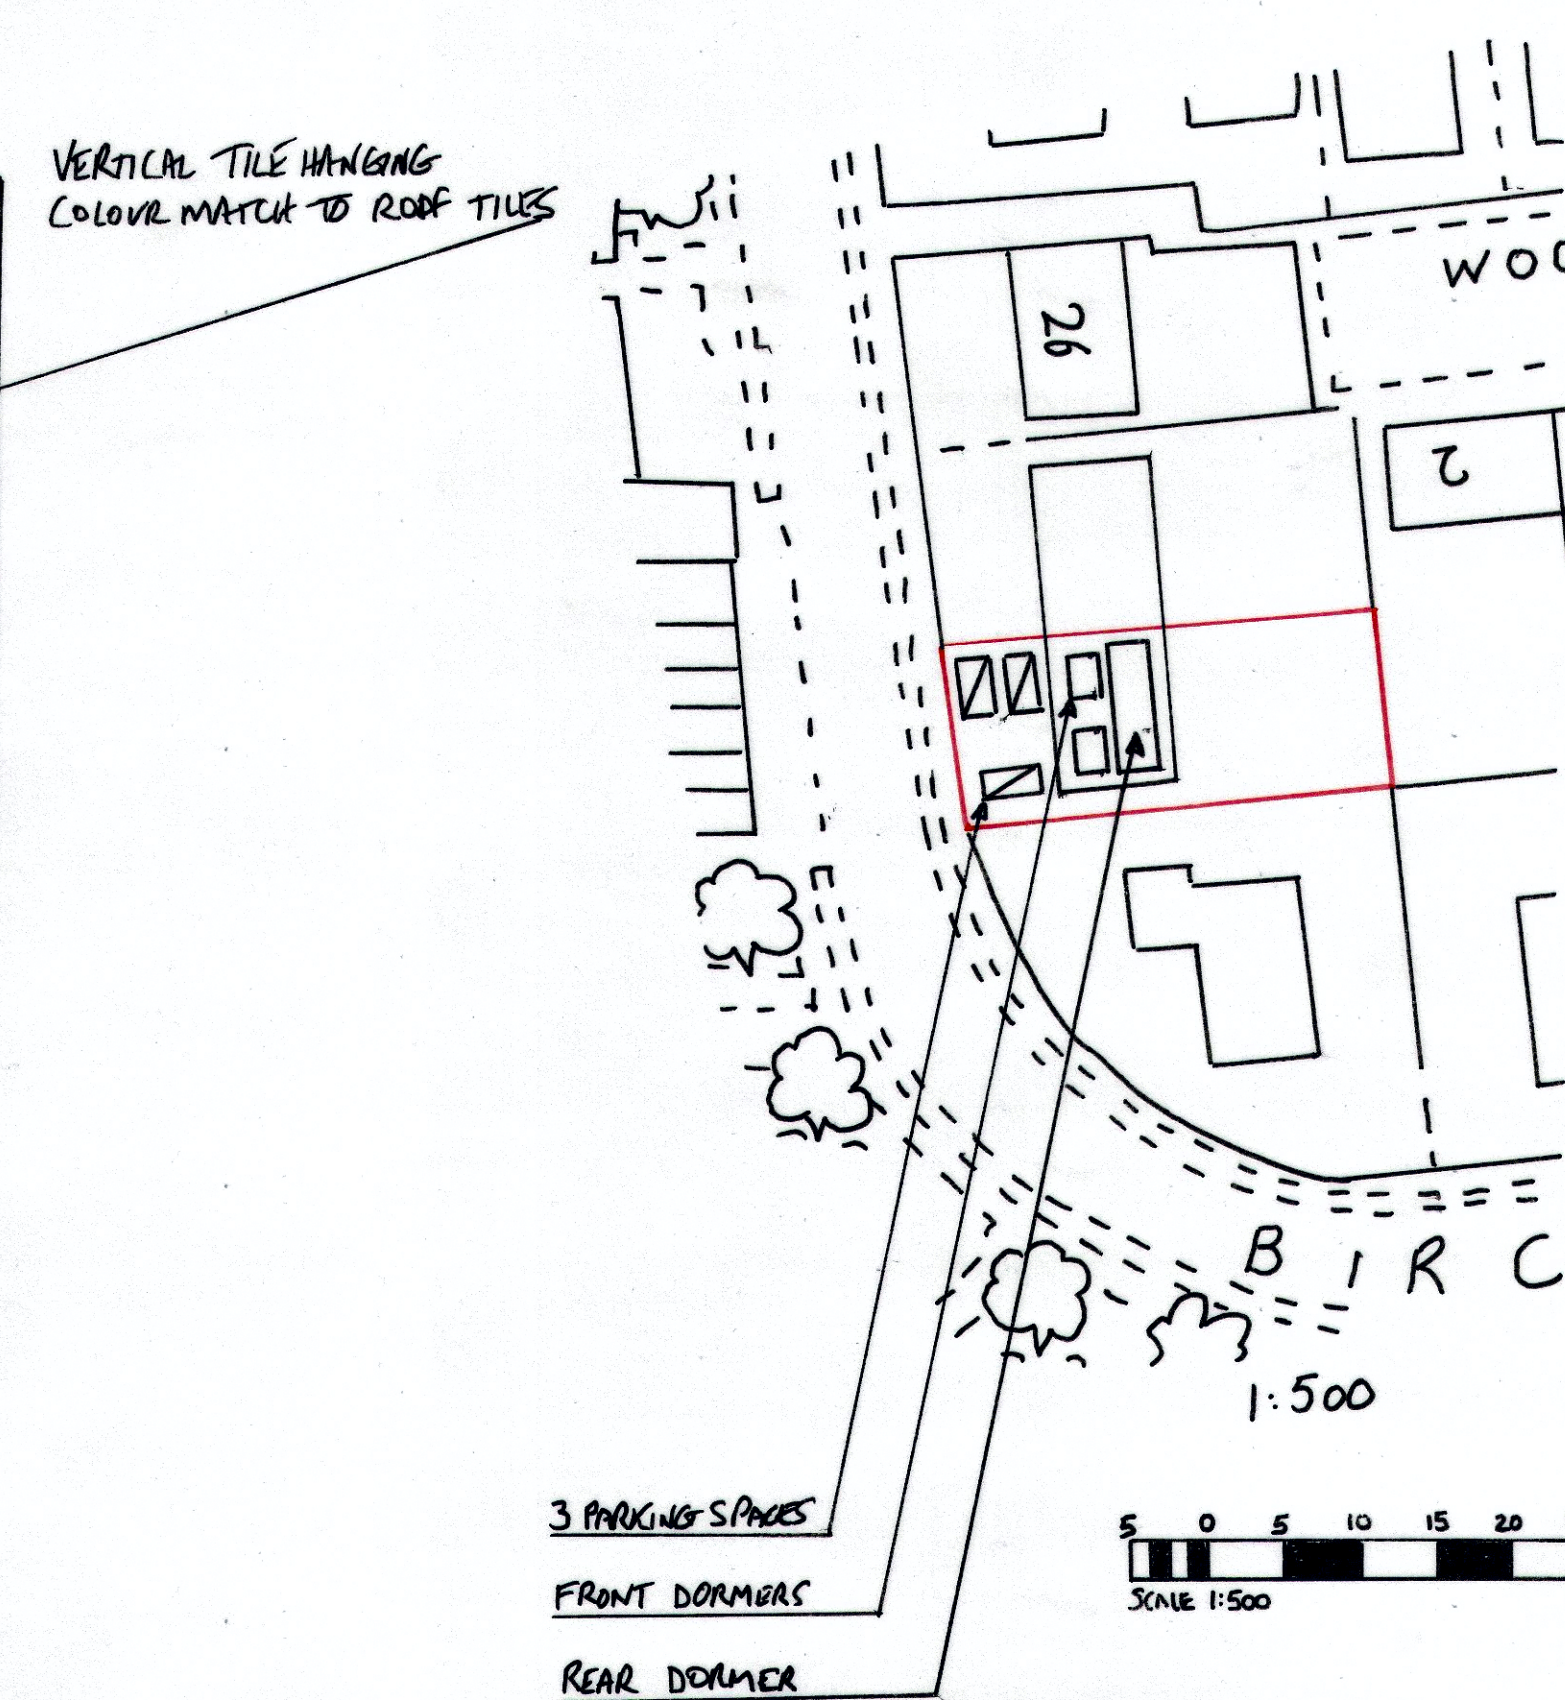

PROJECT LOFT CONVERSION		
SITE 22 BIRCHTREE DRIVE EMSWORTH PO10 7RT		
DRAWING PROPOSED ELEVATIONS SITE PLAN & PARKING		
CLIENT MR PARKIN 22 BIRCHTREE DRIVE EMSWORTH HANTS PO10 7RT		
DRAWN BY D BARLOW 07710 805518		
NOV 2019	SCALES 1:25, 1:500, 1:1250 25 0 25 50 75 1 SCALE 1:25 M	A1