





OPTION A

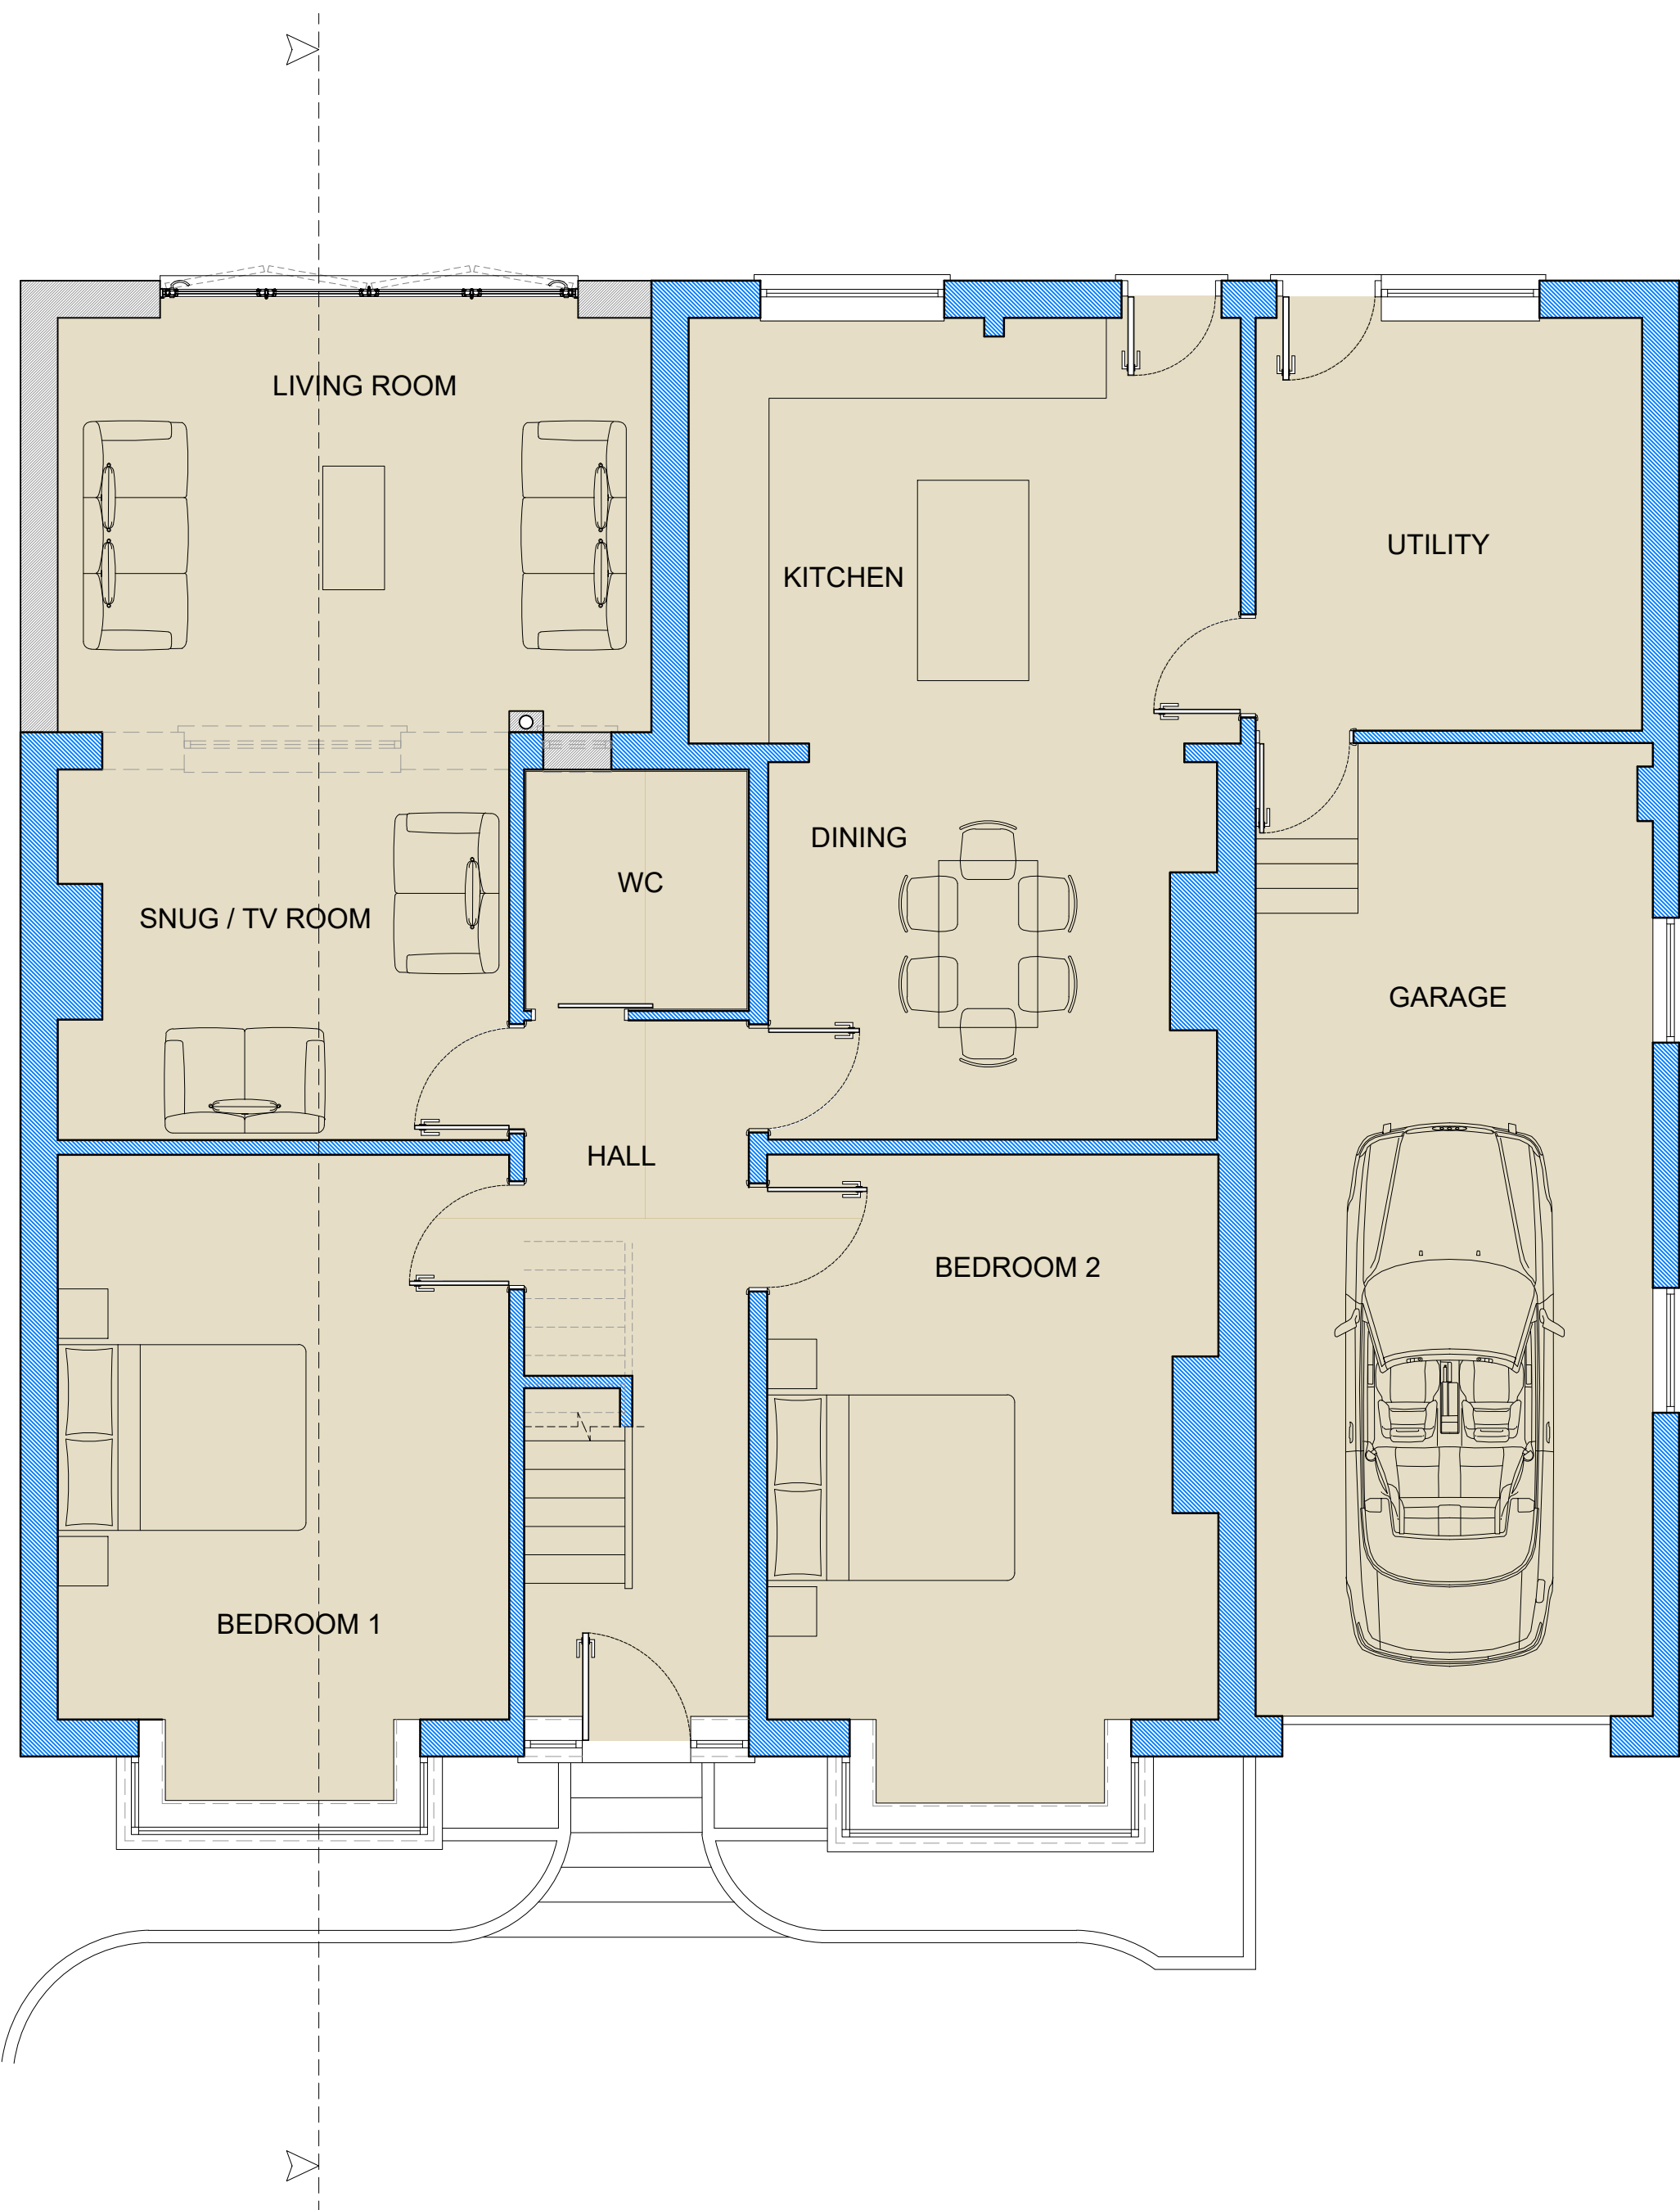


Proposed Ground Floor Plan
1:50

 


Proposed First Floor Plan
1:50

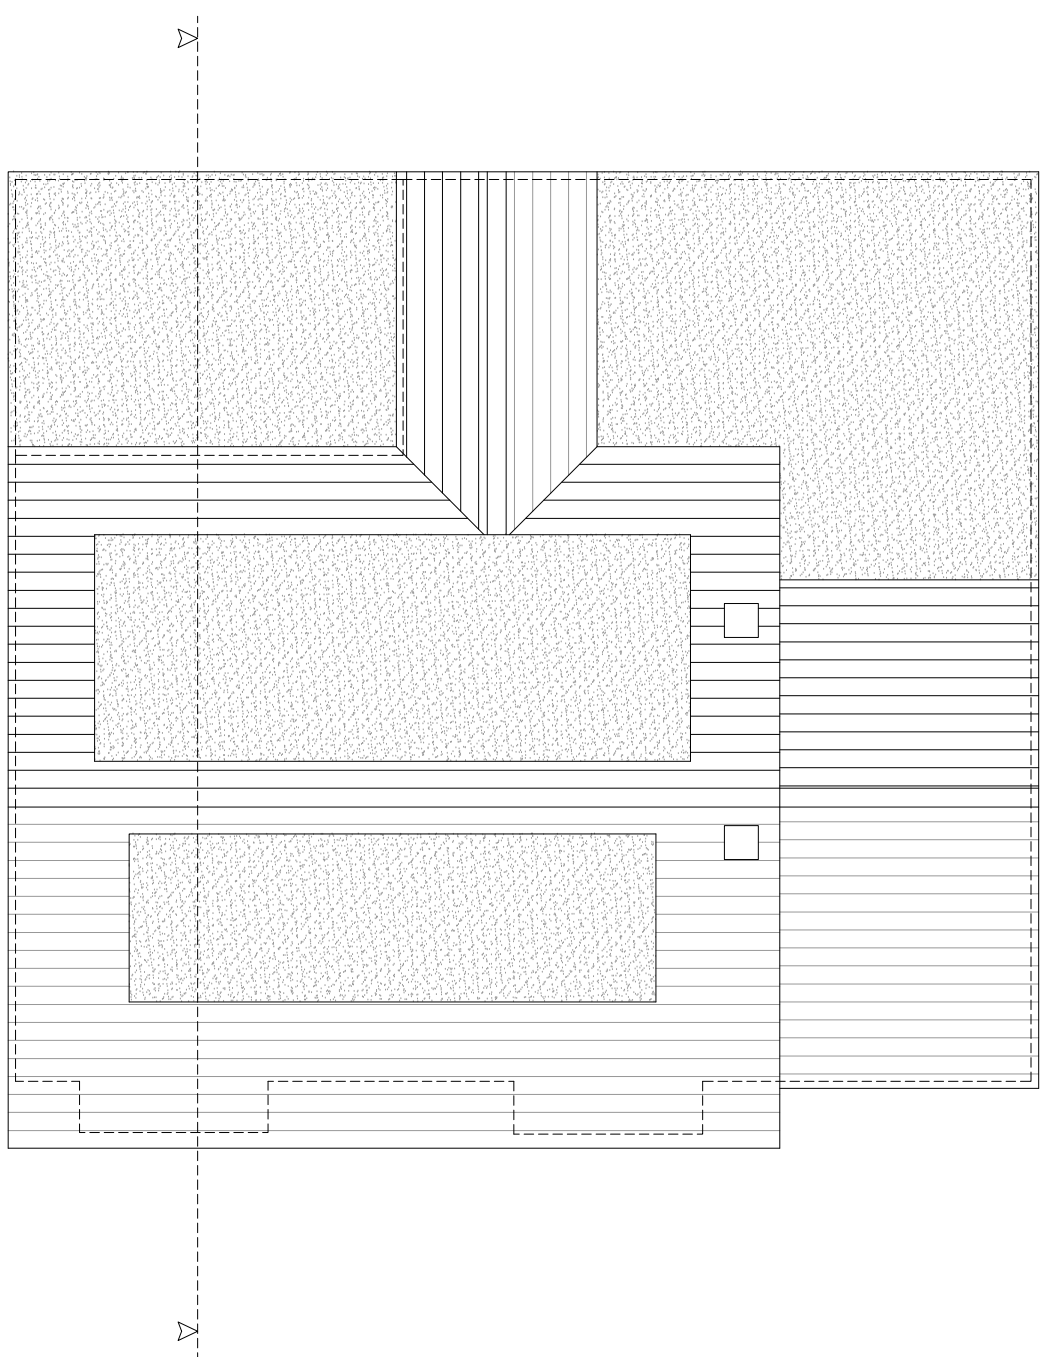 

Proposed Roof Plan
1:100

 

notes:

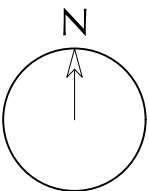

Areas Hatched Blue Indicate Existing Structure To Be Retained

revisions:

NOTE: The contractor is responsible for checking all site dimensions and levels. These should be checked prior to the ordering of any components and before the commencement of the works. All discrepancies should be brought to the attention of the Contract Administrator

Brookley Developments
122 Park Avenue
Purbrook

drawing information

title: As Proposed Floor Plans

status: Preliminary
date: November 2019
scale: 1:50/1:100/A1
drawn: SCR
chk'd: GR



job: 1082 dwg: 1210 rev: /