



1 EXISTING SIDE ELEVATION
1:100

2 EXISTING REAR ELEVATION
1:100


3 EXISTING SIDE ELEVATION
1:100

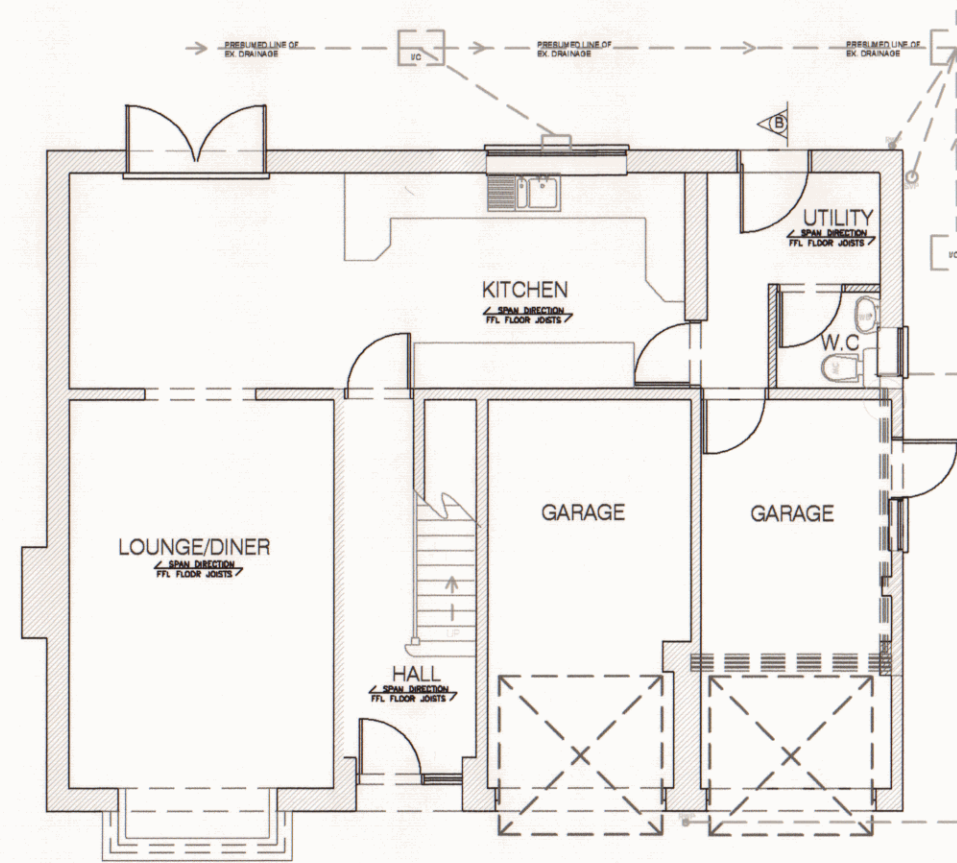


4 EXISTING GROUND FLOOR PLAN
1:100

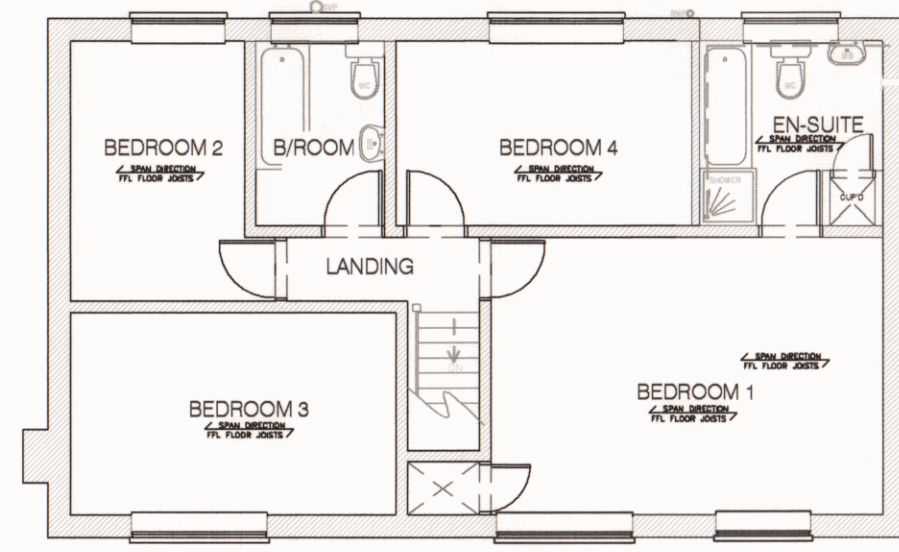


5 EXISTING FIRST FLOOR PLAN
1:100

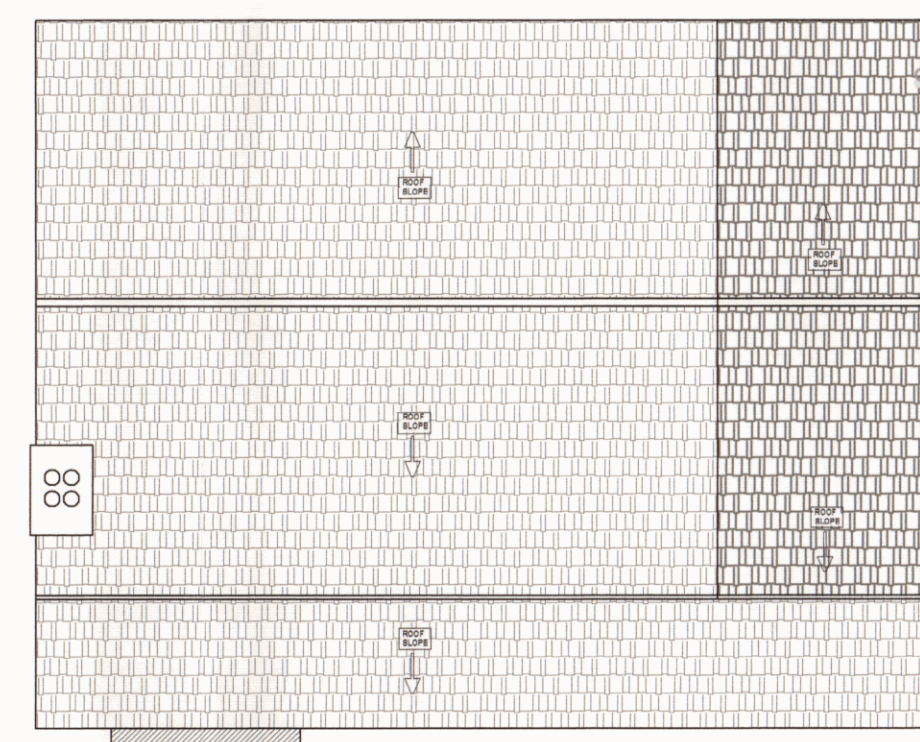


6 EXISTING ROOF ELEVATION
1:100

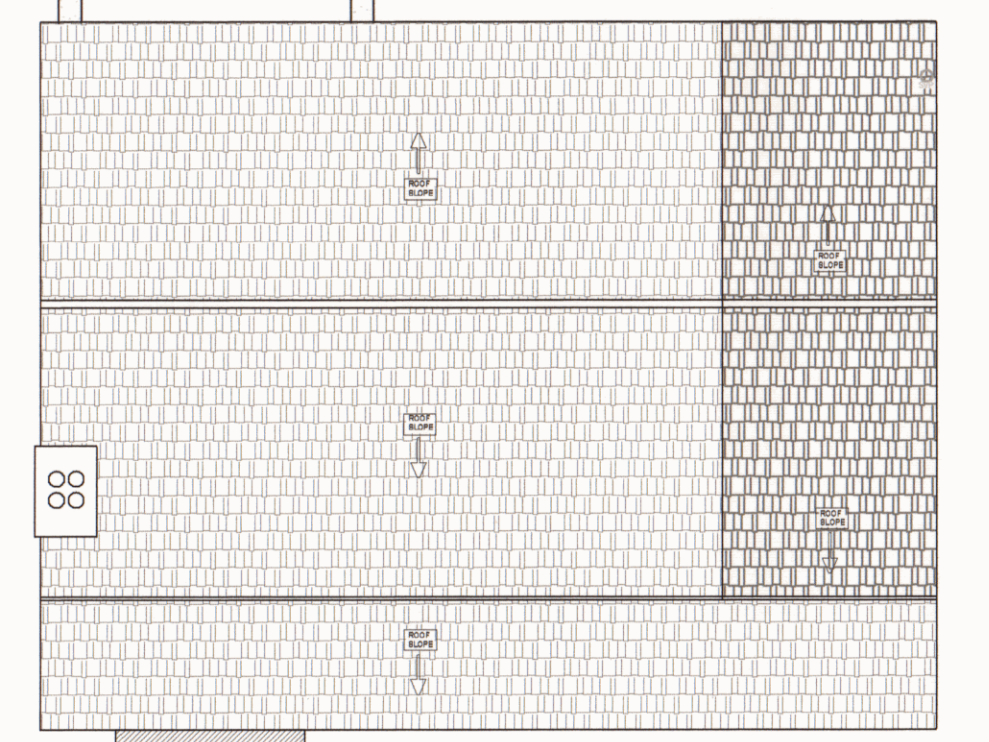


7 PROPOSED ROOF ELEVATION
1:100

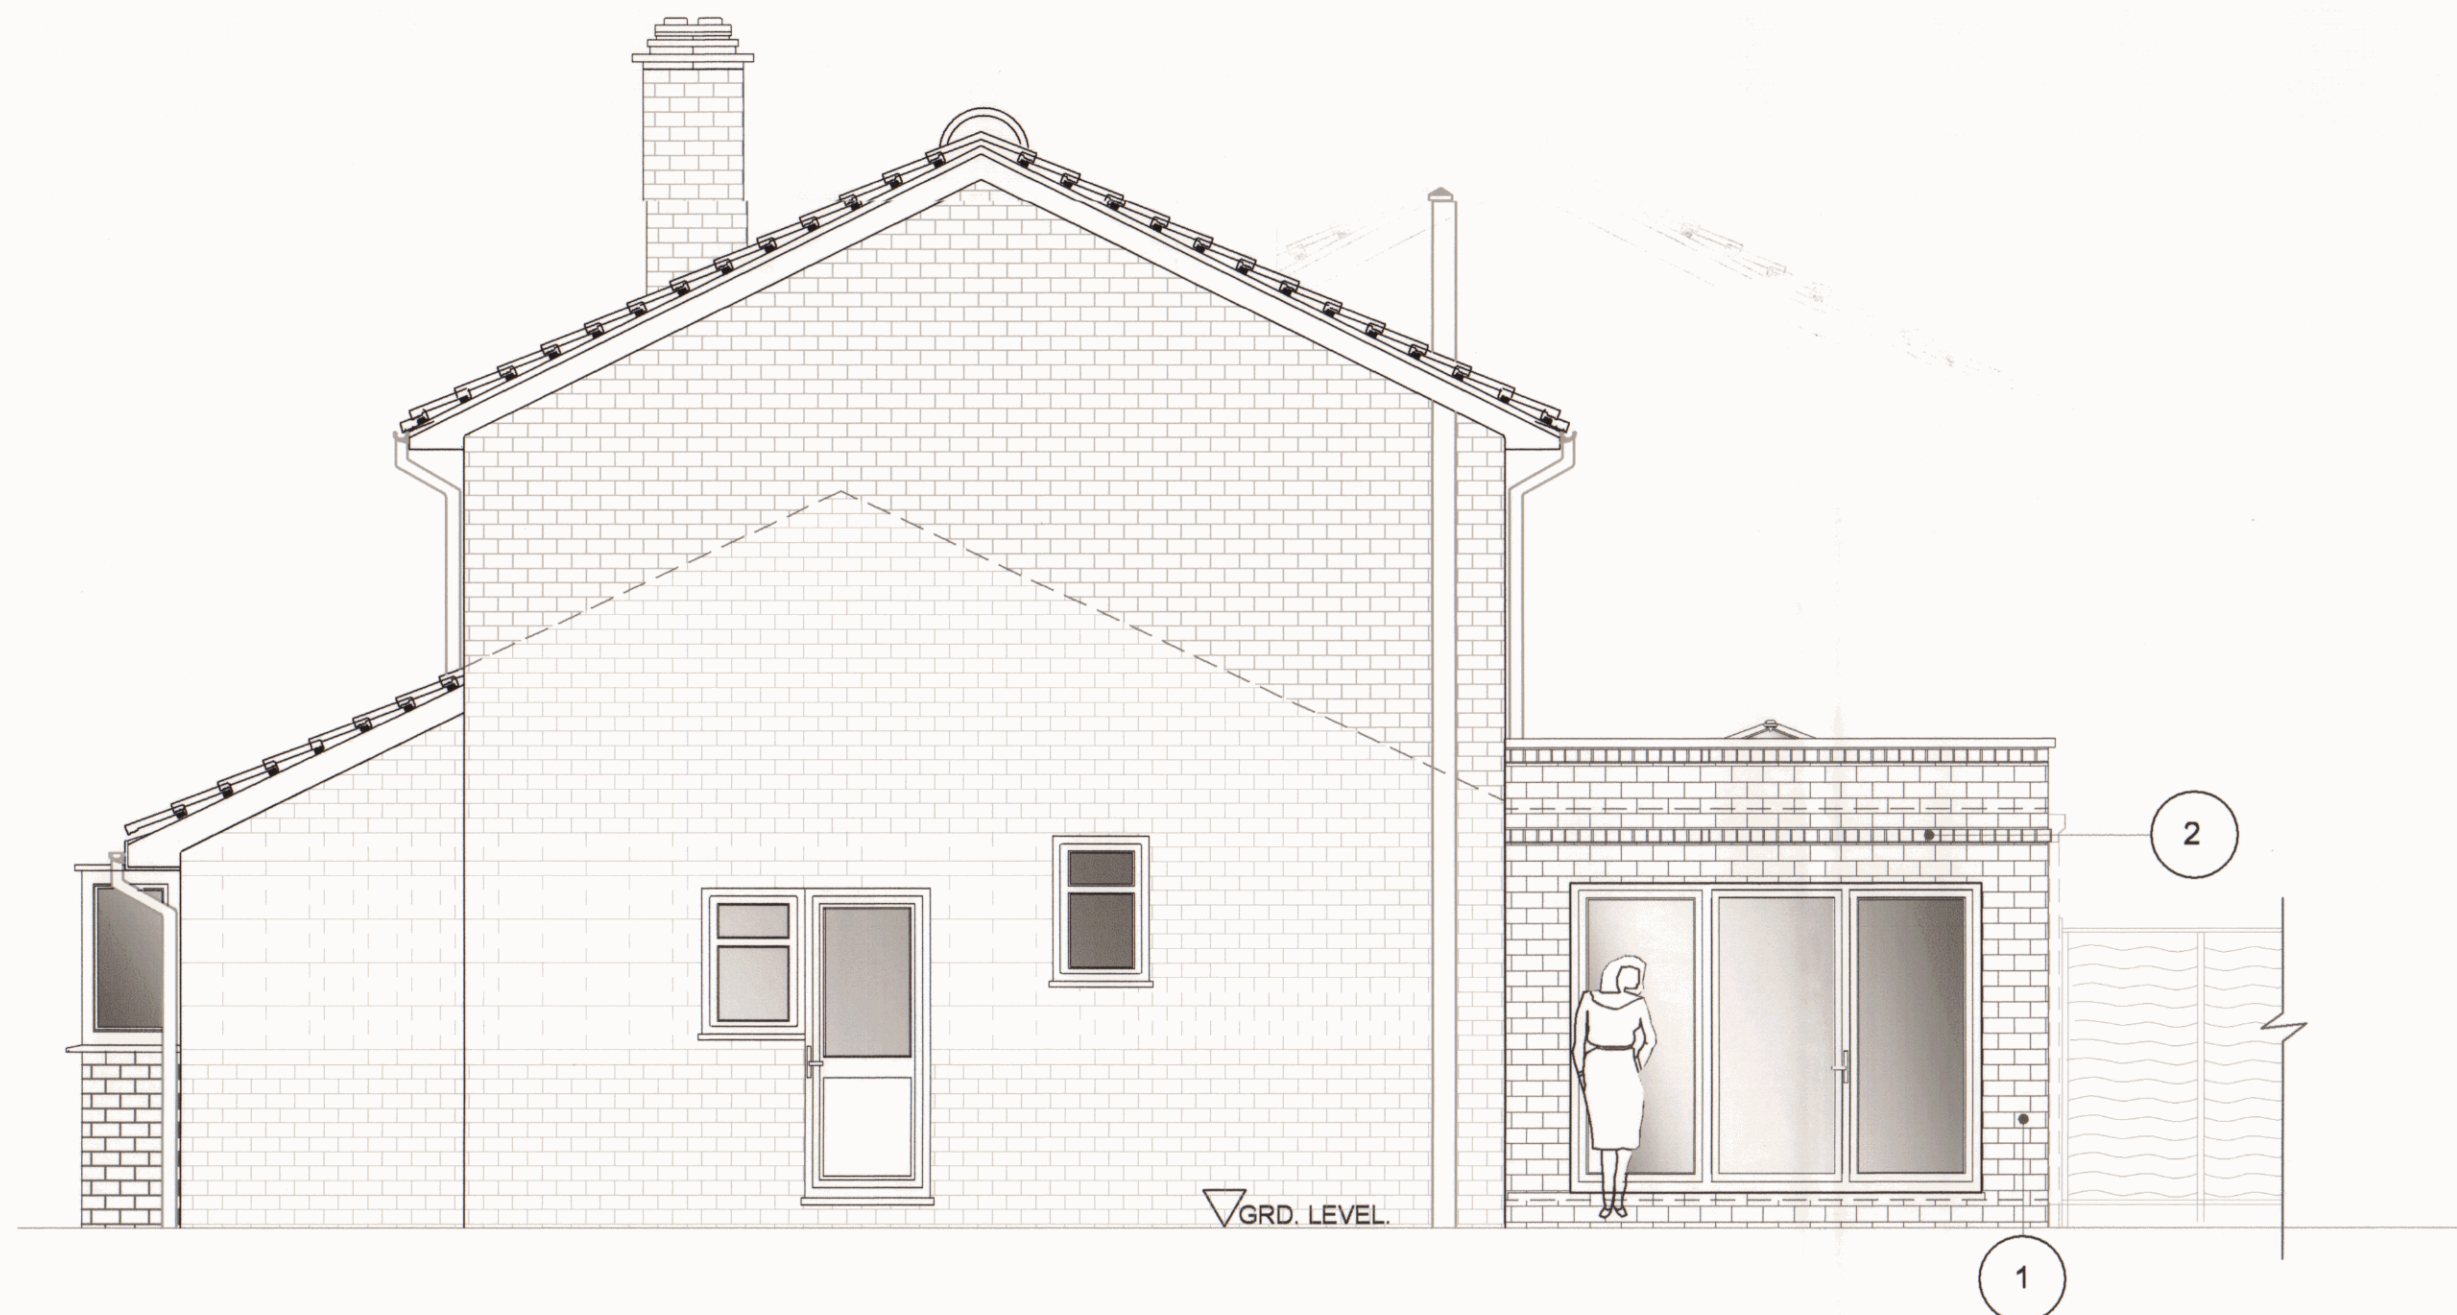


8 PROPOSED SIDE ELEVATION
1:50

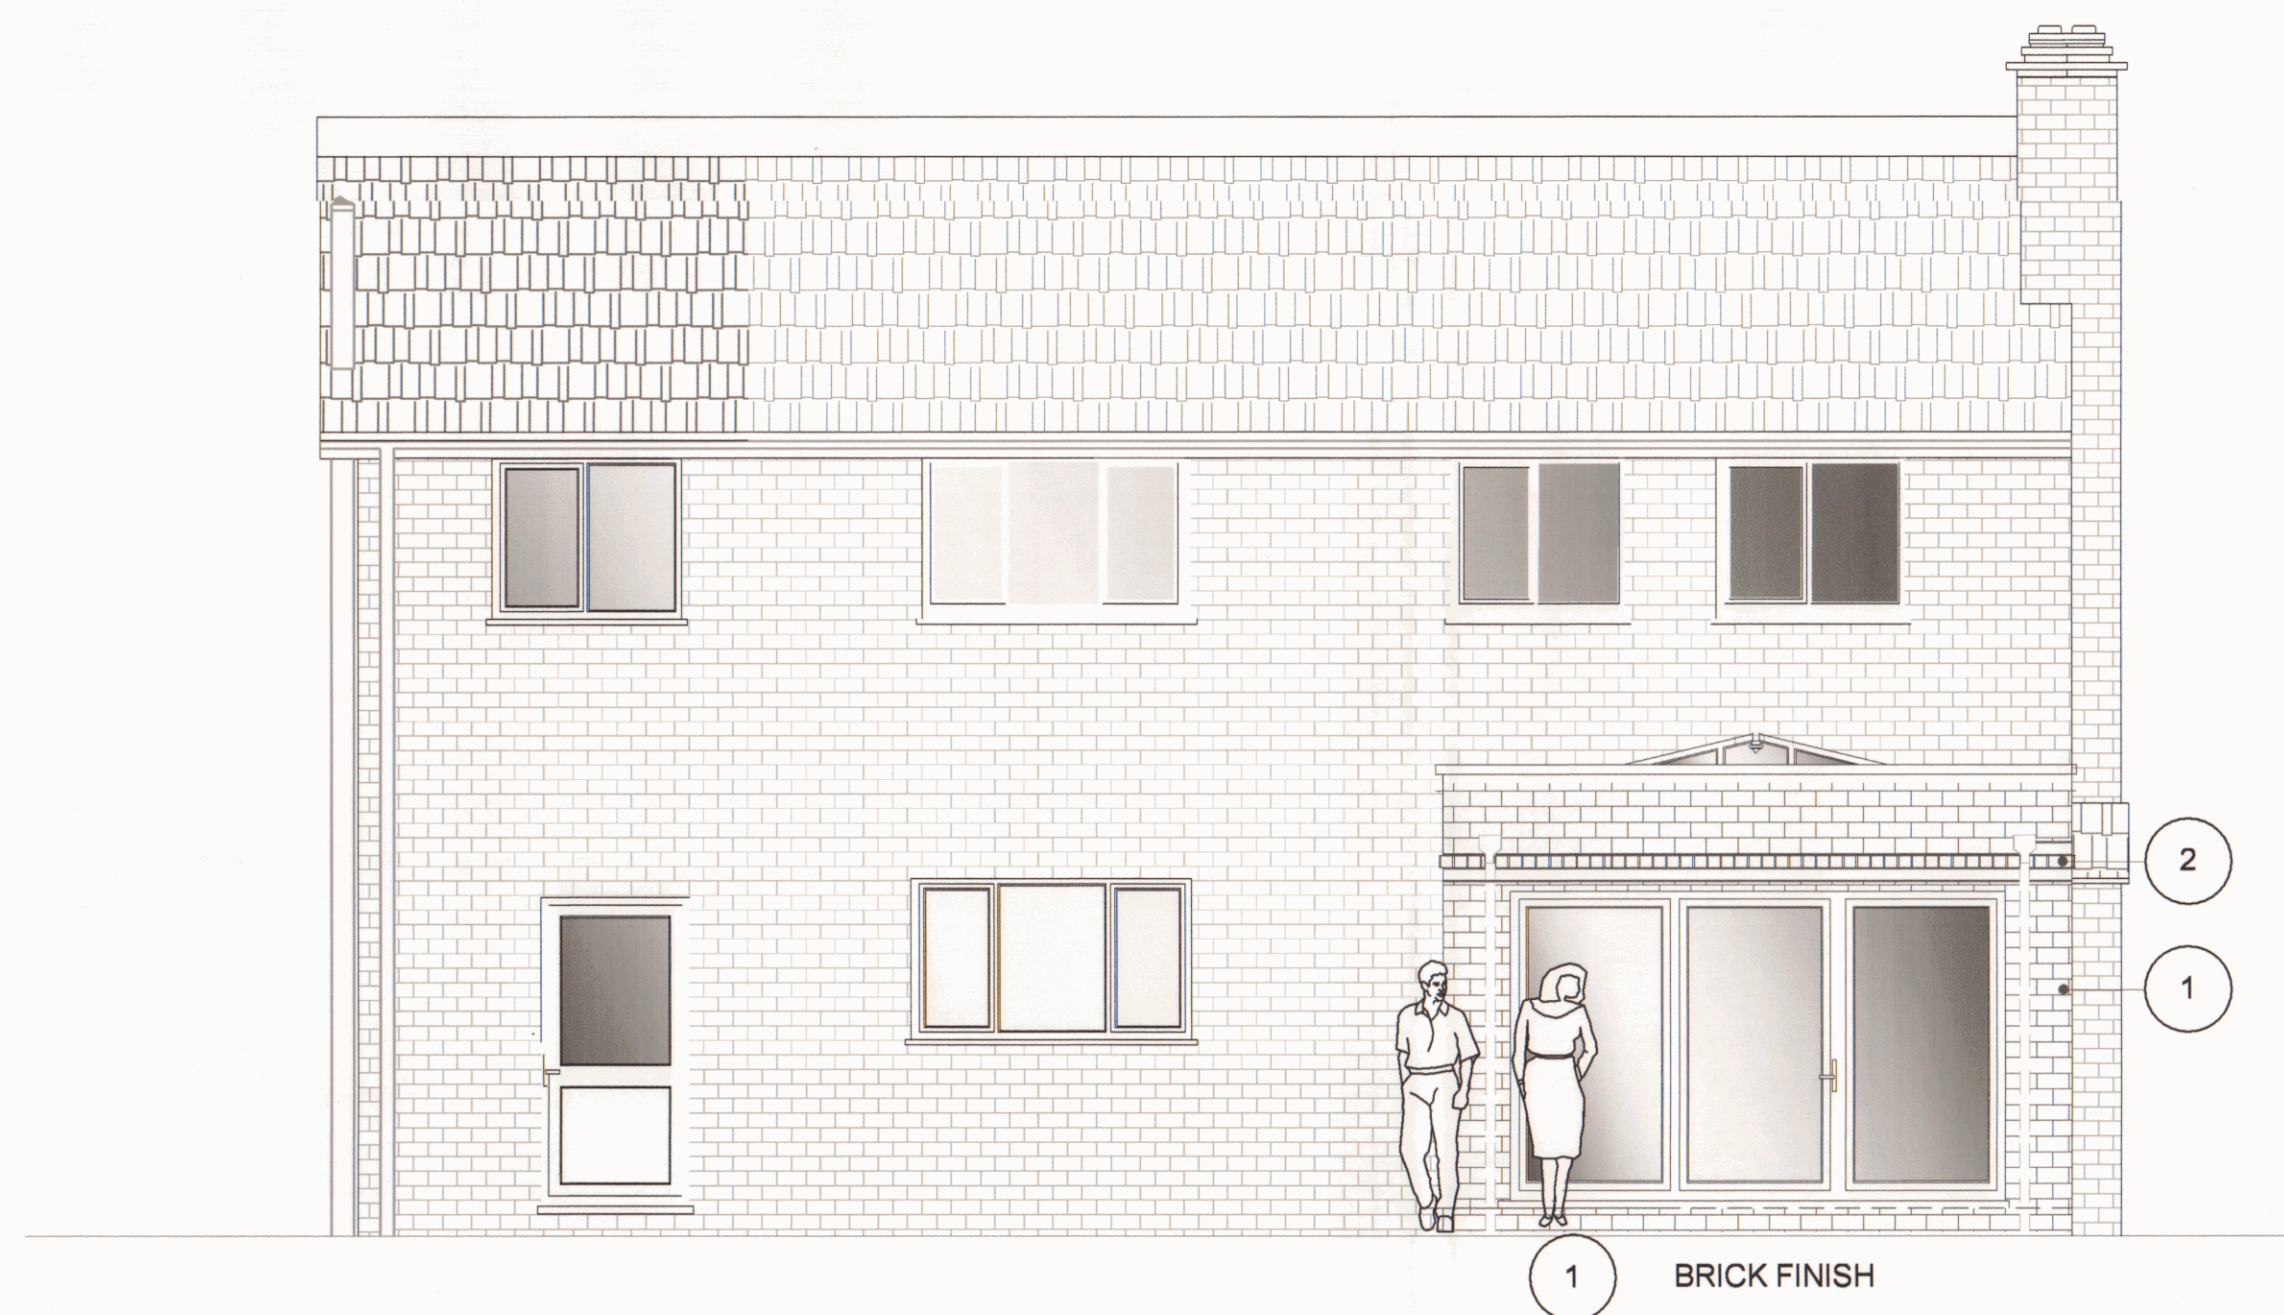


9 PROPOSED REAR ELEVATION
1:50

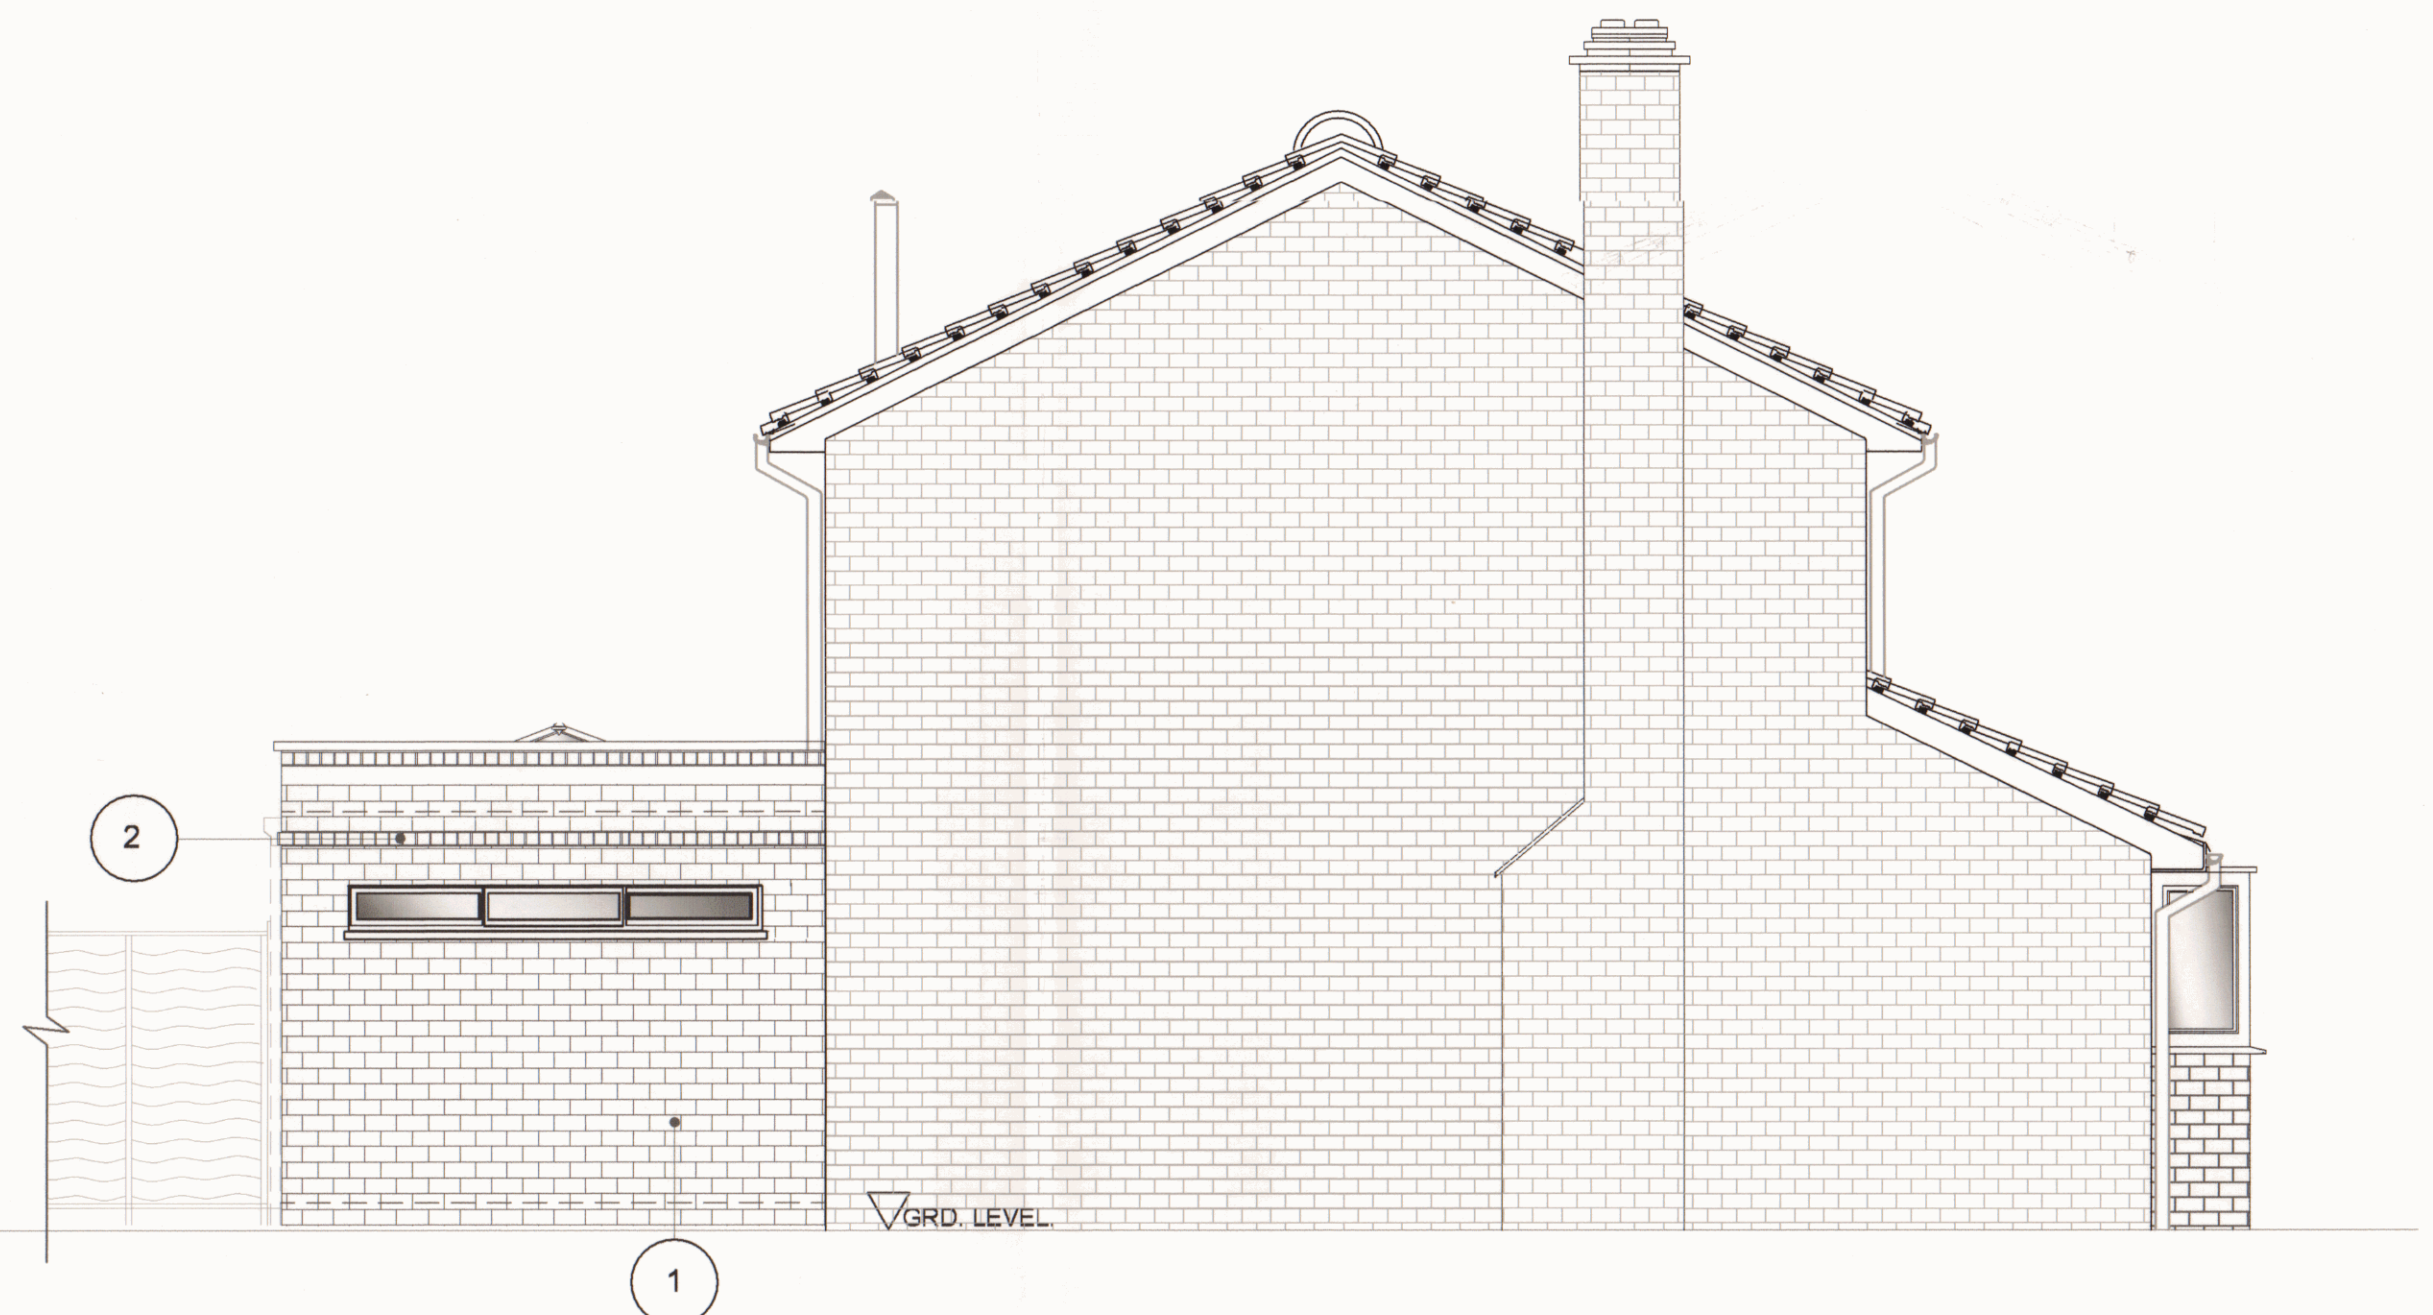


10 PROPOSED SIDE ELEVATION
1:50

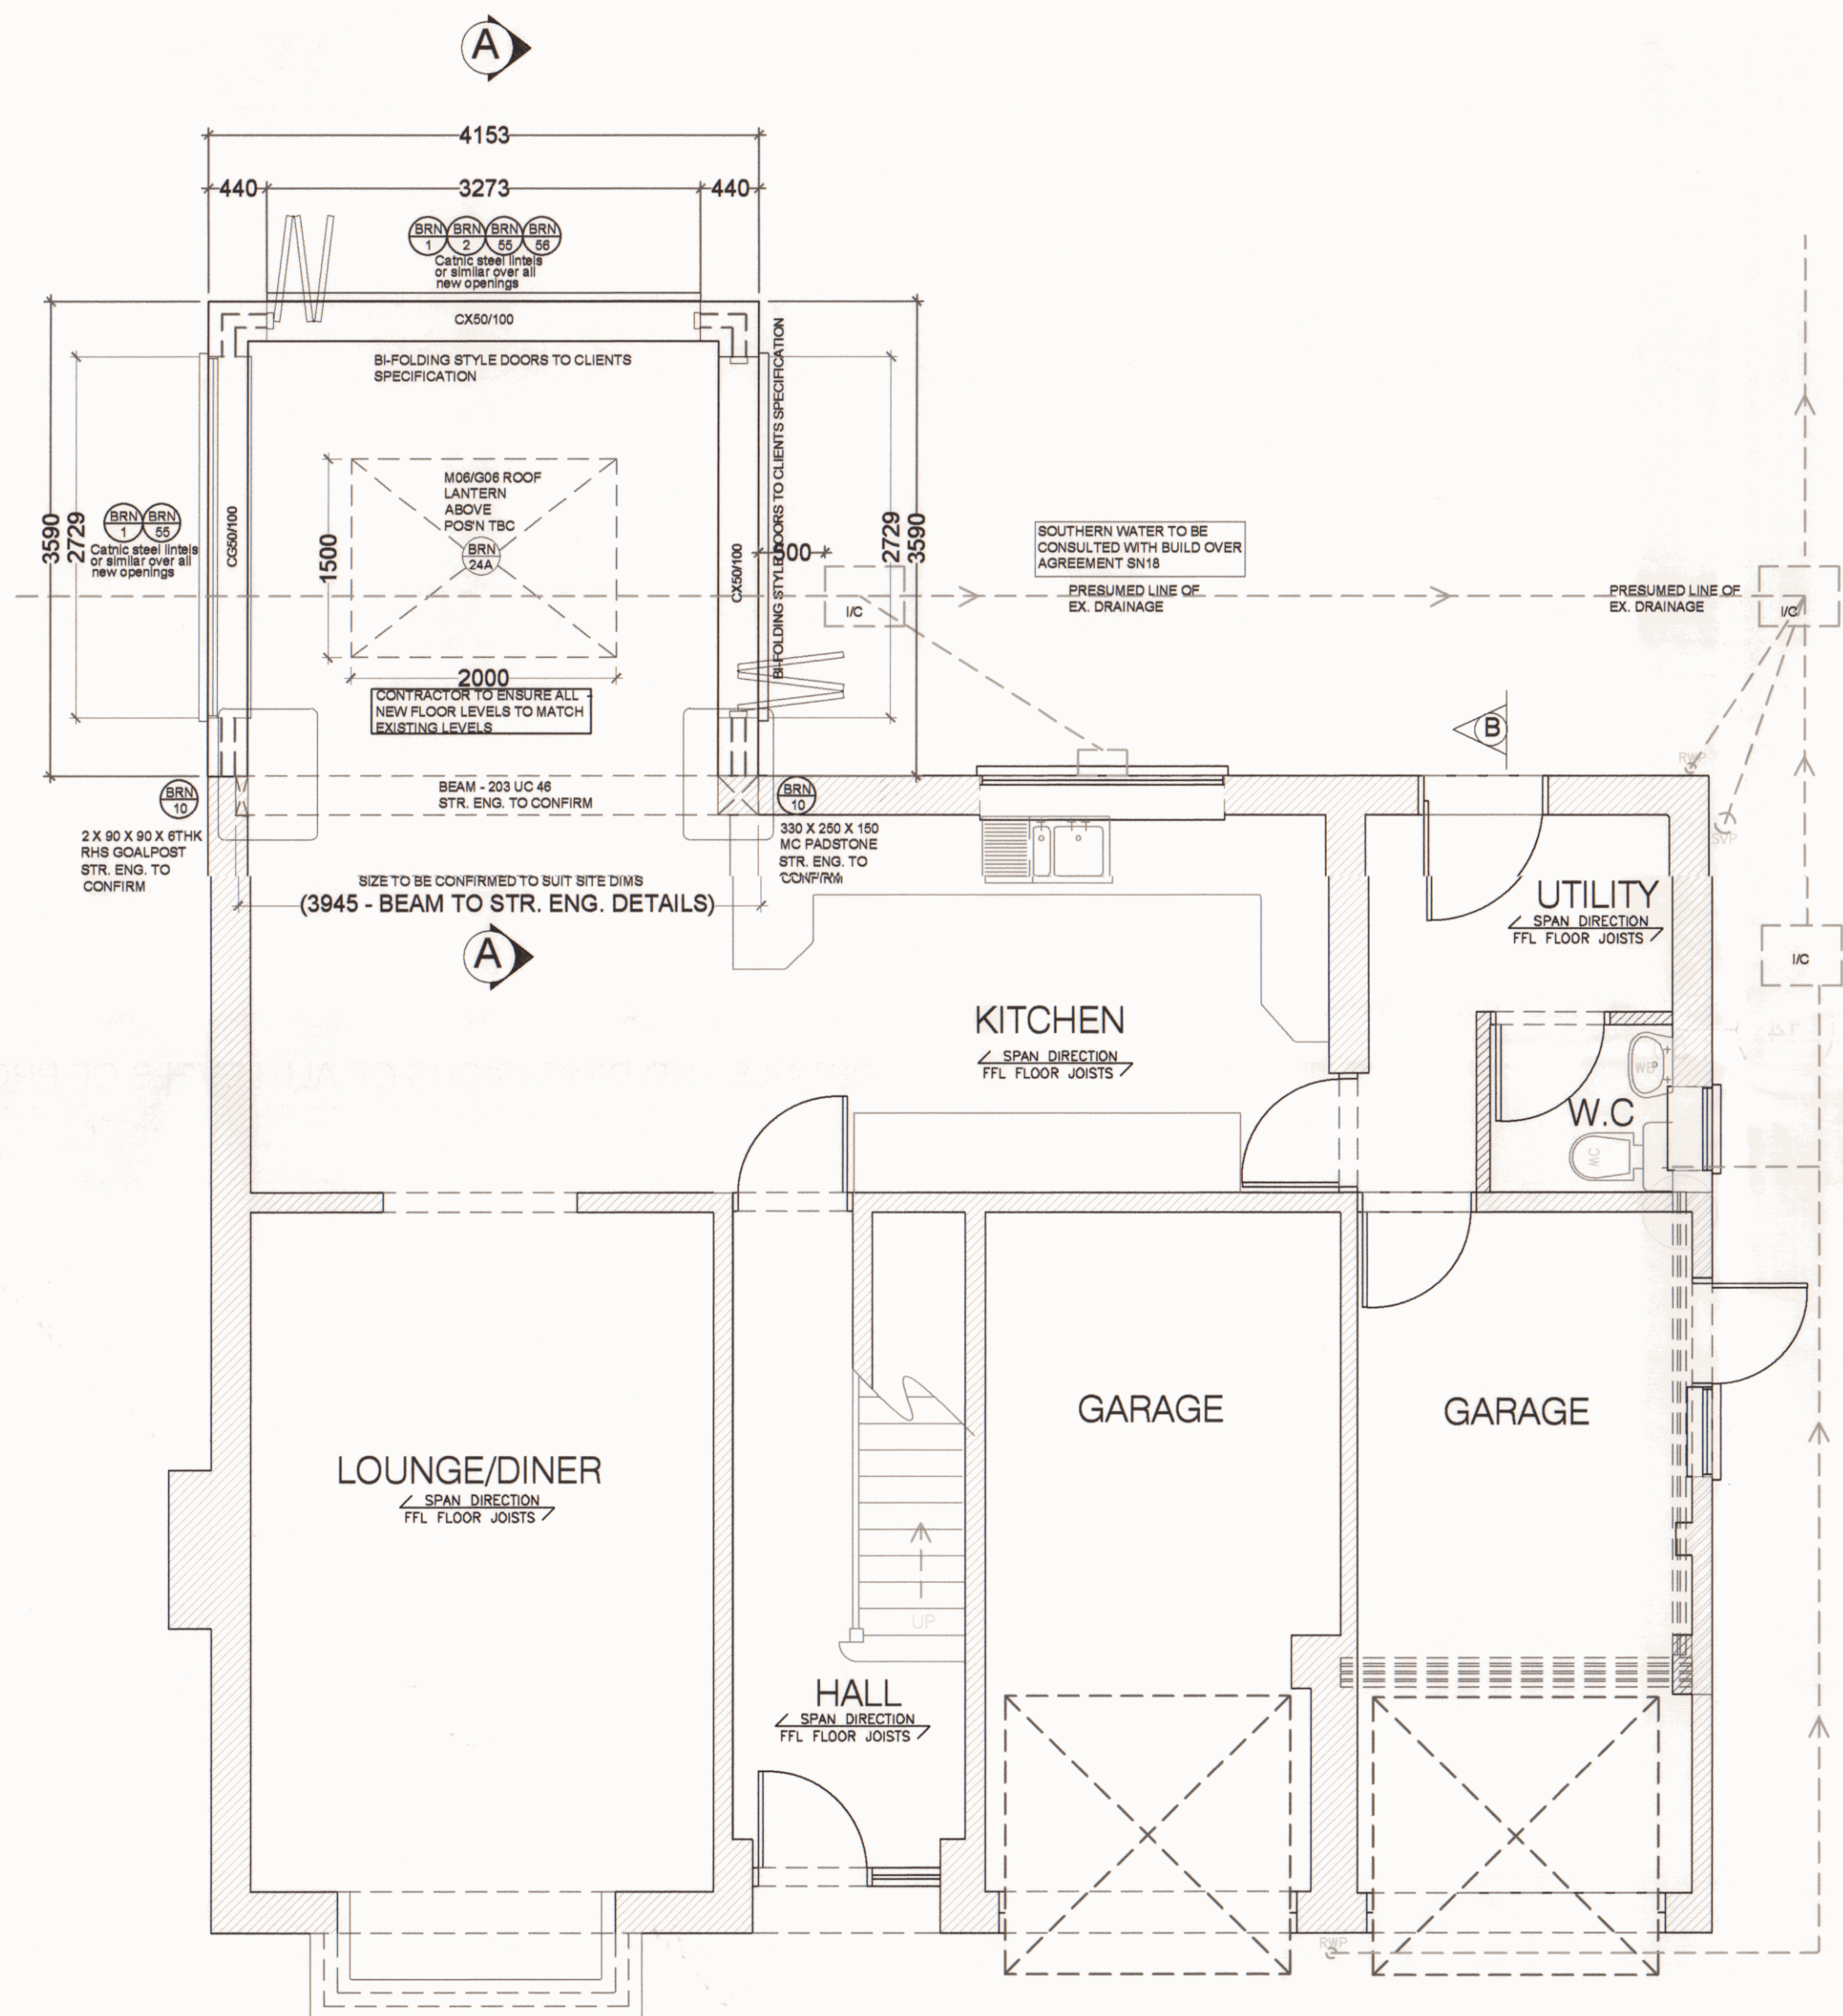


15 PROPOSED GROUND FLOOR PLAN
1:50

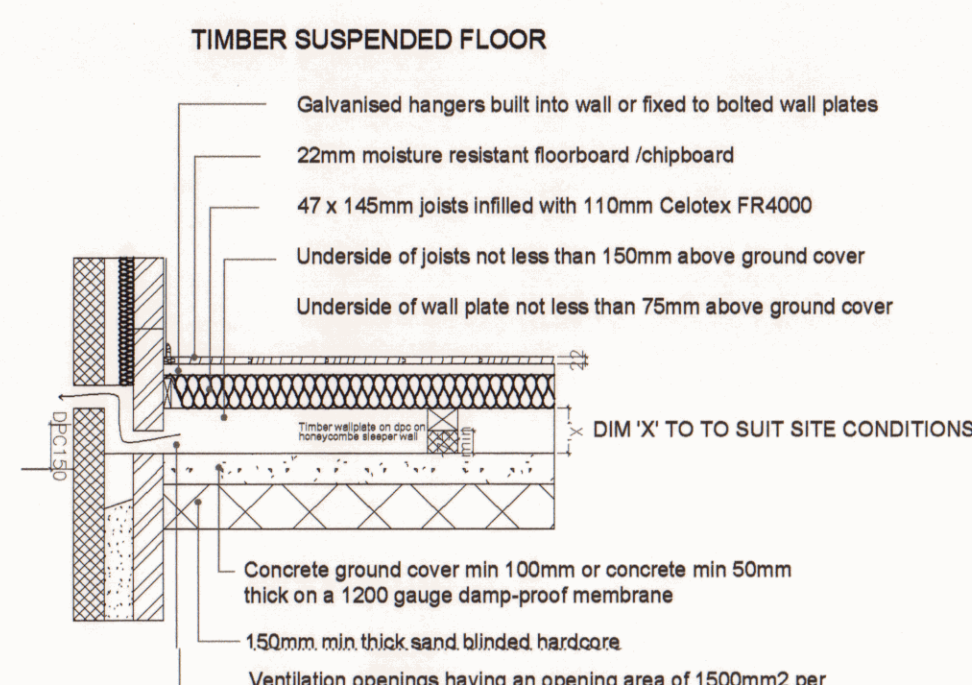


11 PROPOSED FLOOR SECTION
1:25

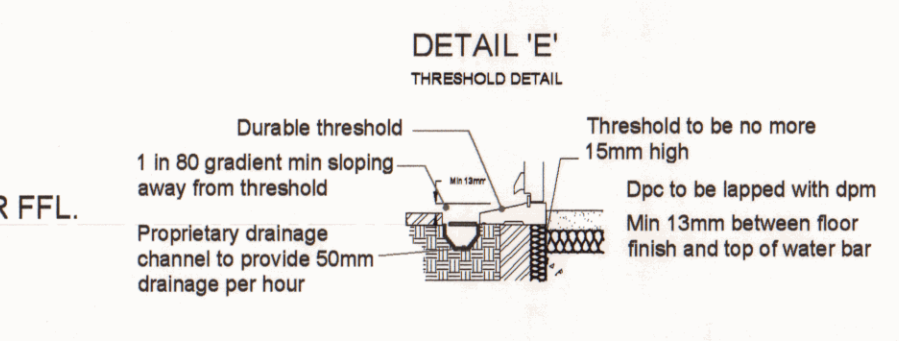


12 PROPOSED ACO DRAIN DETAIL
1:25

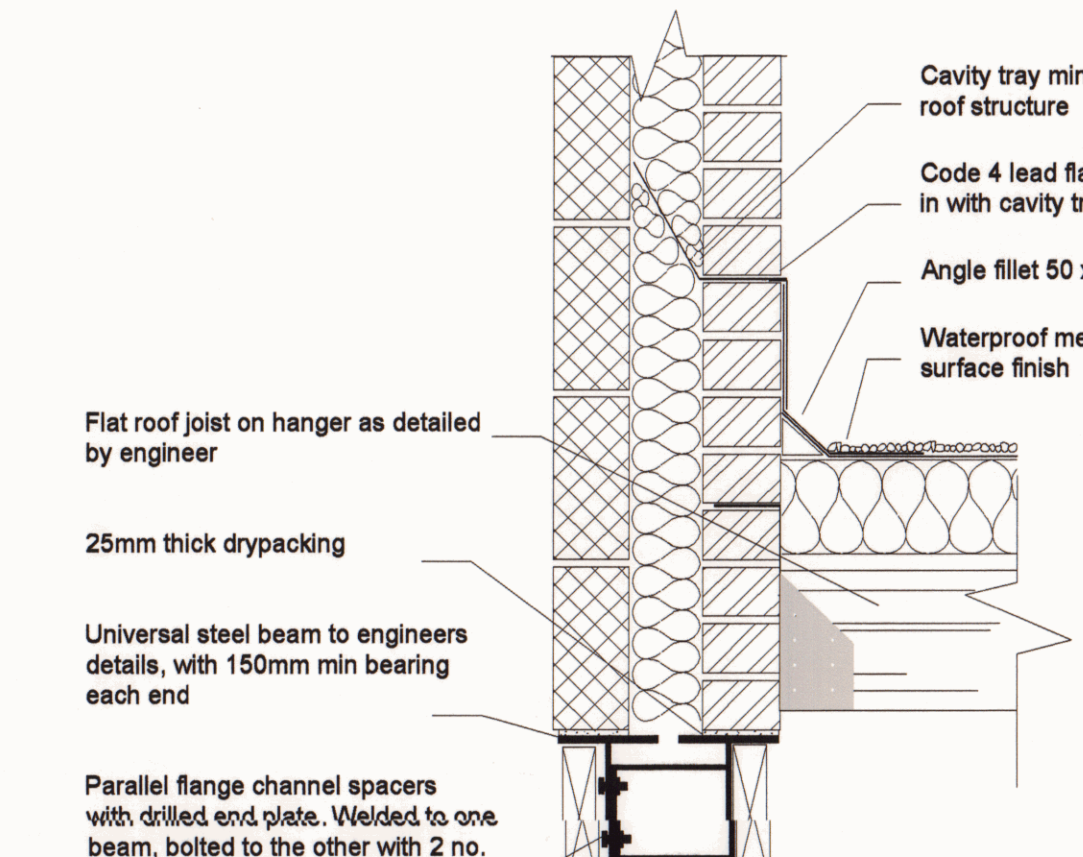


13 PROPOSED DETAIL 'G'
1:10

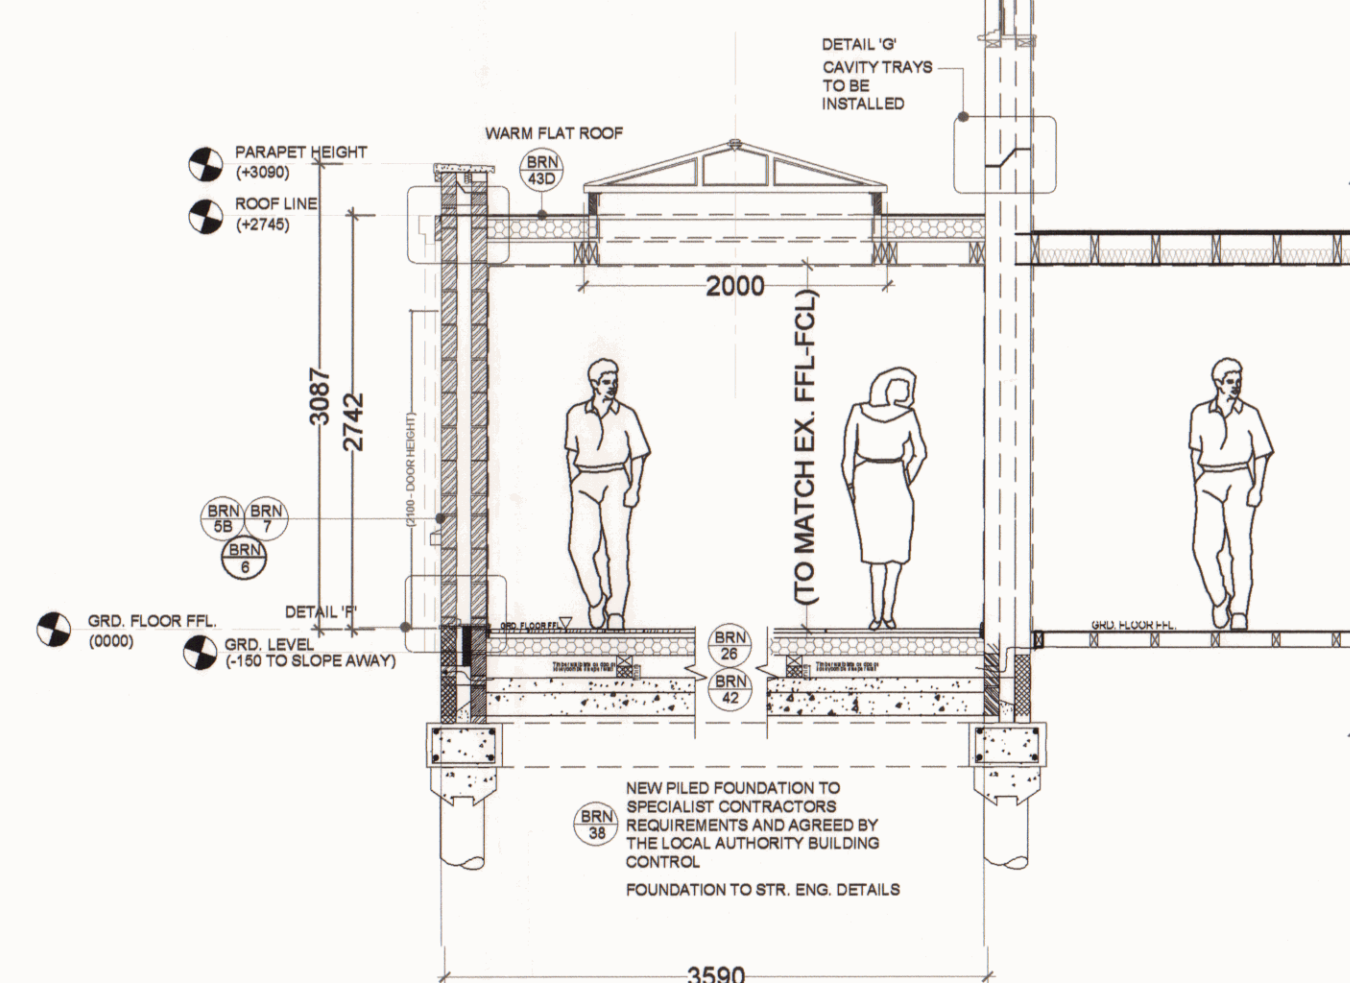


14 PROPOSED SECTION 'A'-A'
1:50

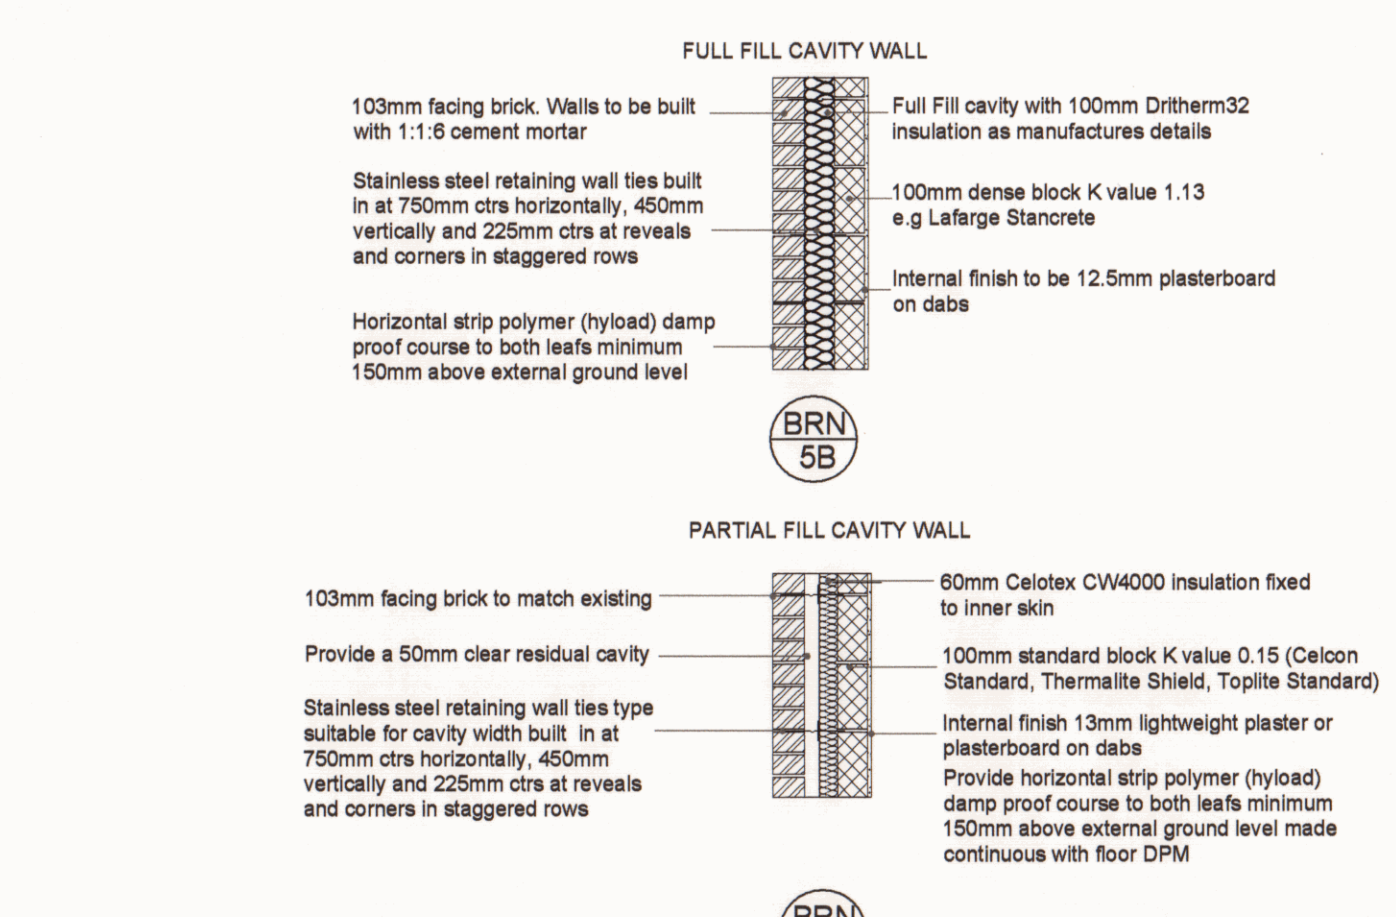

16 PROPOSED WALL SECTION THRU'
1:25

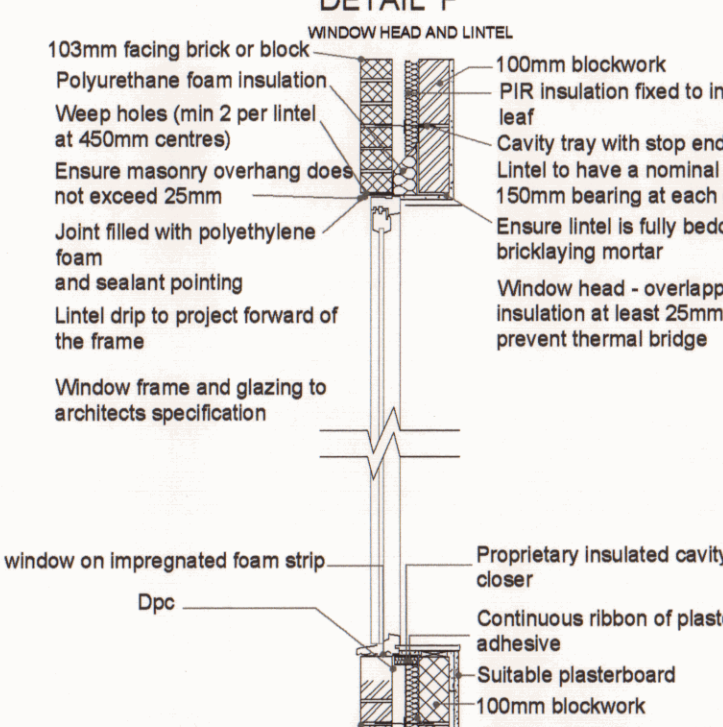

17 PROPOSED DETAIL 'F'
1:25

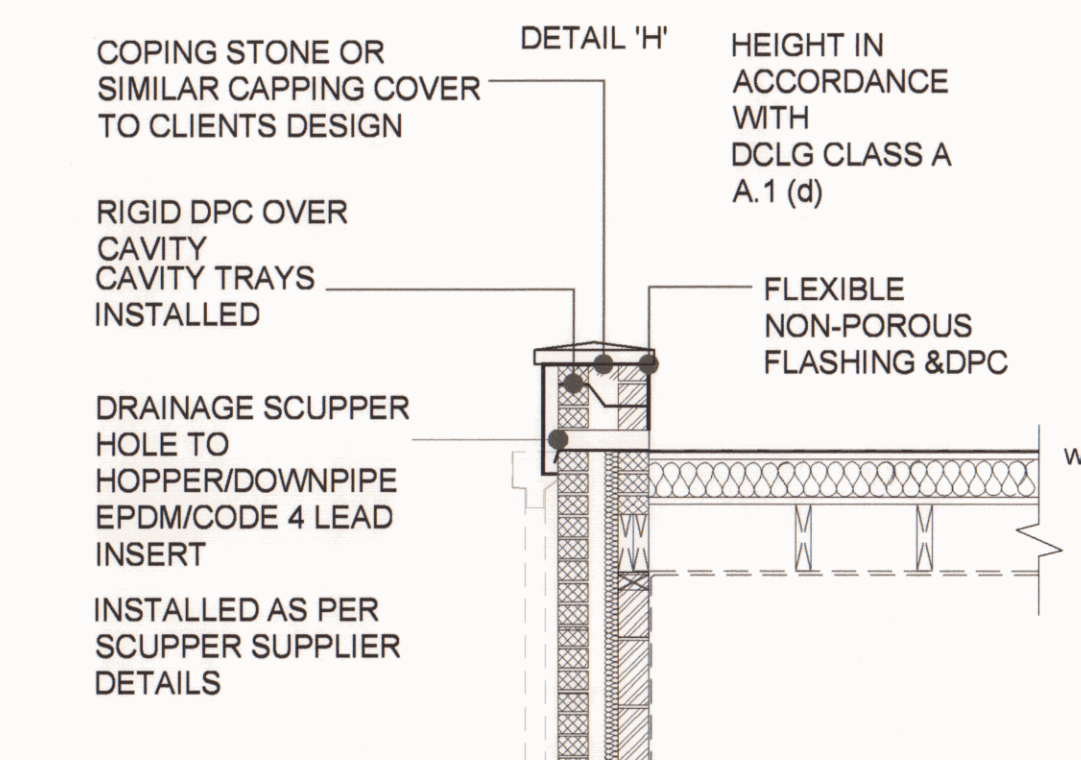

18 PROPOSED REAR ROOF SECTION
1:25

NOTE:
DRAWING: BARNETT 01A TO BE USED IN CONJUNCTION
WITH ASSOCIATED BUILDING REGULATIONS NOTES
BARNETT/BRN.
DIRECTIONAL NORTH ARROW SHOWN ON BLOCK &
LOCATION PLANS BARNETT/BLP.

DETAILS AND DIMENSIONS OF ALL LEVELS OF PROPOSED
PLANS TO BE CHECKED ON SITE BY APPOINTED
CONTRACTOR PRIOR TO ANY
COMMENCEMENT/ORDERING OF MATERIALS OF WORK,
ANY QUERIES, VARIATIONS OR DISCREPANCIES
DIRECTED TO CLIENT - DM DESIGNS ACCEPTS NO
RESPONSIBILITY IN ANY PART ON DRAWINGS UNLESS
OTHERWISE AGREED PRIOR.
DENOTES ATTACHED BUILDING REGULATION NOTES
DENOTES ITEM NO.

BRN
1

MODIFICATIONS		ISSUE:	
TITLE		PROPOSED SINGLE STOREY REAR EXTENSION	
CUSTOMER		3 BROADMEADOW LANE, WATERLOOVILLE, HAMPSHIRE, PO7 8QL	
DRAWN BY:		DRAWING NO: BARNETT_01A 1 OF 1	
DATE:		SCALE: VARIES	
REVISION:		DATE: 24.08.2020	
		REVISION: A A0	