


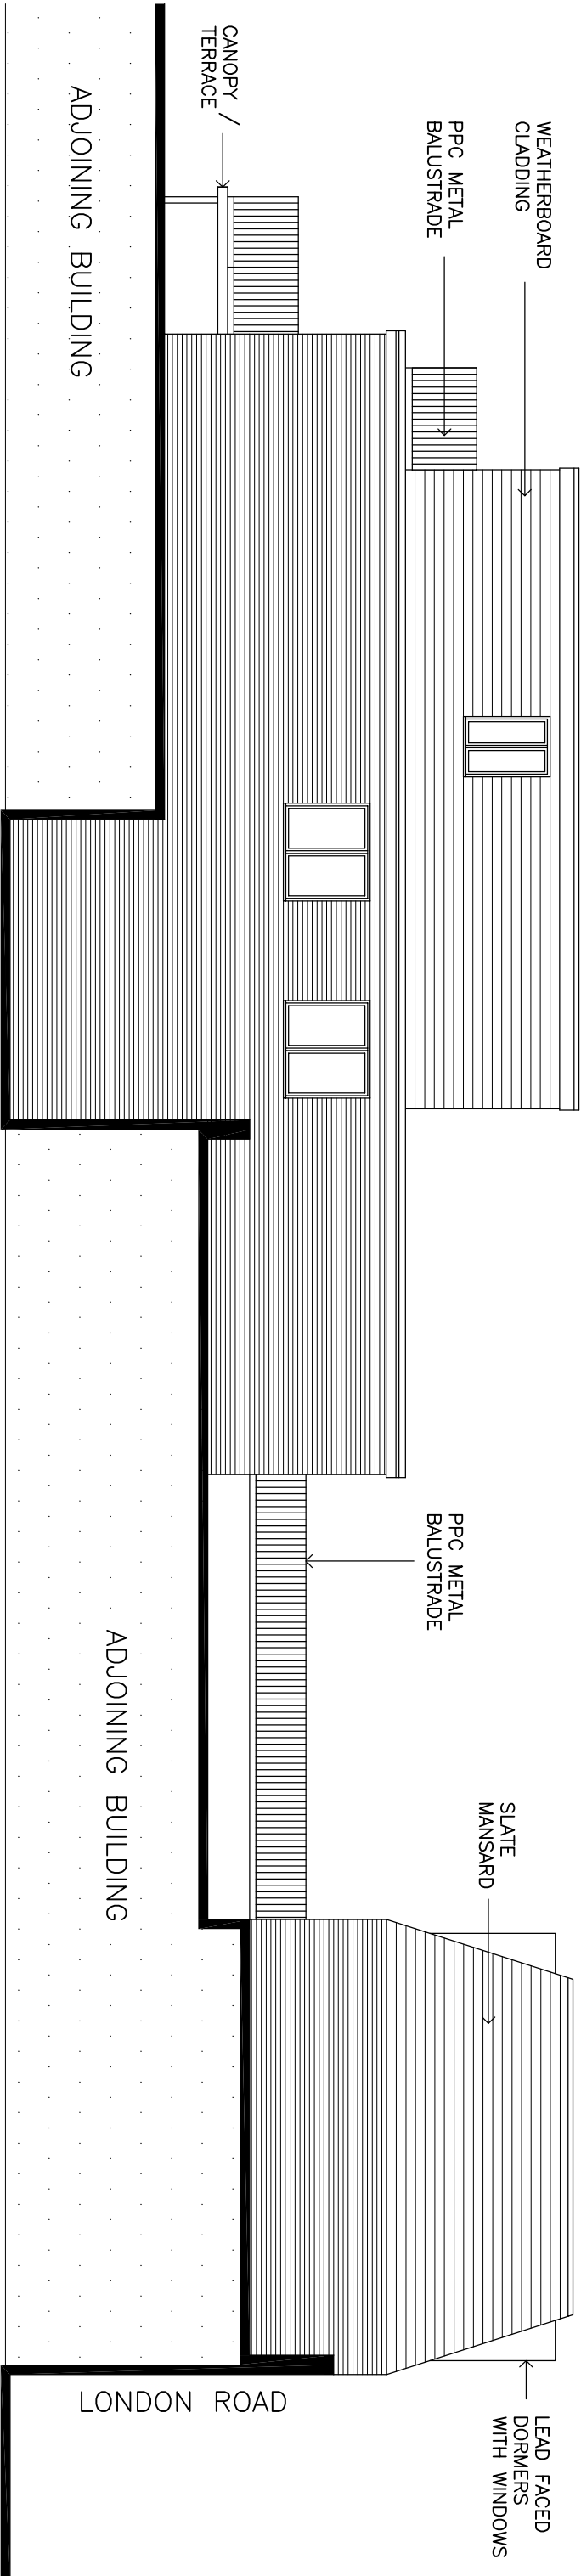


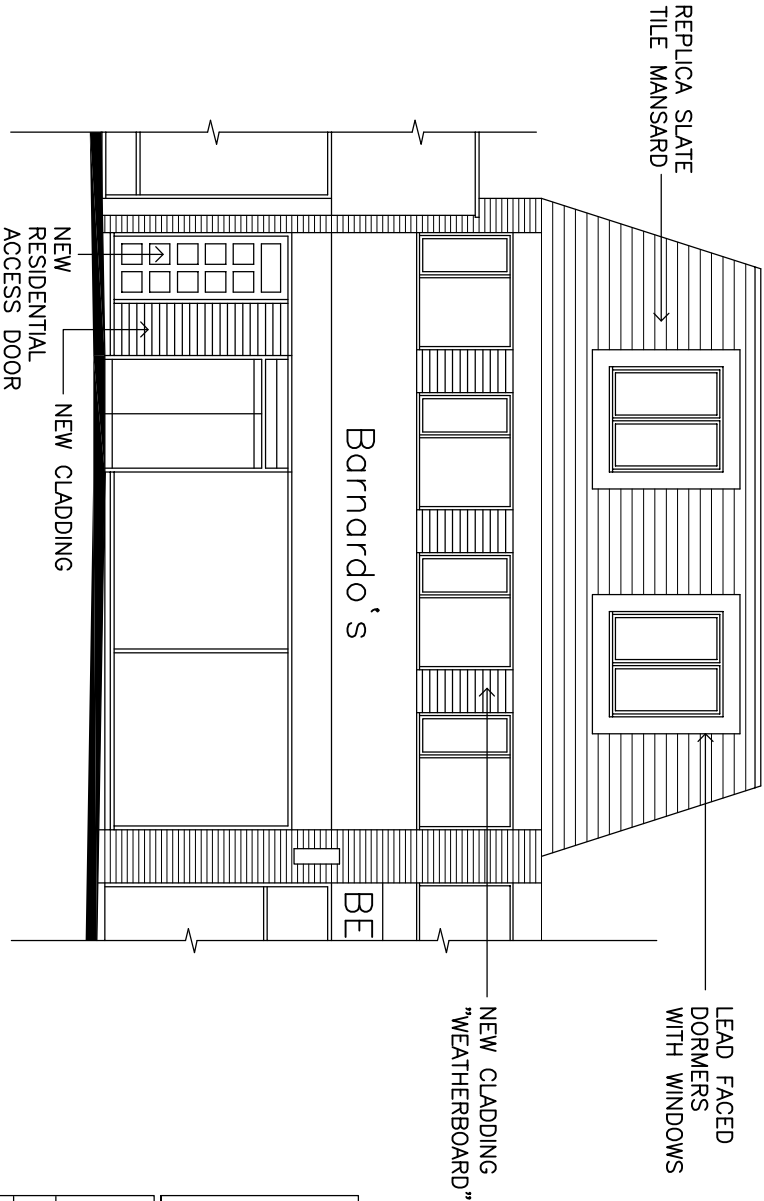

SOUTH WEST ELEVATION

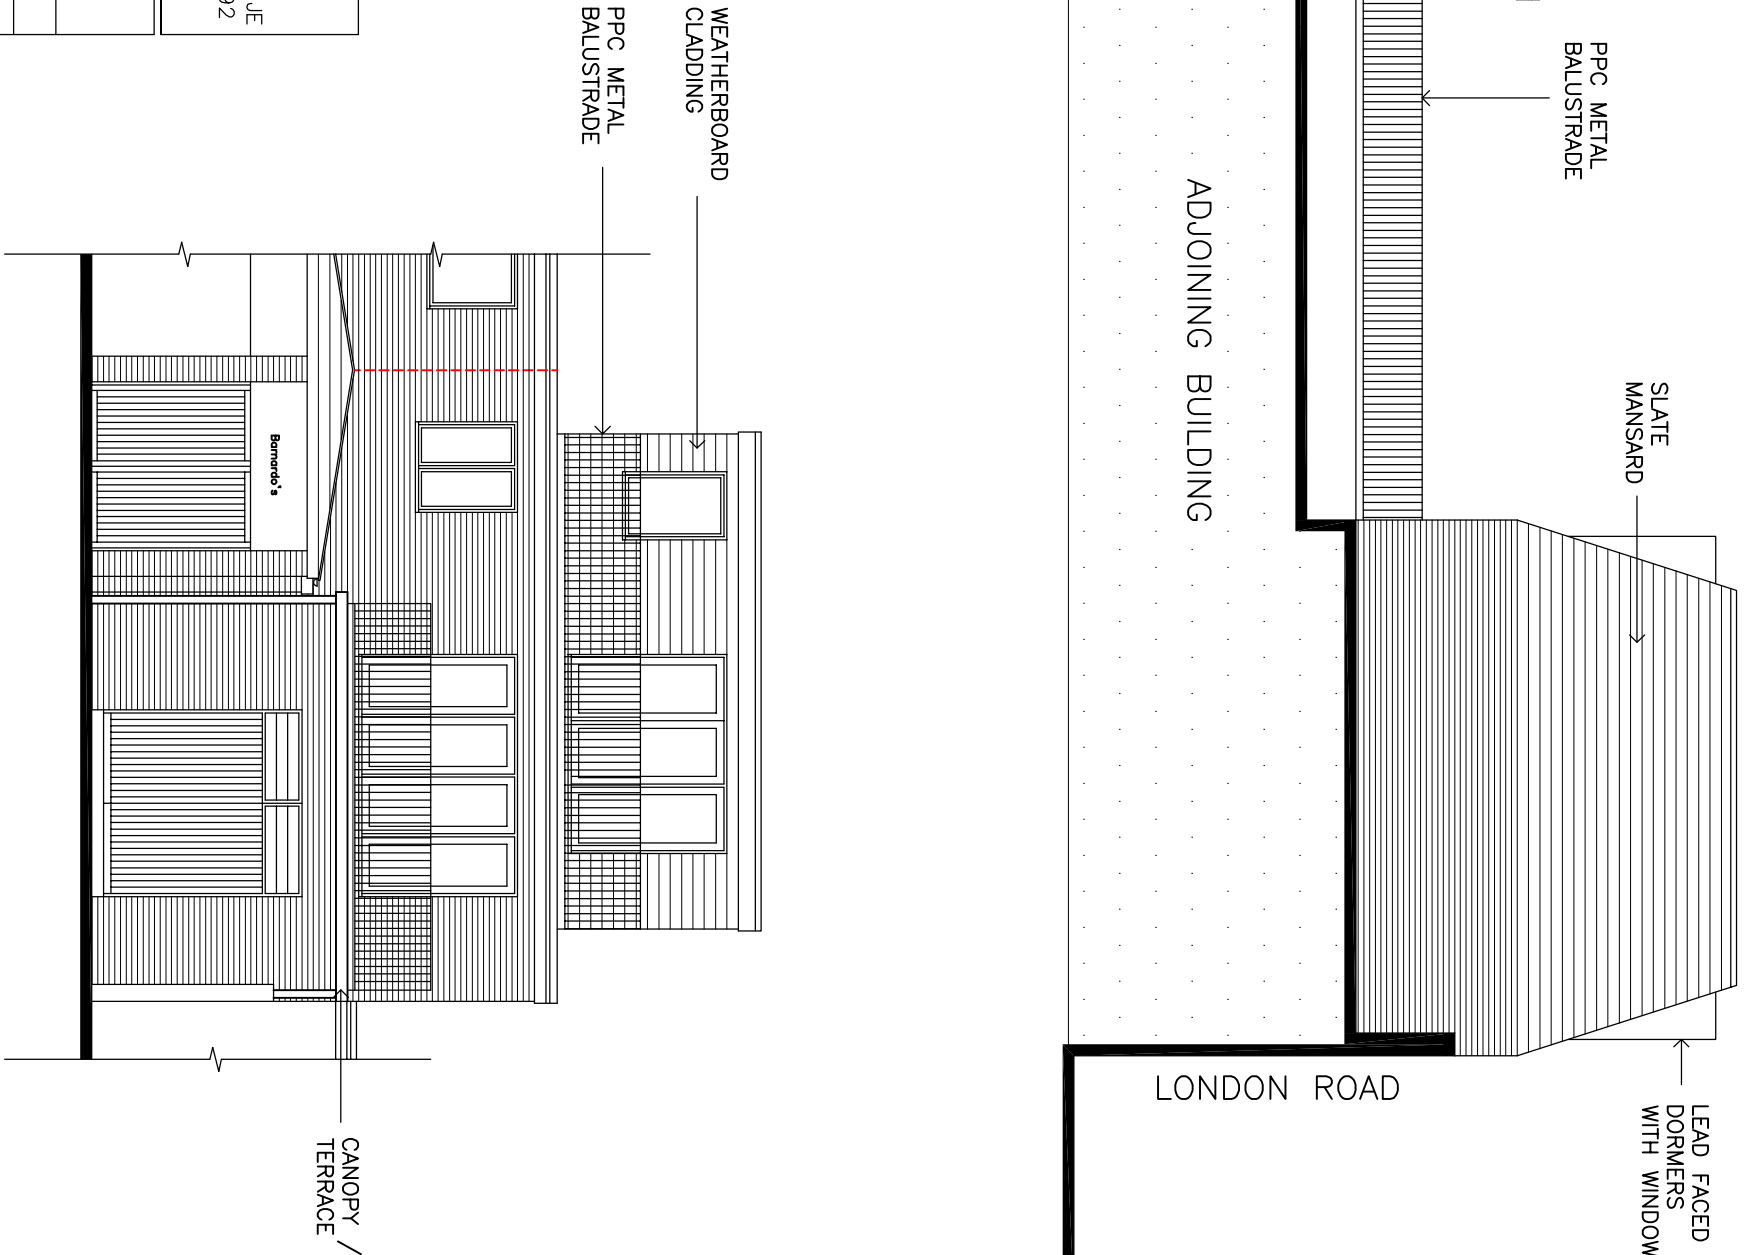

NORTH WEST ELEVATION

 

SOUTH EAST ELEVATION

Primmer Olds BAS — Chartered Surveyors — 61 Cromwell Road Southampton Hampshire, SO15 2JE Tel: 023 8022 2292			
Project Title:		264 London Road Waterlooville PO7 7HG	
Drawing Title: Elevations as Proposed 1			
Client			
Dwg No:	19/03/07	Scale	1:100 @ A3
Drawn	BC	Date	Jan 2020
All dimensions are in millimeters and are to be checked on site. Contact Primmer Olds BAS with any queries and to report any discrepancies.			