


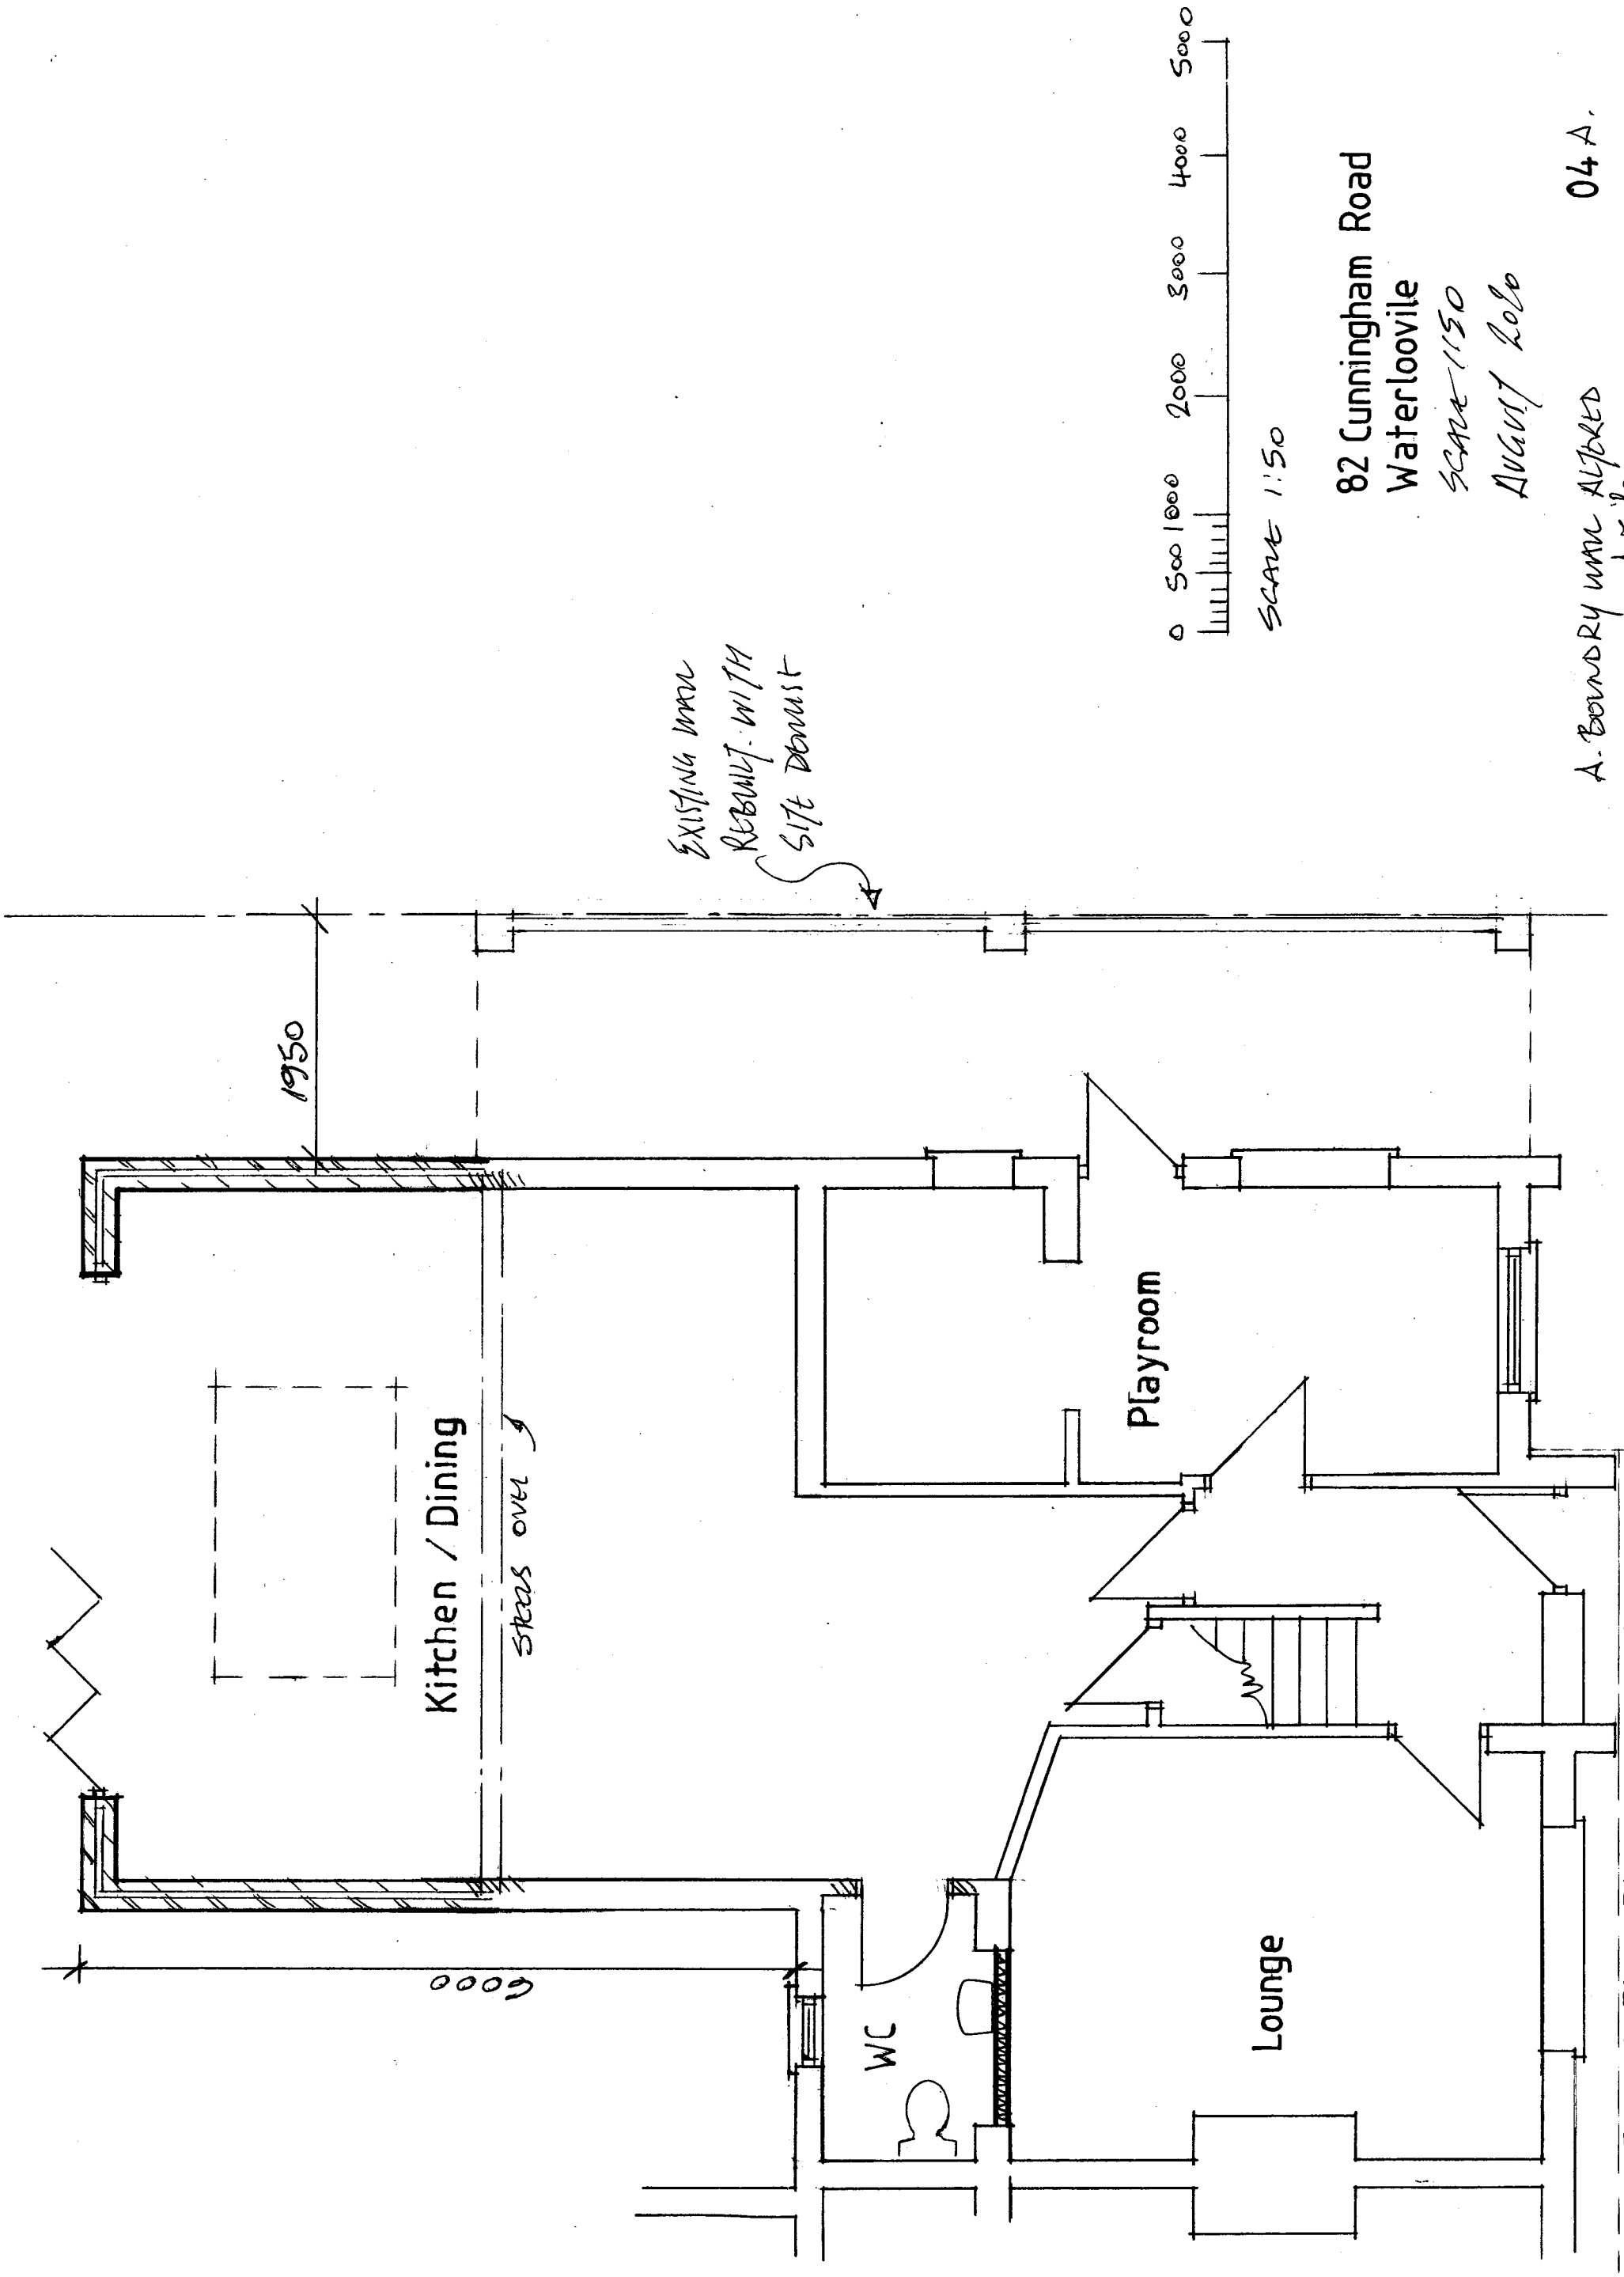

EXISTING WALL
REBUILD WITH
SITE DRESS


Playroom

Lounge

WC

Kitchen / Dining

stairs over

 

SCALE 1:50

82 Cunningham Road
Waterlooville

SCALE 1:50

AUGUST 2010

A. BONDY WMA ALBERT
AUG 10

04 A.

Ground Floor Plan - proposed