

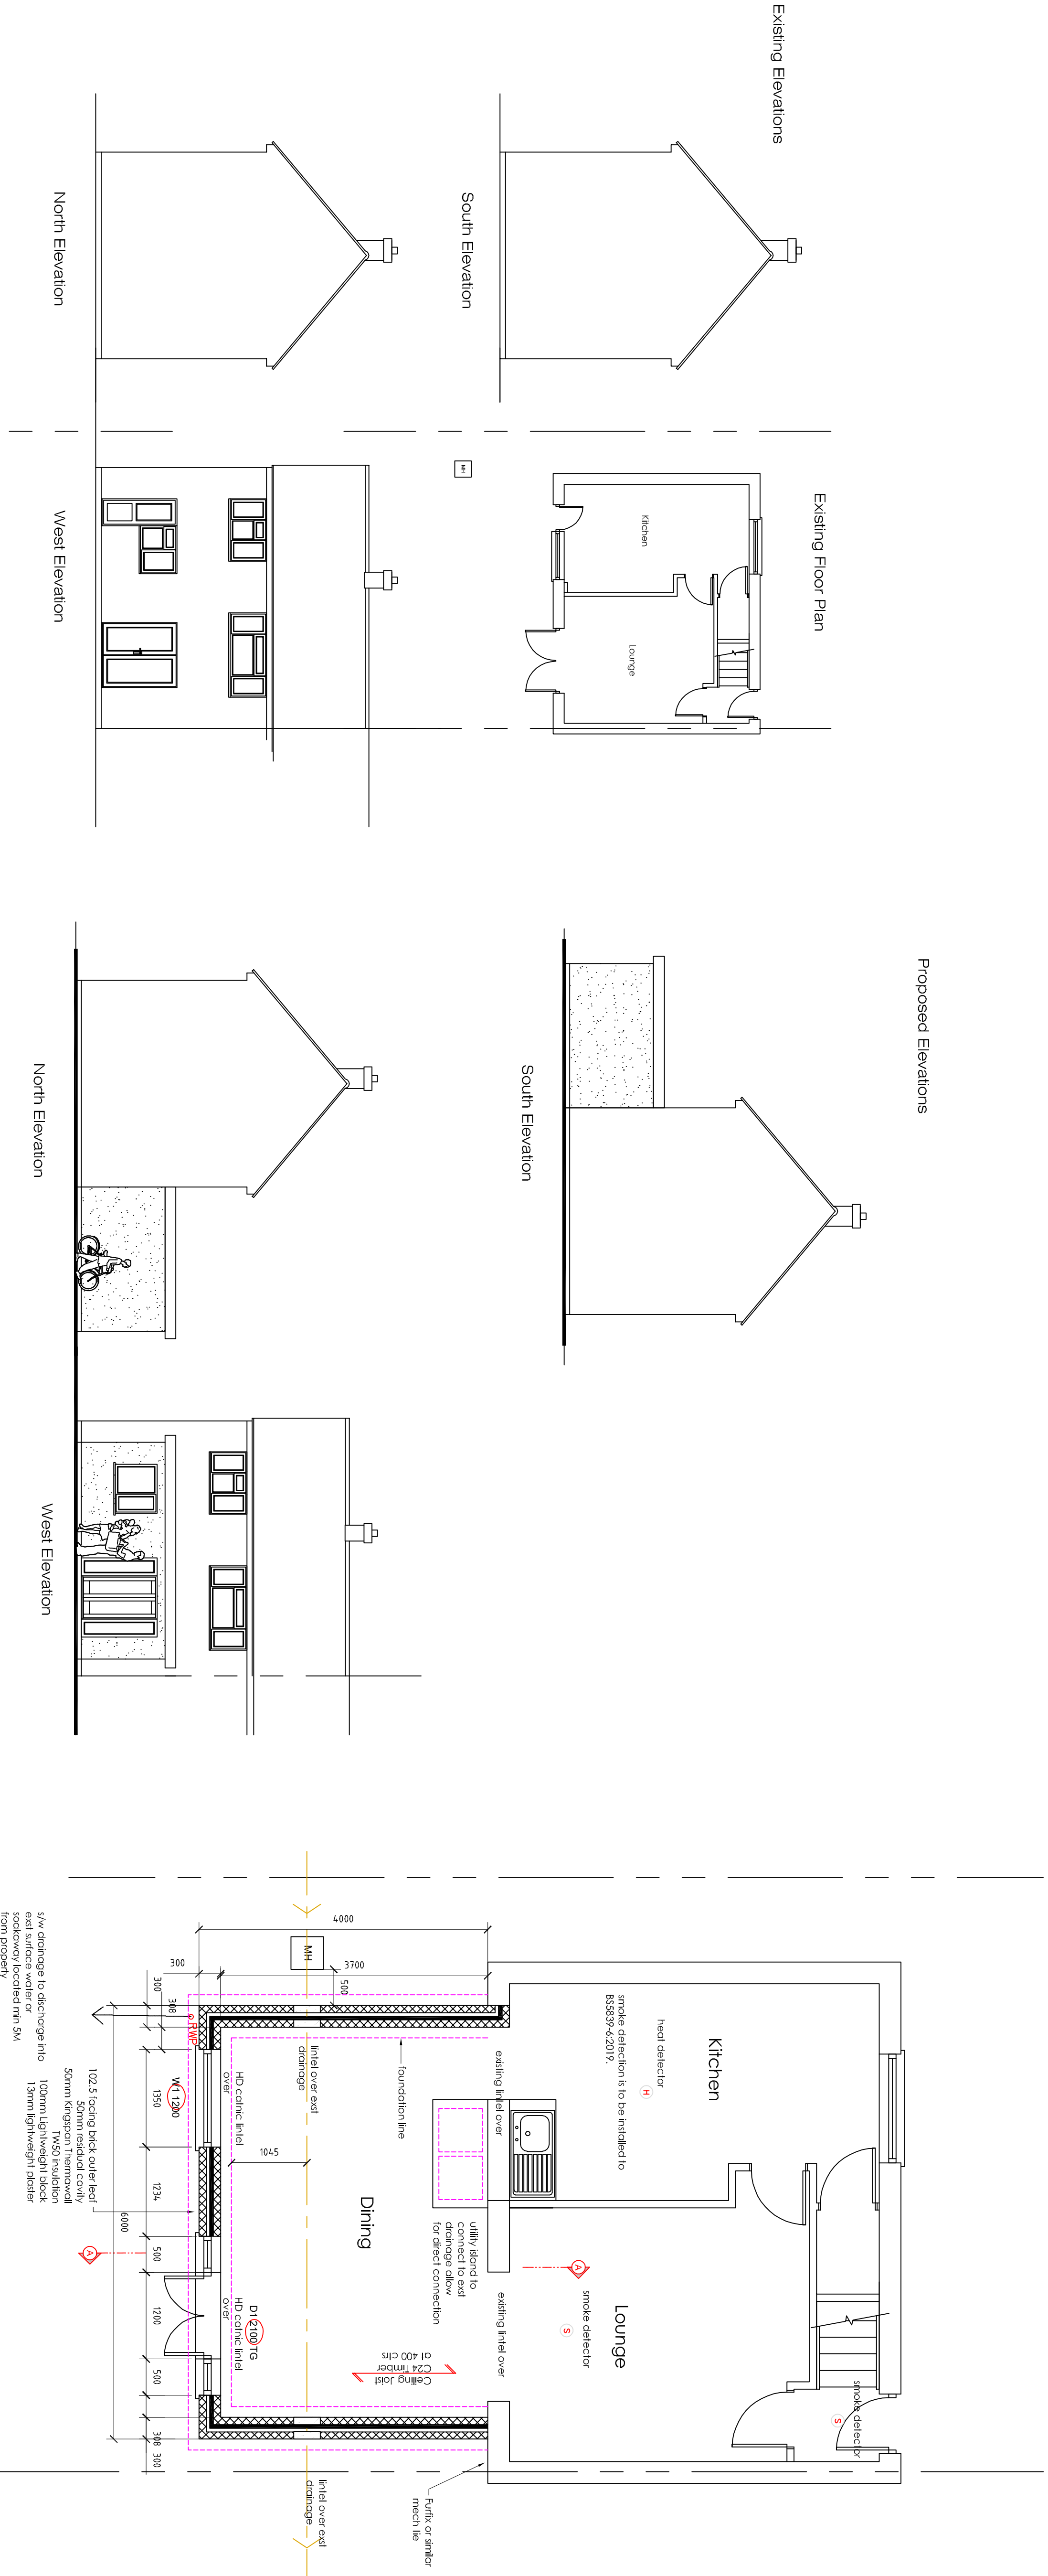
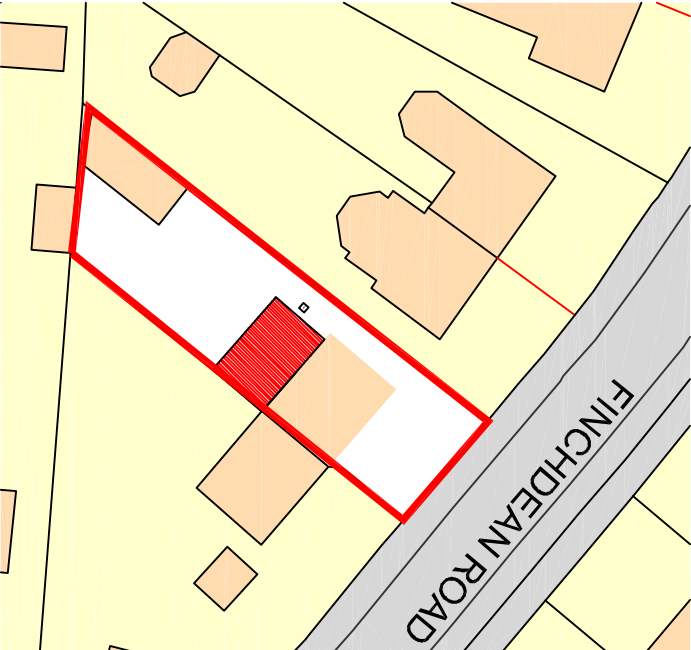


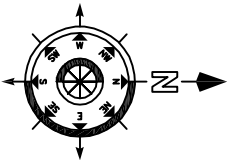

Existing Rear Elevation

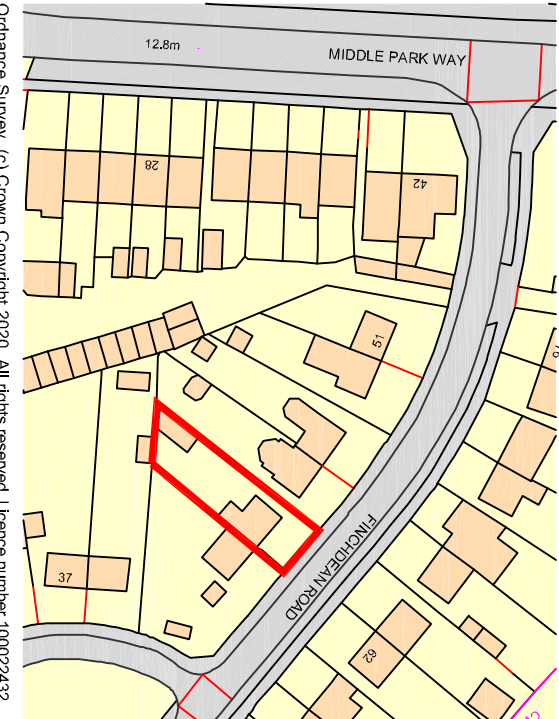

Drawing Title:		Project:	
Proposed Single Storey Extension		43 Finchdean Road Havant Hants	
Drawn By:	Date:	Sheet Size:	Approved By:
CFA	15/05/20	A1	
Drawn By:	Date:	Sheet Size:	Approved By:
CFA	15/05/20	A1	
PLANNING		Chris Flint Associates Ltd	
2 Emerald Close Waterlooville Hants PO7 8NZ		CHARTERED SURVEYORS - PROJECT MANAGERS	
tel: 023 92 43544 fax: 023 92 35854		DEVELOPMENT CONSULTANTS	
Email: chrisflintassociates@gmail.com			