




COPYRIGHT ©
Details of this drawing are the copyright of Inspire Design Ltd
and must not be reproduced or copied without prior written
consent.

REVISIONS		
Rev	Description	Date

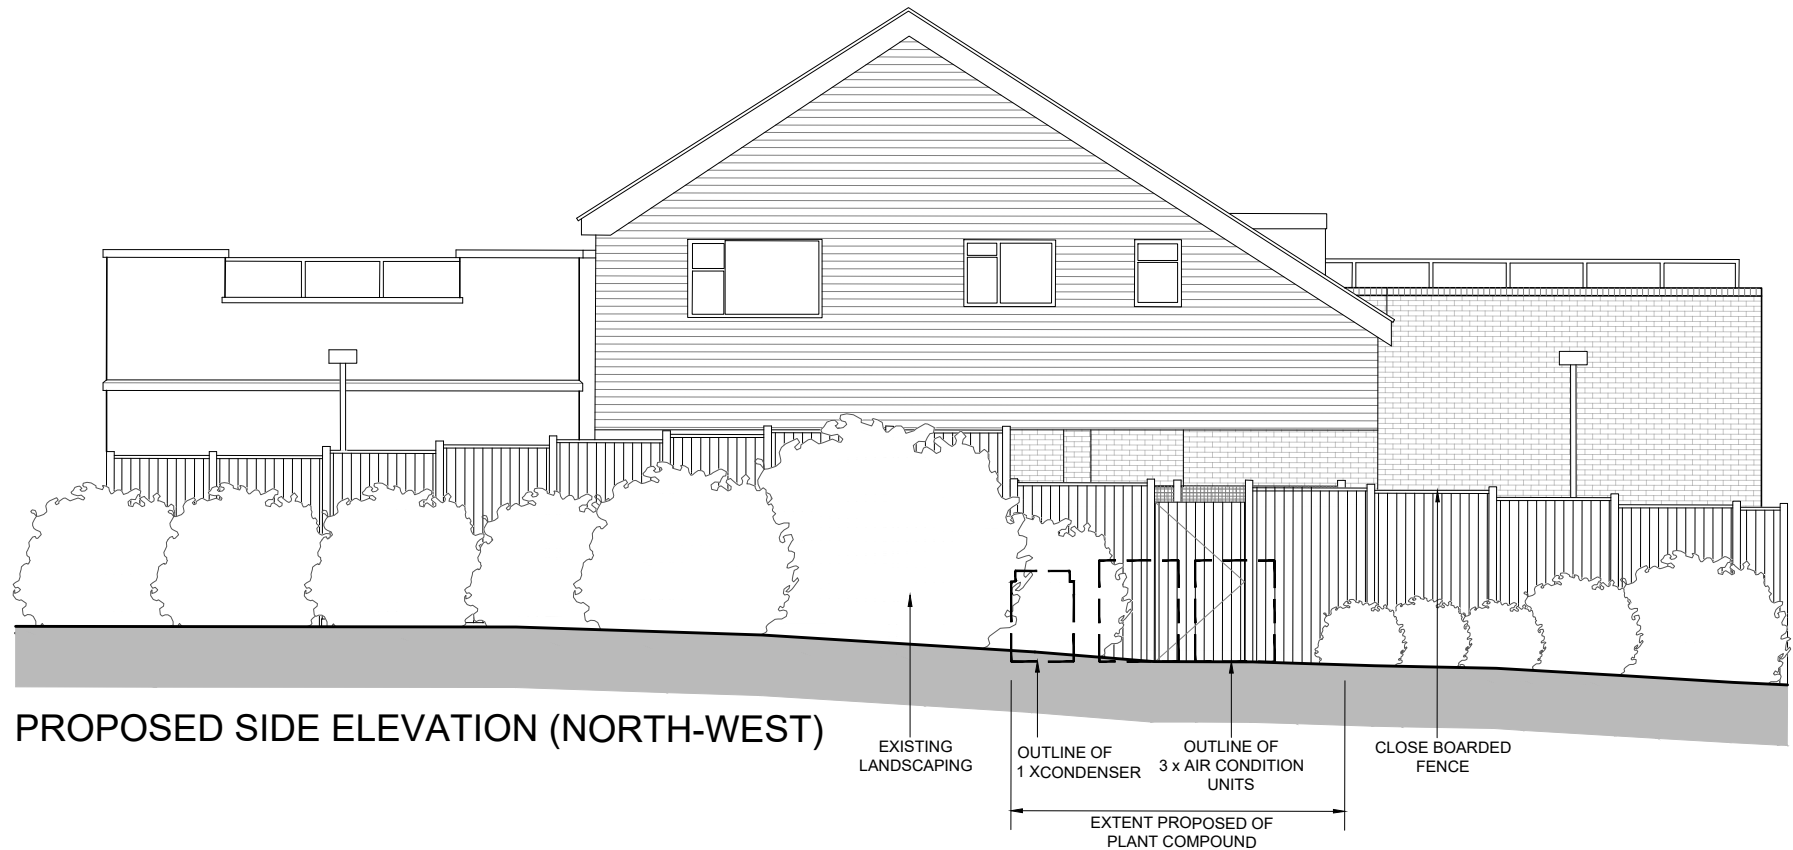


PROPOSED SIDE ELEVATION (NORTH-WEST)

FOR DETAILED DRAWINGS AND SPEC PLEASE REFER TO DRAWING
CR3 PROPOSED REFRIGERATION PLANT LAYOUT



PROPOSED REAR ELEVATION (SOUTH-WEST)

 

PLANNING ISSUE

10 Ty Nant Court, Morgantown Cardiff, CF15 8LW. T:- 029 2022 7926
Venture House, 2 Arlington Square, Downshire Way, Bracknell,
RG12 1WA. T:-02031 378079

Project: HAVANT
BEDHAMPTON RD PO9 3PT

Draw Title: PROPOSED ELEVATIONS
MECHANICAL PLANT APPLICATION

Date: 09.04.2020 Scale: 1:100 @ A3

Job No	163094	Type	AP	Draw No	53	Revision	-
--------	--------	------	----	---------	----	----------	---