



SCALE BAR 1:2500

Supplied by Streetwise Maps Ltd
www.streetwise-maps.com
Licence No: 100042435

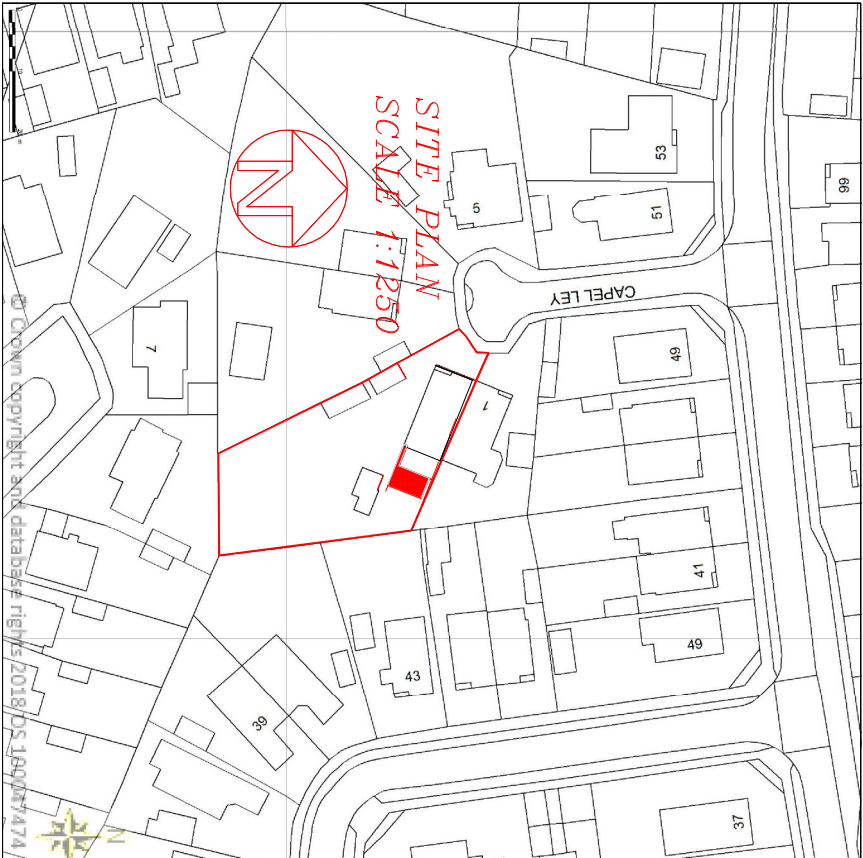

© Crown Copyright Licence number
100047474


scale 1:100

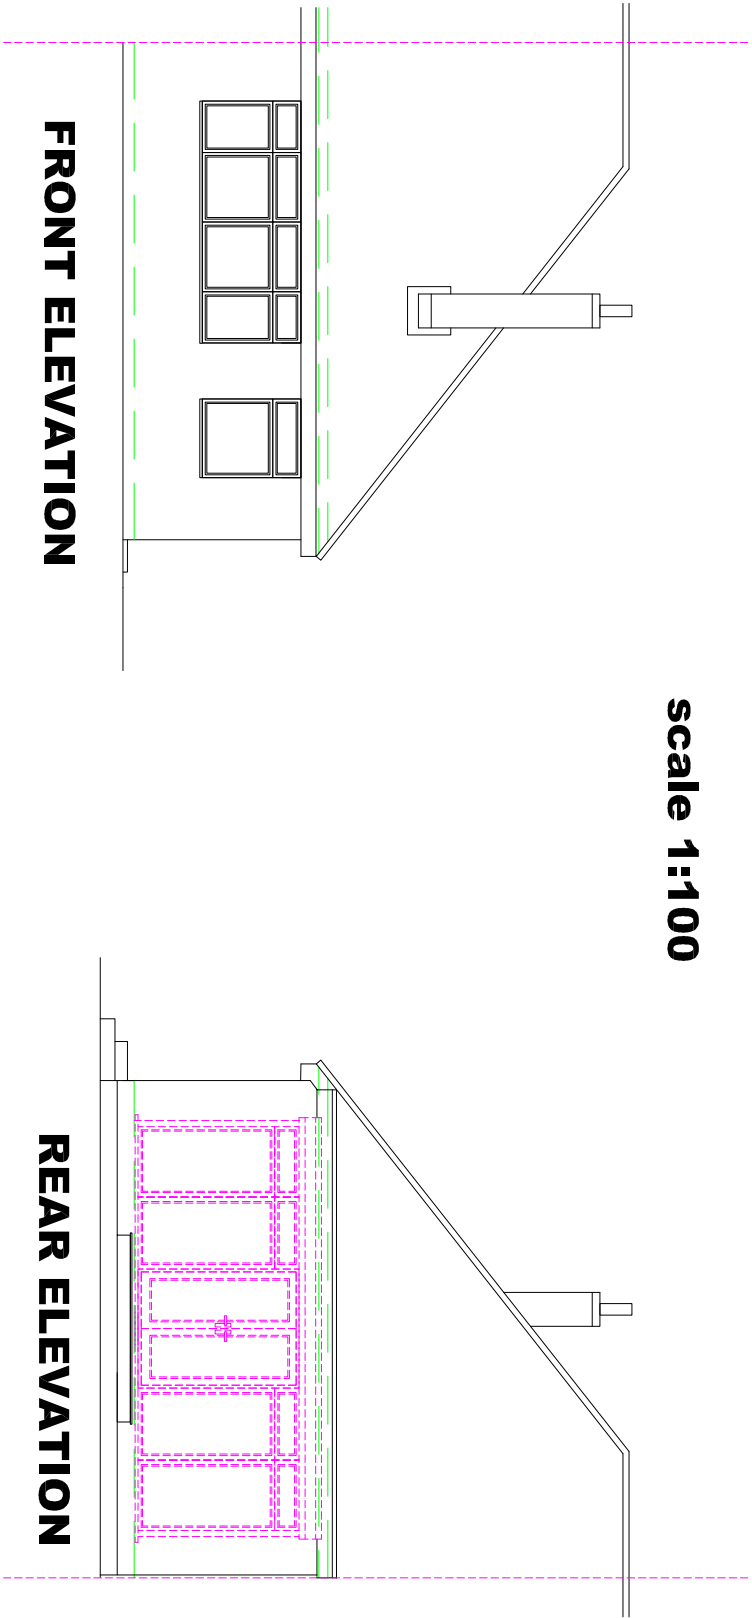

FRONT ELEVATION


REAR ELEVATION

scale 1:100

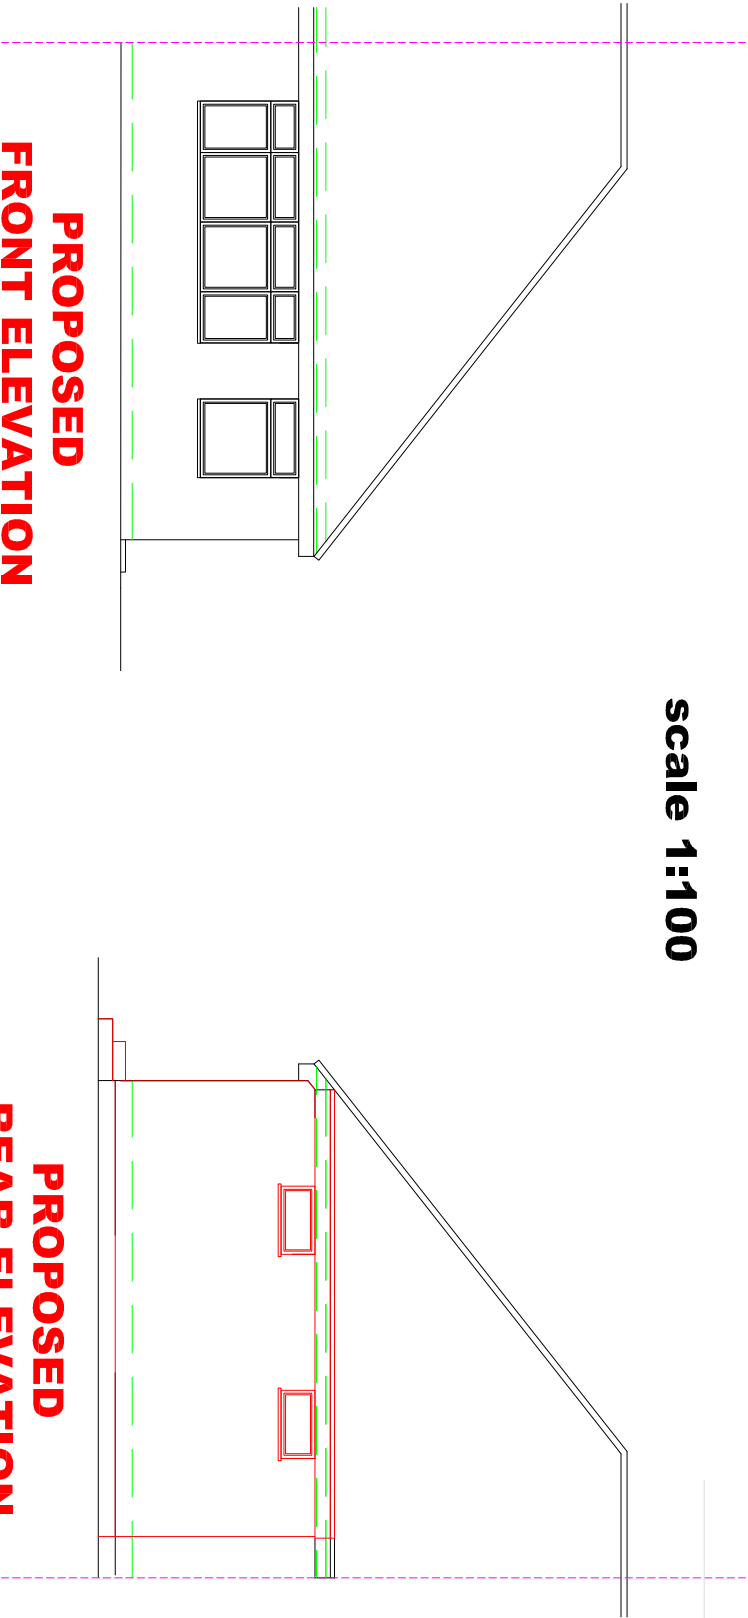

PROPOSED
FRONT ELEVATION

PROPOSED
REAR ELEVATION

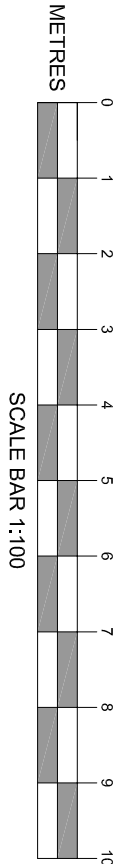

MR & MRS ROBINSON			
2 CAPEL LEY			
PURBROOK			
PO7 5PU			
PLANNING APPLICATION			
SINGLE STOREY REAR EXTENSION			
SCALE 1:50 / 100 / 200 / 1250			
DATE 15 / 1 / 20			