




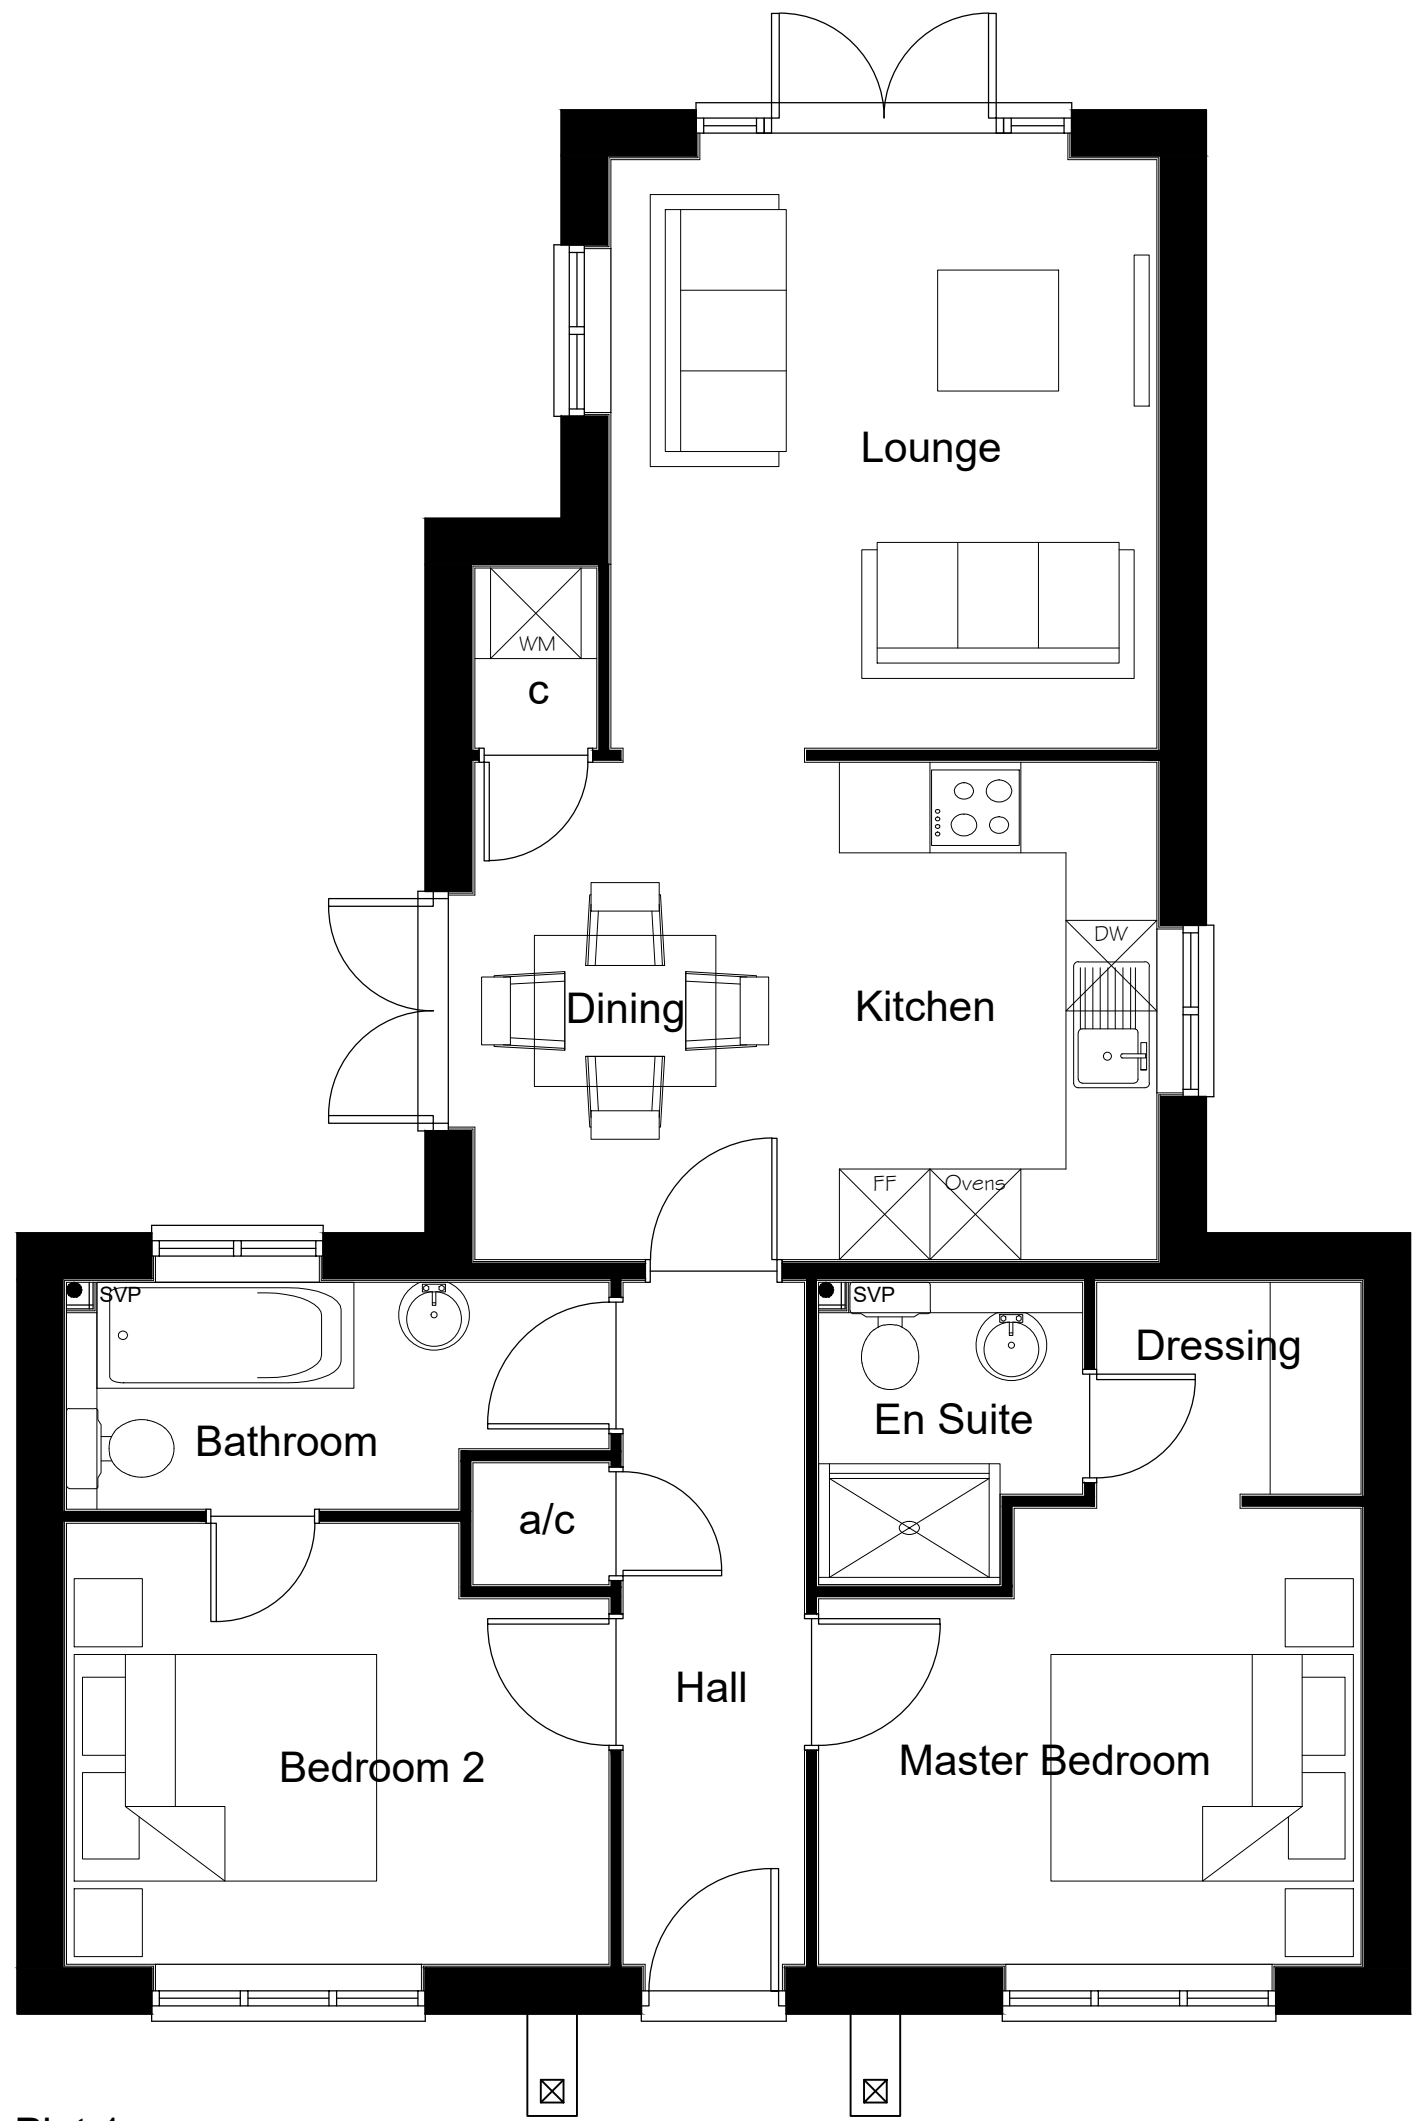

GROUND FLOOR PLAN
(1:50)

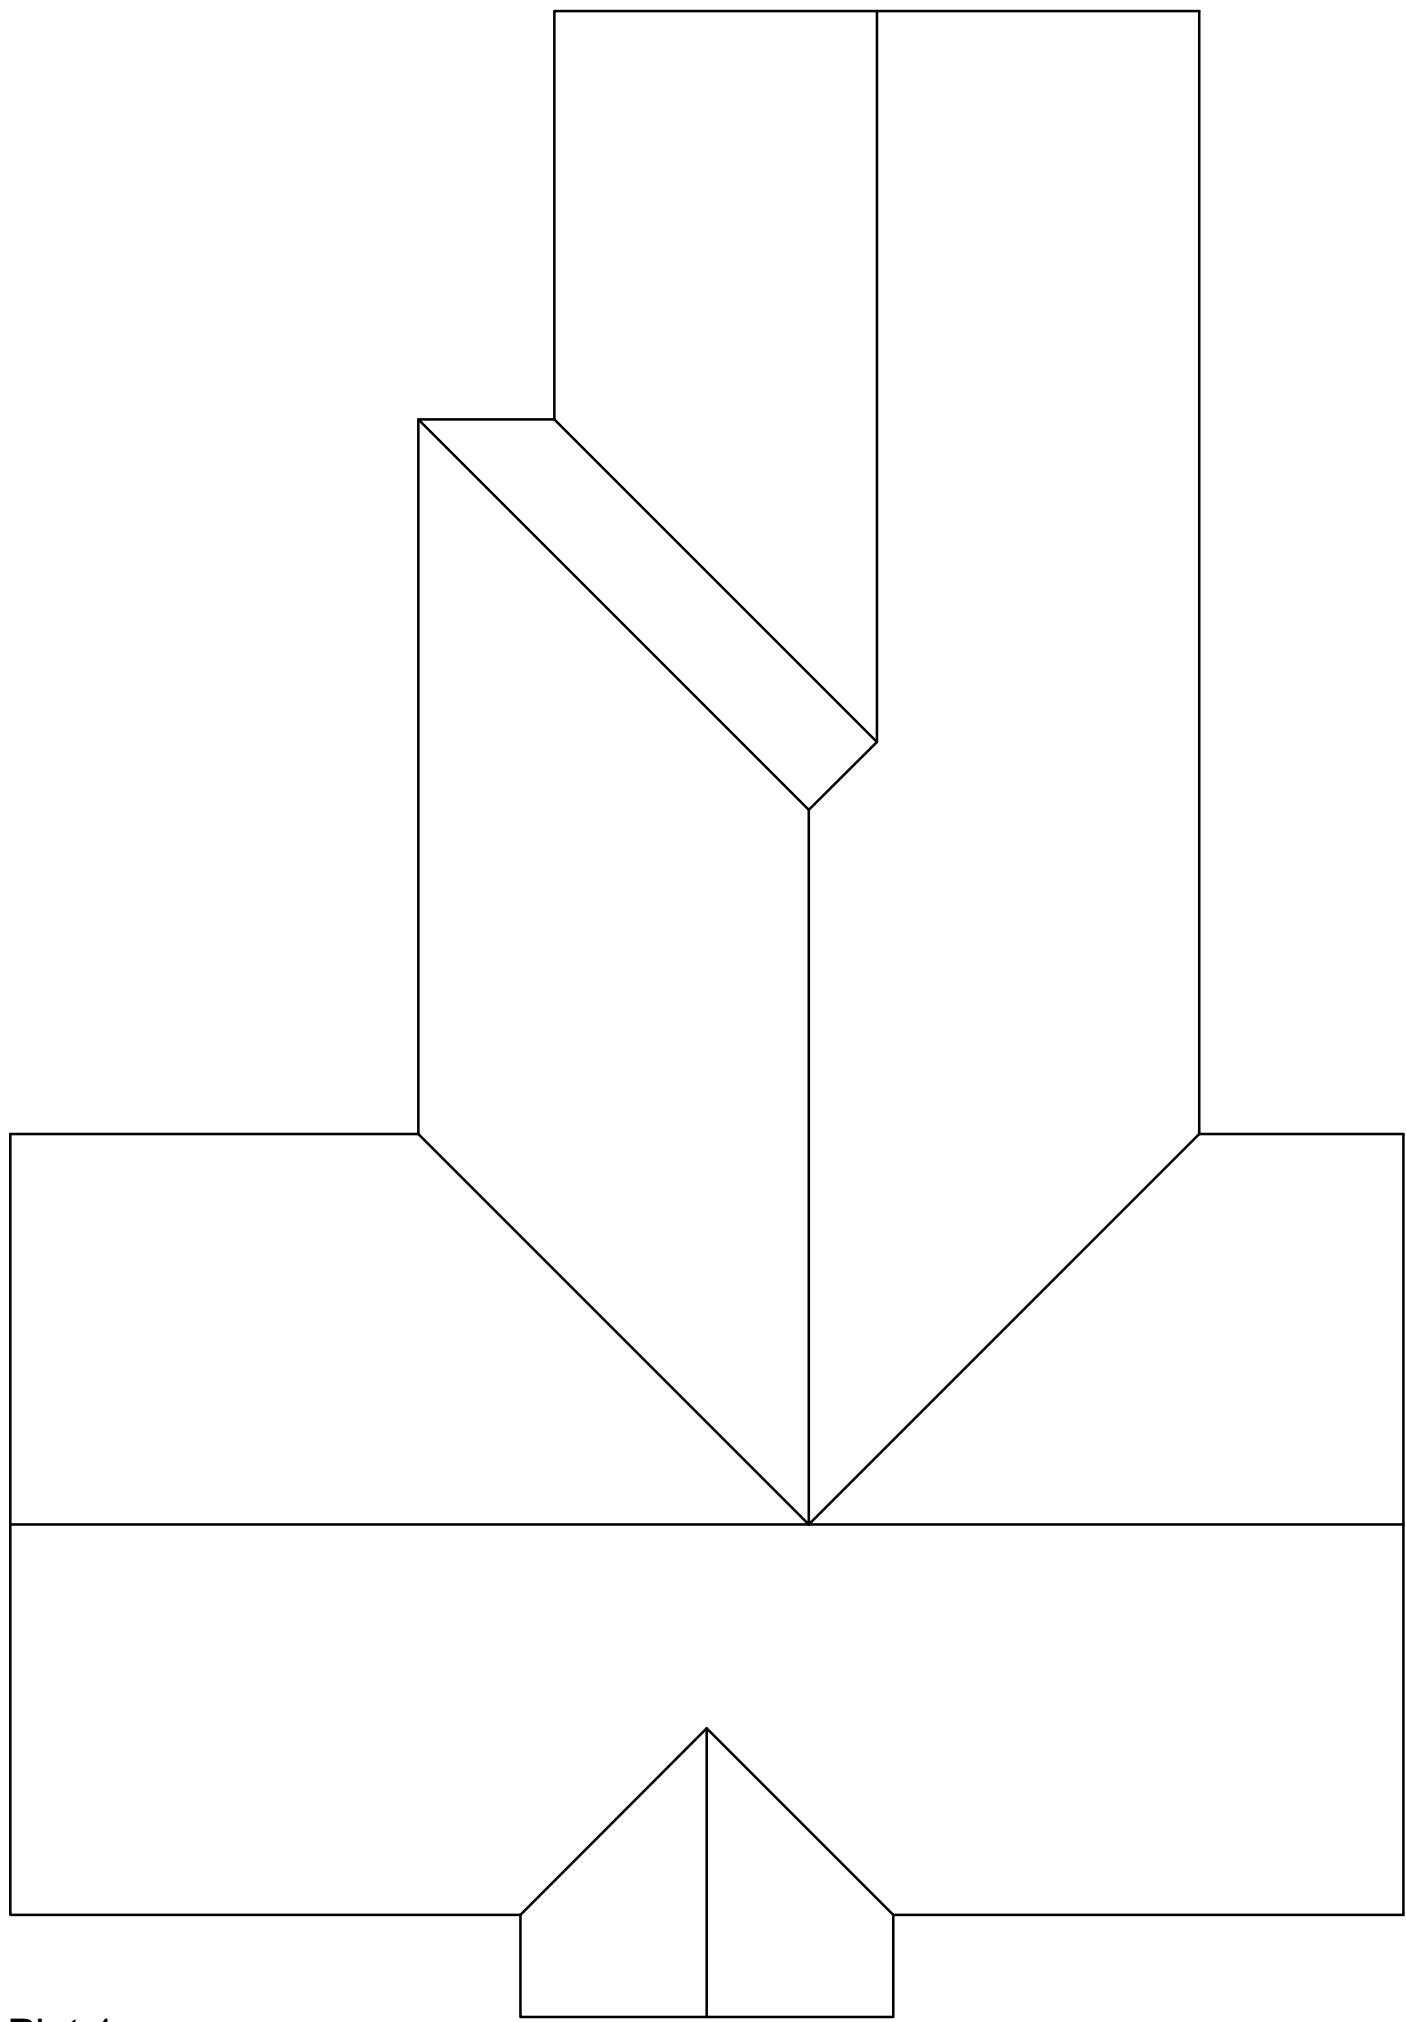

ROOF PLAN
(1:50)

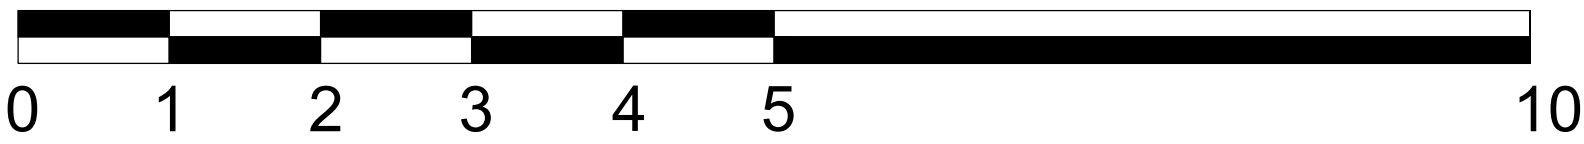

SCALE BAR 1:50



SOUTH ELEVATION
(1:100)




EAST ELEVATION
(1:100)



NORTH ELEVATION
(1:100)



WEST ELEVATION
(1:100)

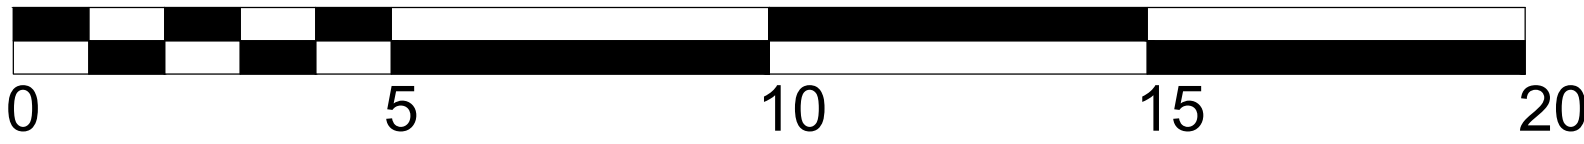

SCALE BAR 1:100

Notes

THIS DRAWING IS THE COPYRIGHT OF VIVID DESIGN STUDIO LTD AND MUST NOT BE COPIED, ALTERED OR REPRODUCED IN ANY WAY NEITHER PASSED TO A THIRD PARTY WITHOUT THEIR WRITTEN PERMISSION.

DIMENSIONS TO BE CHECKED ON SITE BEFORE COMMENCING WORK AND ANY DISCREPANCIES SHALL BE REPORTED TO THE DESIGNER. FIGURED DIMENSIONS MUST BE TAKEN IN PREFERENCE TO SCALED DIMENSIONS.

Rev:-	Description:-	Date:-	Chkd by:-



The Barn, Calcot Mount Business Park, Calcot Lane,
Curdridge, Southampton, Hampshire, SO32 2BN
Tel: 01489 786670
Email: info@vividdesignstudio.co.uk
Website: www.vividdesignstudio.co.uk

Project:-			
Proposed Residential Development 16 Lovedean Lane Waterlooville Hampshire			
Title:-			
Proposed Floor Plans & Elevations (Plot 1)			
Client:-			
Mr Tony Pilcher			
Scale:-			
1:50, 1:100 (@A1)			
Drawn By:-		Checked By:-	
PJD			
Date:-		Date:-	
28/05/20			
Job.No:-		Drg.No:-	
190077		04	