



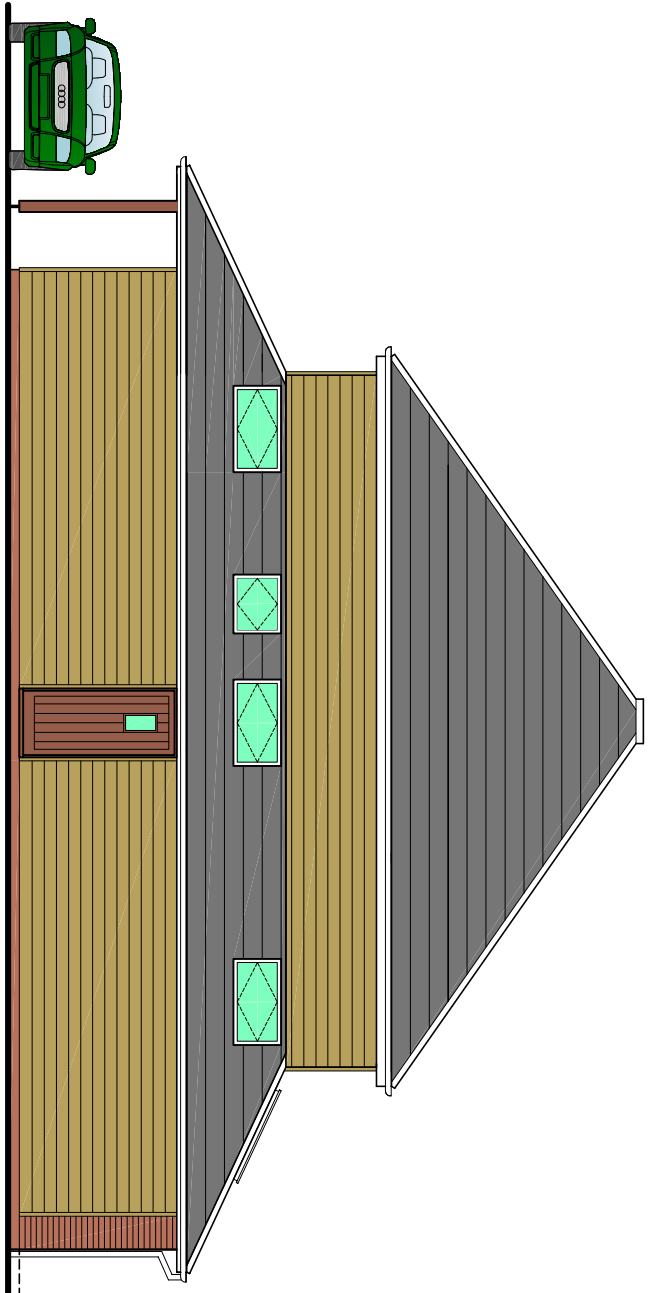


Proposed north (side) elevation scale 1:100



Proposed east (front) elevation

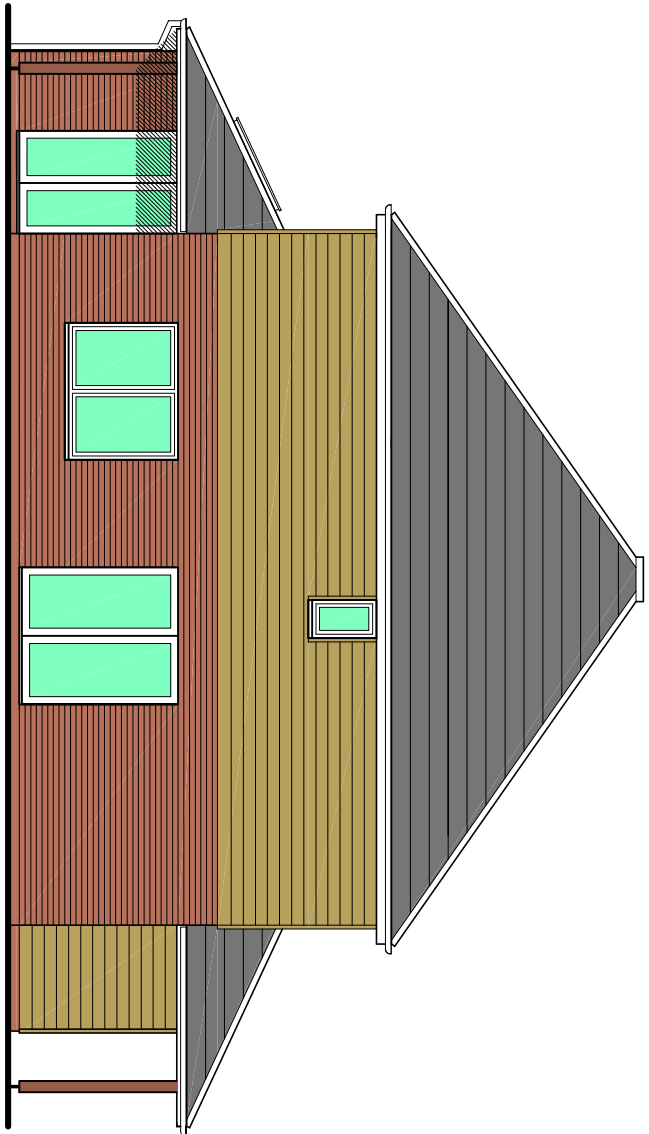

Proposed south (side) elevation

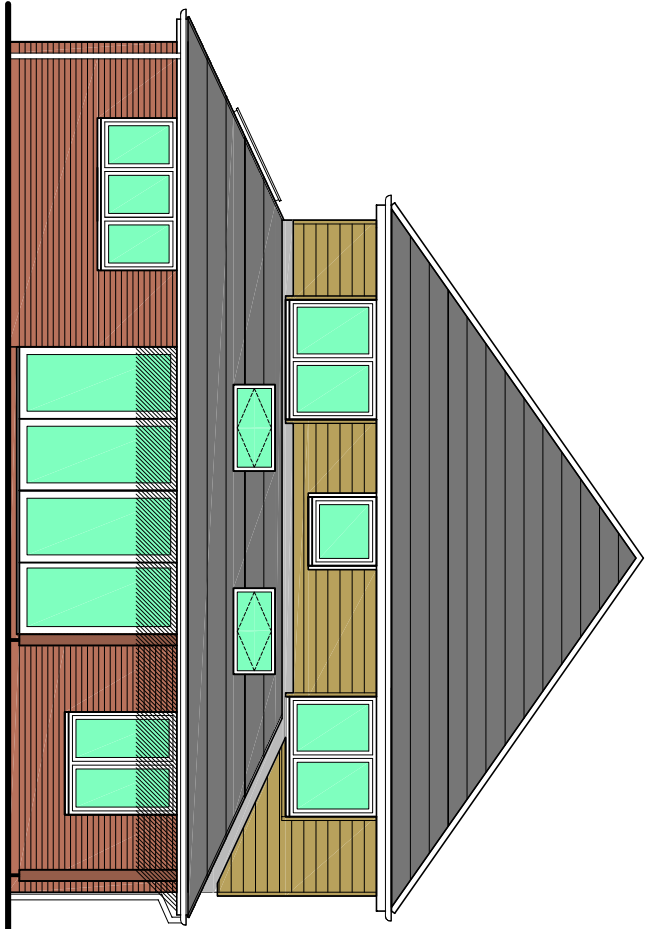

Proposed west (rear) elevation

Schedule of materials:



Marley Eternit cladding



Aluminum doors & windows - black




Velux skylight





Red brick


Ordnance Survey, (c) Crown Copyright 2020.  
All rights reserved. Licence number 100022432

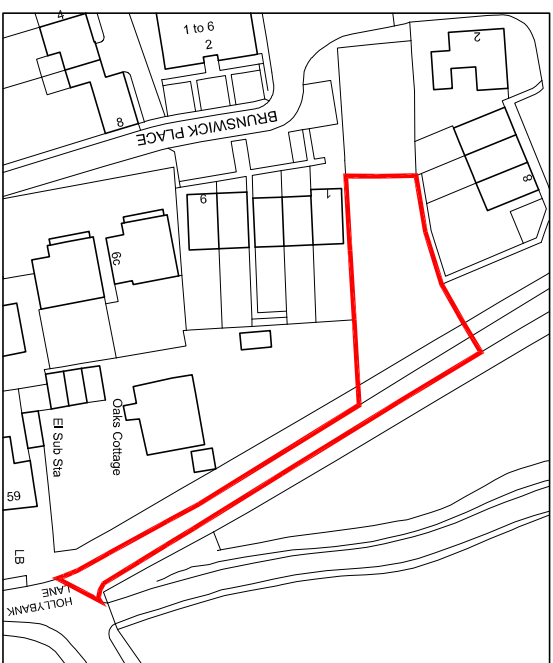


Location plan  
scale 1:1250

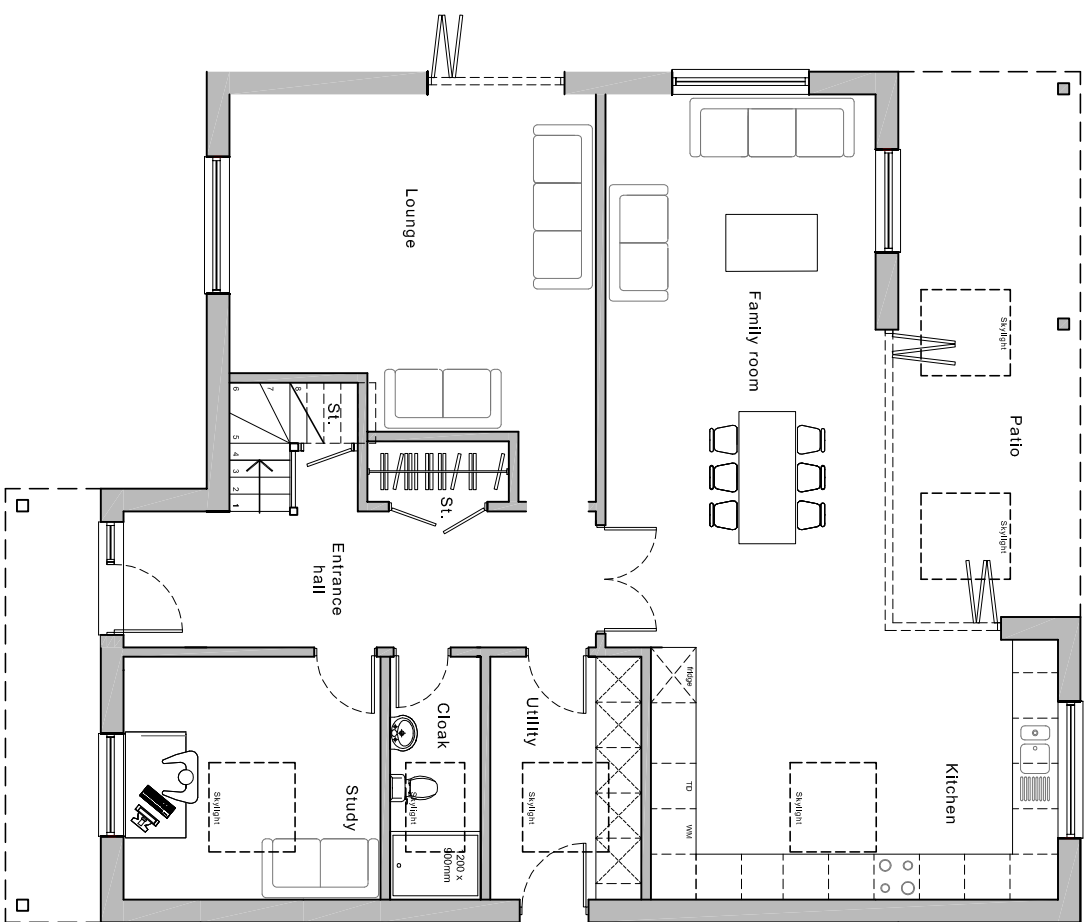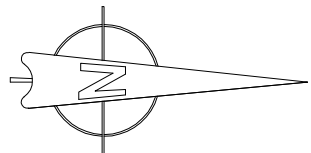


Proposed ground floor plan scale 1:100

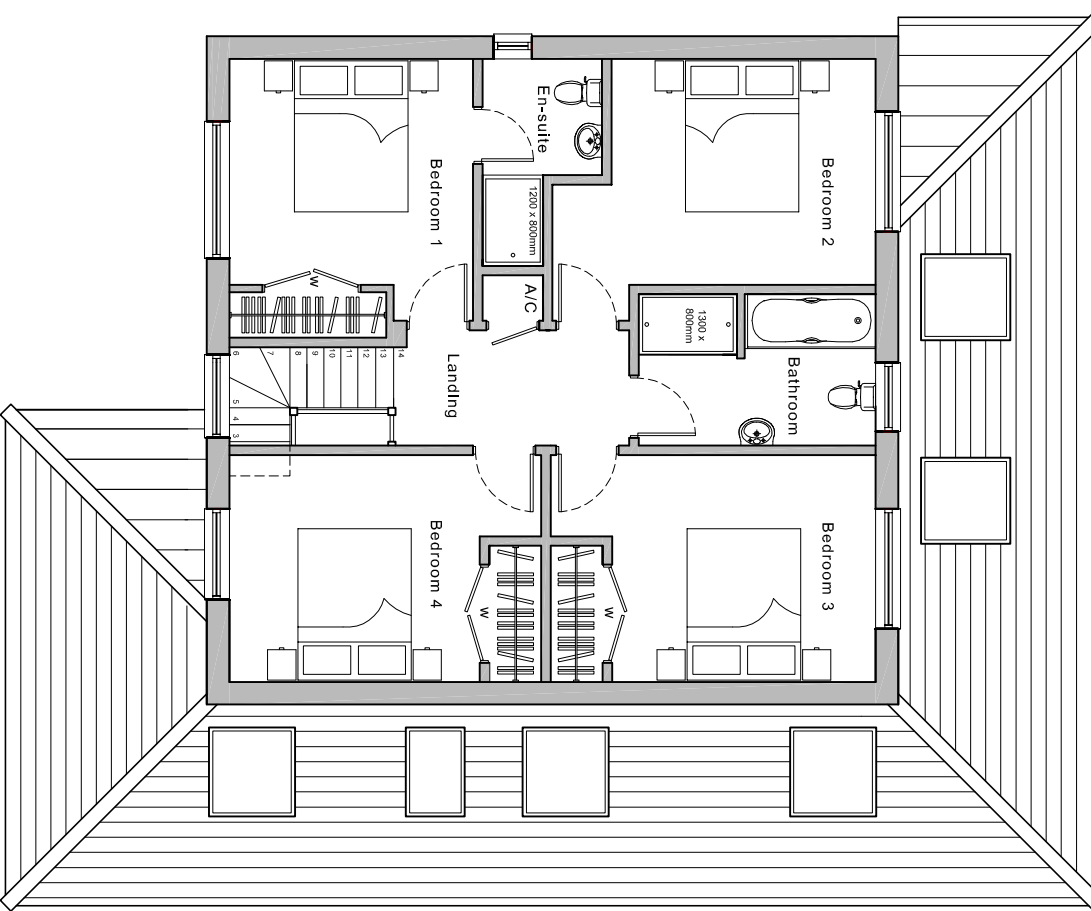

Proposed first floor plan

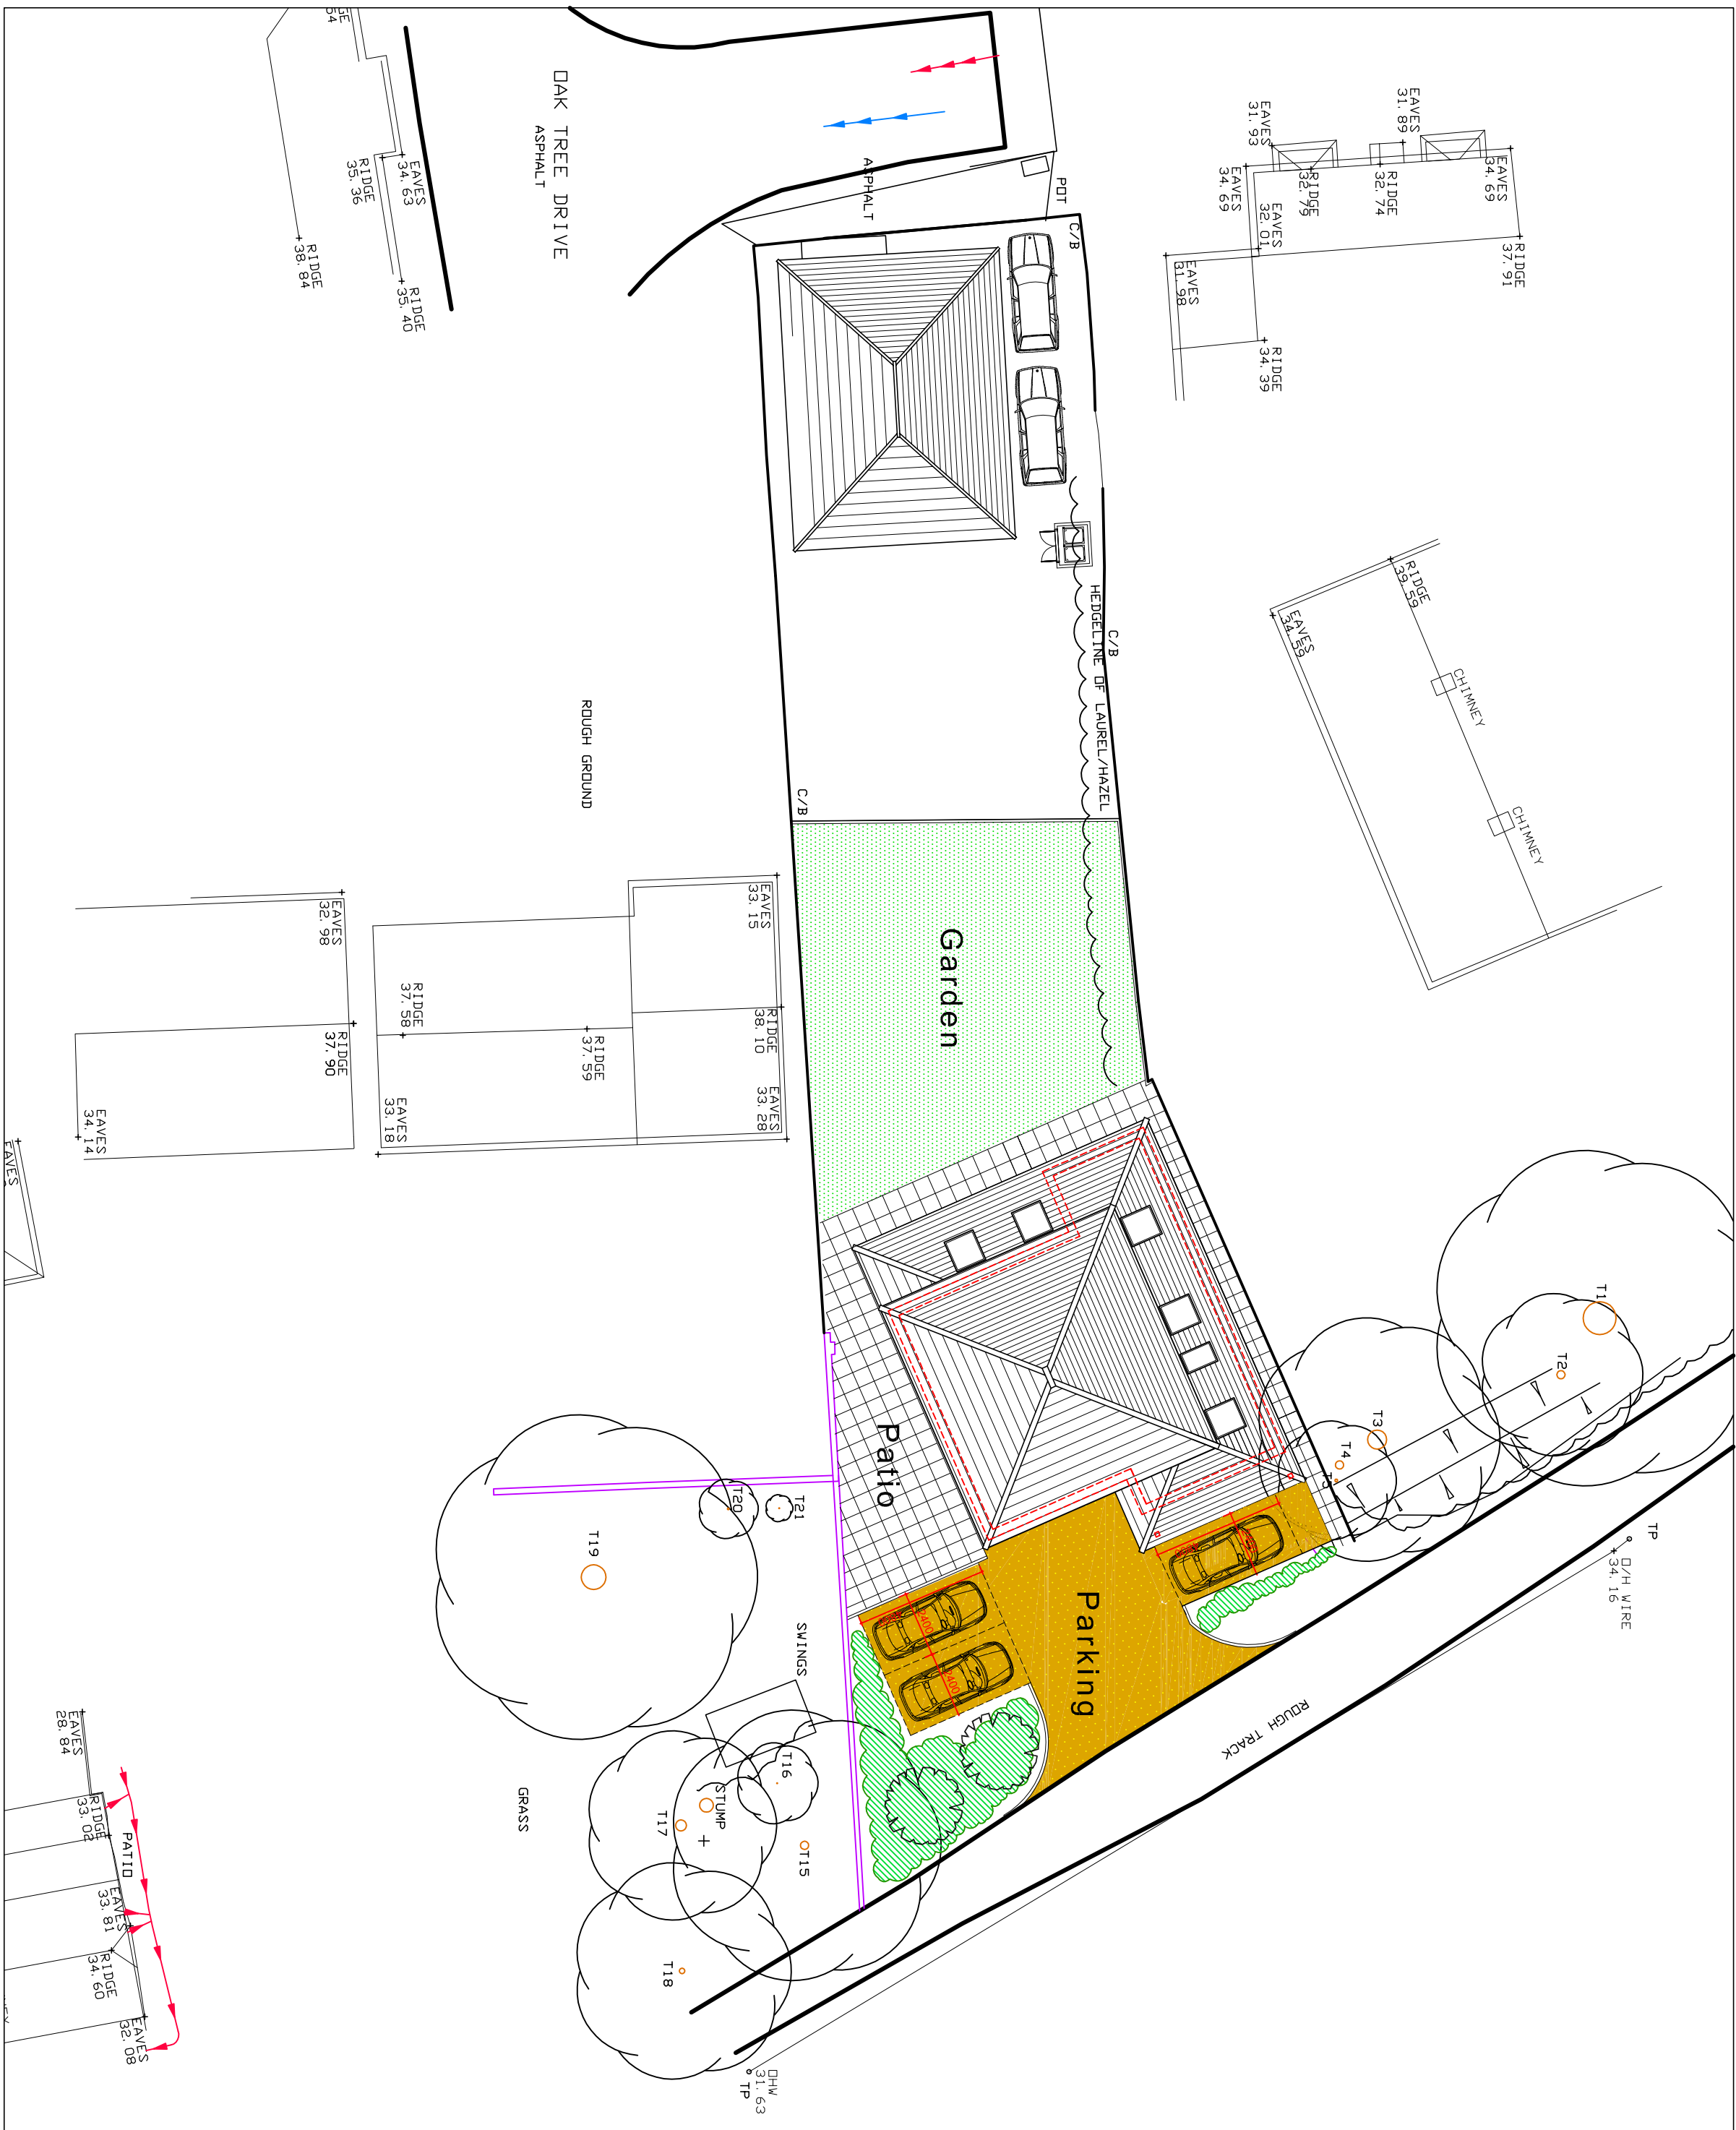

Proposed site plan scale 1:200

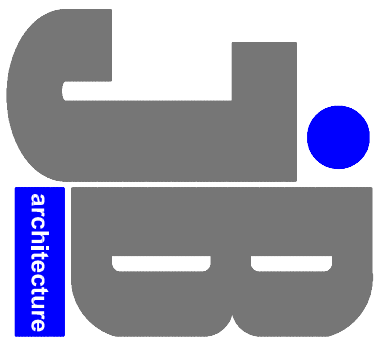

**JB ARCHITECTURE**  
E: [admin@jb-architecturedesign.com](mailto:admin@jb-architecturedesign.com)  
Web: [www.jb-architecturedesign.com](http://www.jb-architecturedesign.com)  
TEL: 01243 993732

For  
**Mrs & Mrs REHILL**

Project  
**PROPOSED NEW DWELLING  
AT LAND NORTH OF  
61 HOLLYBANK LANE  
HANTS**

Title  
**PROPOSED FLOOR PLANS,  
ELEVATIONS & SITE PLAN**

| Date       | Drawn          | Scale      | Checked |
|------------|----------------|------------|---------|
| FEB 2020   | JB             | 1:100 @ A1 | -       |
| Job Number | Drawing Number | Revision   |         |
| PL27030    | B              |            |         |