



PHYSICAL SCALE IN METERS @ 1:100


NOTES:
This drawing has been produced solely for PLANNING/DESIGN.
Do not Scale from this Drawing except for planning purposes.
Any drainage shown is presumed and to be checked on site
before commencement of works.
This drawing is the copyright of MF Designs Ltd.

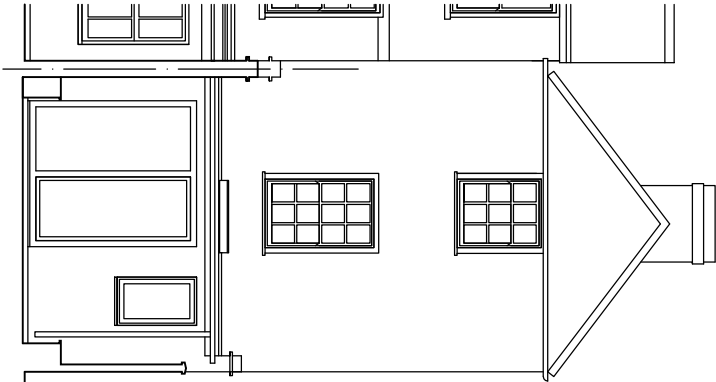


Existing North West/Rear

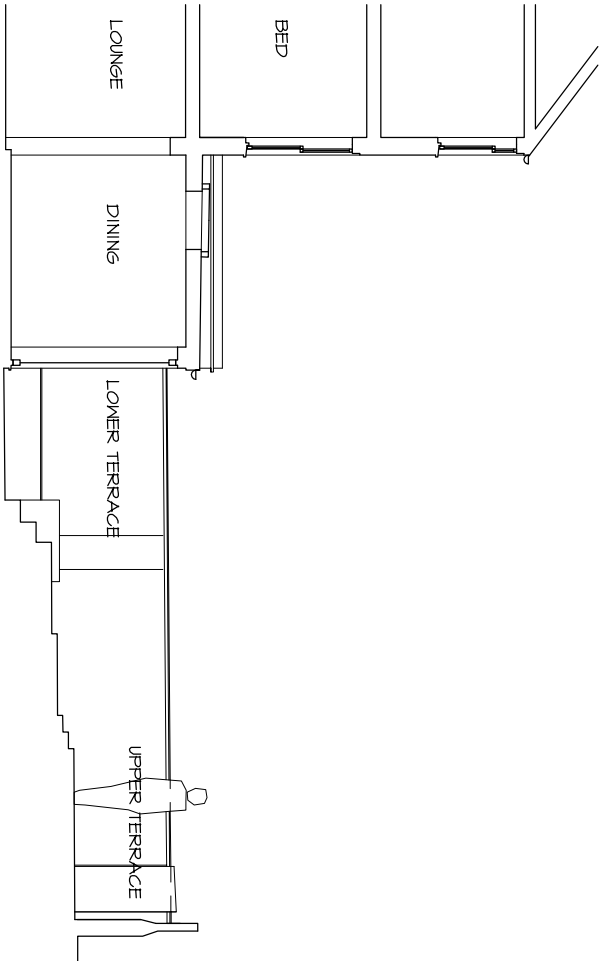


Existing North East Elevation/Section of South Western Boundary Wall/Boundary with No. 8

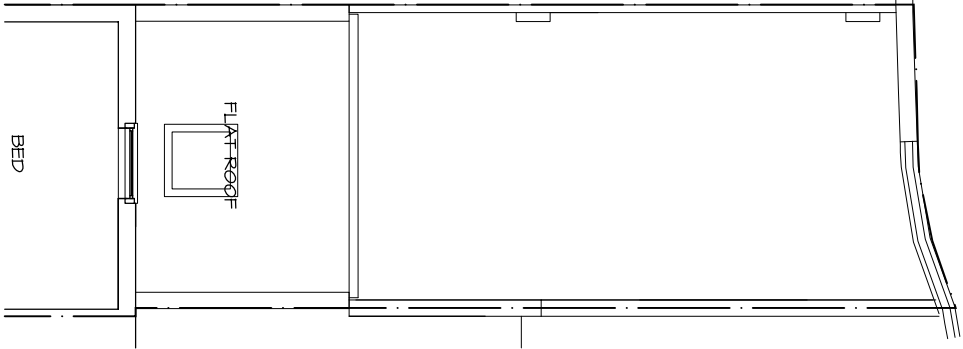


Existing First/
Single Storey Roof

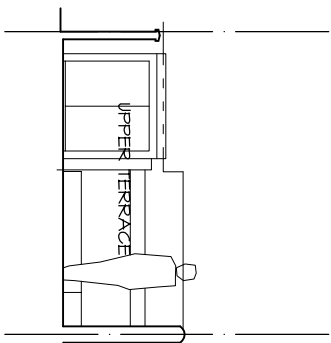

Existing South East Elevation of
North Western Boundary/Rear Wall

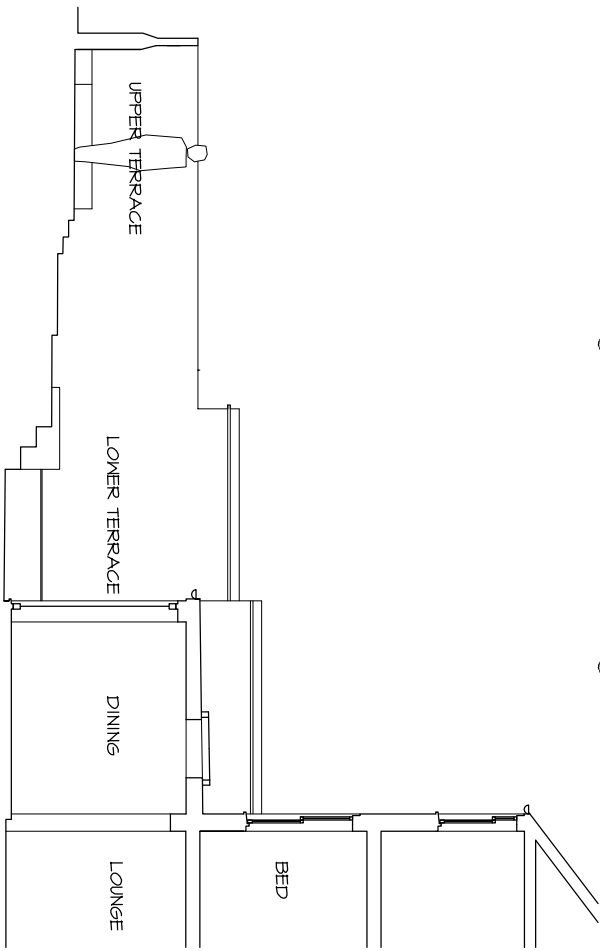

Existing South West Elevation/Section of North Eastern Boundary Wall/Boundary with No. 12

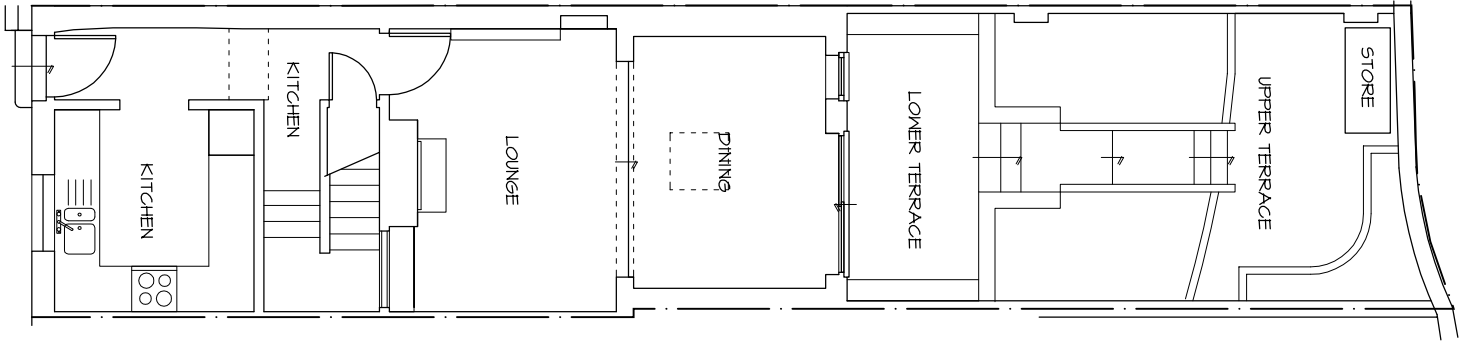

Existing Ground



mf designs ltd

Chartered Architects



36 Grove Road • Havant • Hampshire • PO9 1AZ
Director: Martin Farrer RIBA • Co Registration No.4507379

U/F 02392 470967
e admin@mfdesigns.org.uk

Date: March 2020
Scale: 1:100

Job No: 3204
Dwg No: EX_01