

The image contains three architectural drawings of a building facade, arranged vertically. The top drawing is a perspective view showing a building with a gabled roof, a chimney, and a large window. The middle drawing is a plan view showing the layout of the building, including the chimney and the large window. The bottom drawing is a section view showing the internal structure of the building, including the chimney and the large window.

The image displays three architectural drawings of a building, oriented vertically. The top drawing is the 'East Elevation', showing a long, narrow facade with a series of vertical timber cladding elements and a dark, horizontal roofline. The middle drawing is the 'North Elevation', showing a more complex facade with a gabled roof, a central entrance area, and a series of windows. The bottom drawing is a section view, showing the internal structure of the building, including the roof, walls, and floor. Labels with leader lines point to specific features: 'Tiled roof' points to the roof structure, 'Timber cladding' points to the exterior wall cladding, and 'Utility unit' points to a small, rectangular structure at the base of the building.

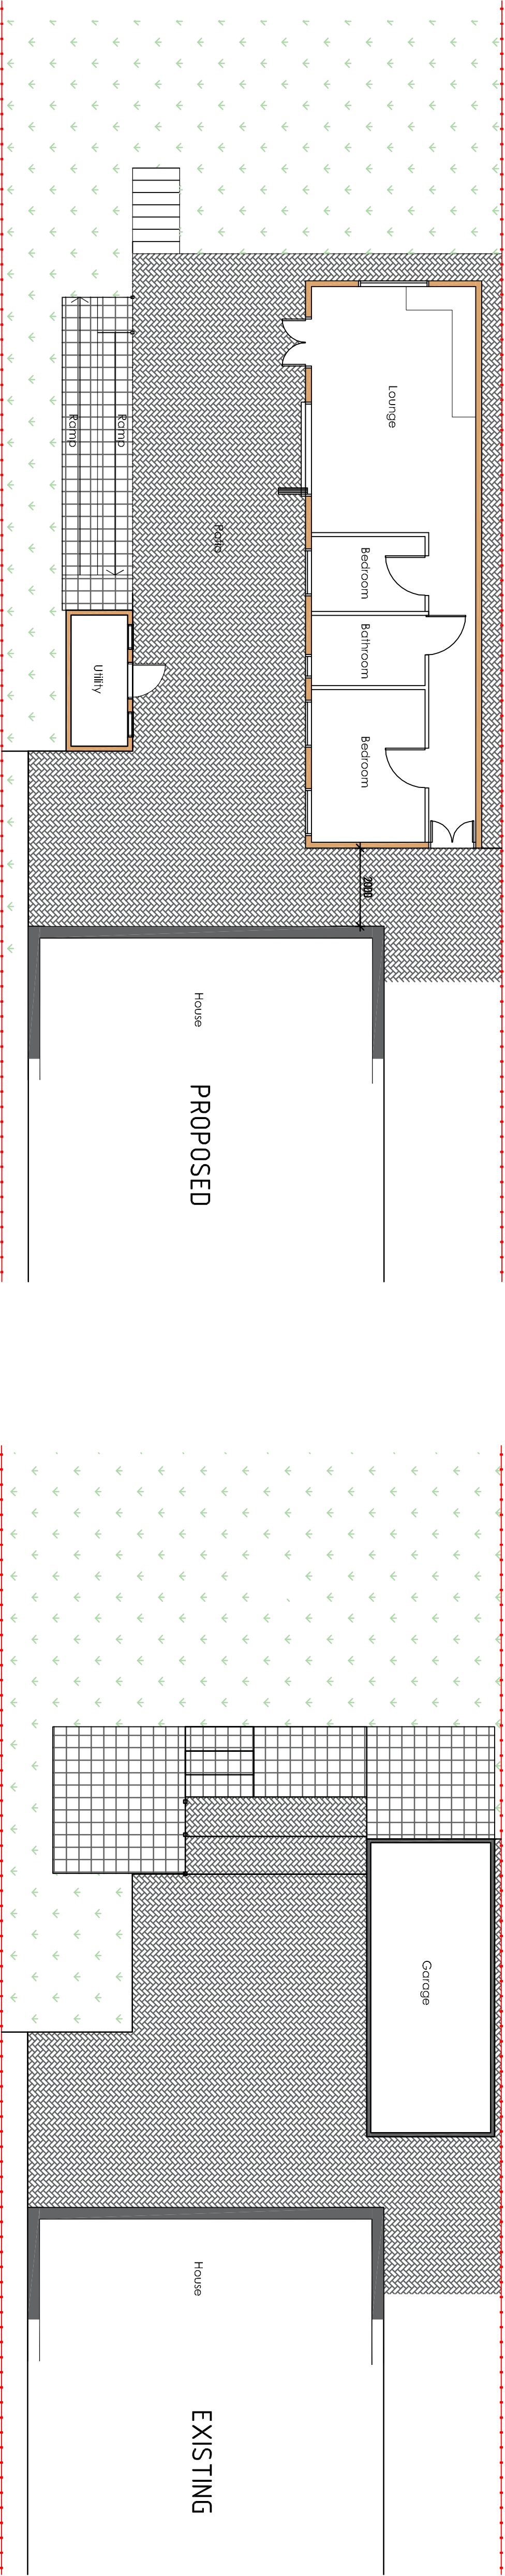


Figure 1 consists of two horizontal scale bars. The top bar is labeled 'Scale in Metres' and 'for 1:500'. It has a total length of 25 metres, with major tick marks every 5 metres (0, 5, 10, 15, 20, 25). The bottom bar is also labeled 'Scale in Metres' and 'for 1:1250'. It has a total length of 60 metres, with major tick marks every 10 metres (0, 10, 20, 30, 40, 50, 60).

for 1:1250

Revision	Description	Date	Drawn

Project:
Mr & Mrs J Ganner
33 Privett Road
Purbrook
Hampshire

Chris Flint Associates Ltd
CHARTERED SURVEYORS - PROJECT MANAGERS
DEVELOPMENT CONSULTANTS

Drawn By	Date	SHEET SIZE	Approved By	Date
CF	01/11/19	A1		
CFA	Drawn By: FULL	02	Revisions:	Scale: 1-100
PLANNING				