


© This drawing is the property of CMI Studio Architects and must not be copied or reproduced in full or in part without express written permission. DO NOT SCALE. Use figured dimensions only. All dimensions to be verified on site prior to commencing construction.



Ordnance Survey, (c) Crown Copyright 2020. All rights reserved. Licence number 100022432

Location Plan

Scale 1:1250 at A3

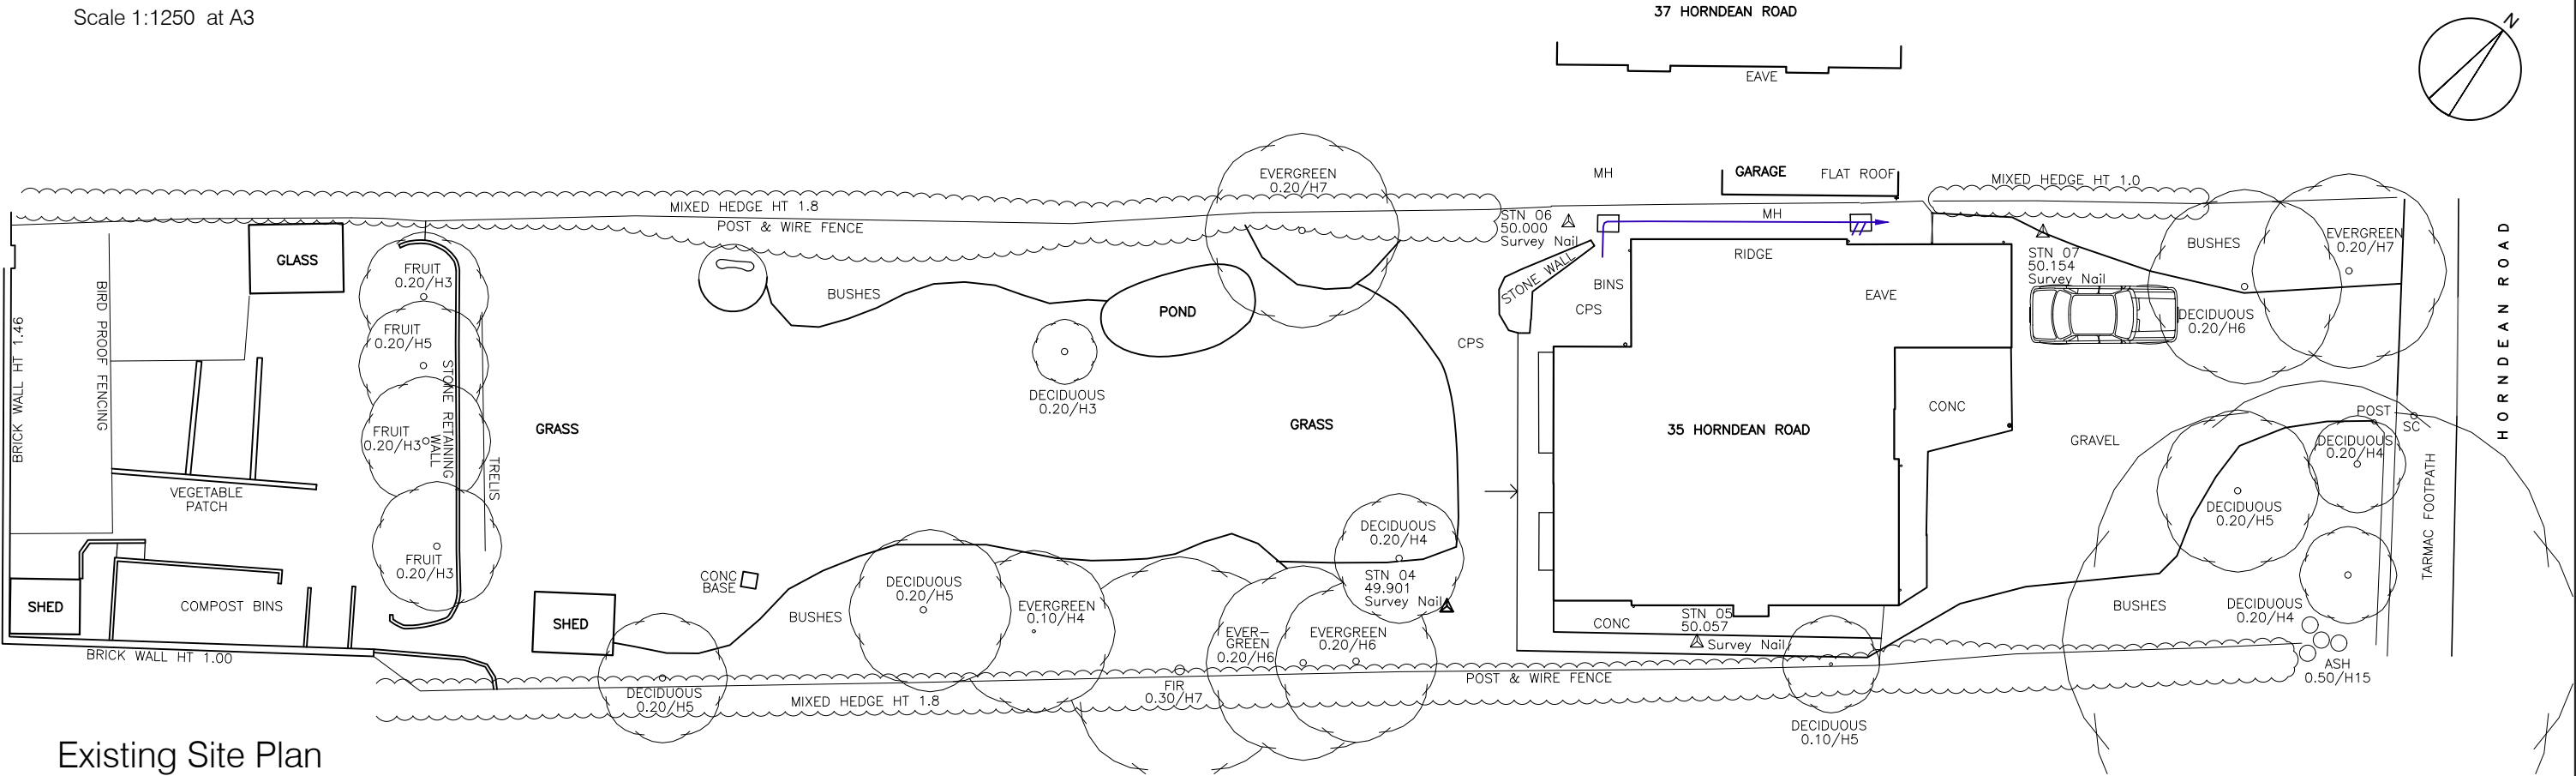


Existing Site Plan

Scale 1:200 at A3

| REV | DESCRIPTION | DATE |
|-----|-------------|------|
|-----|-------------|------|

STATUS: PLANNING

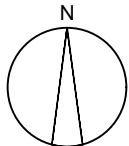

Client: Ian Baker  
Project: 35 Horndean Drive, Emsworth, PO10 7PU  
Title: Site Location Plan  
Project No: S19-045  
Drawn by: HM  
Scale: 1:200 @ A3

Drg No: SLP001

Rev:

Scale (m) 1:200 0 1 2 3 4 5 6



CMI STUDIO ARCHITECTS  
UNIT 231 METAL BOX FACTORY, 30 GREAT GUILDFORD STREET, LONDON, SE1 0HS  
T: (020) 3567 0811 F: (01908) 227 319 W: cmistudio.co.uk  
STUDIO | ARCHITECTURE | INTERIOR DESIGN  
PRINCIPAL DESIGNERS | PROJECT MANAGEMENT

PLEASE NOTE: The structural, civil engineering and other non-architectural information shown on this drawing is purely for co-ordination purposes only and in no way does it take on any responsibility or liability for CMI Studio Architects. For all detailed information relating to these items see the latest relevant consultants drawings, specification and full design information.