






windows to be replaced

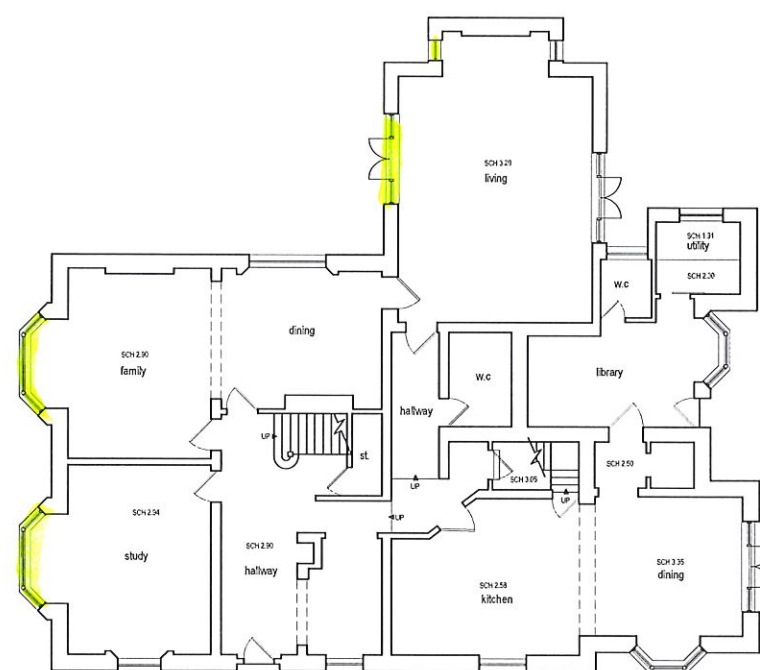


Ground Floor Plan

Scale 1:100 @ A1, 1:200 @ A3

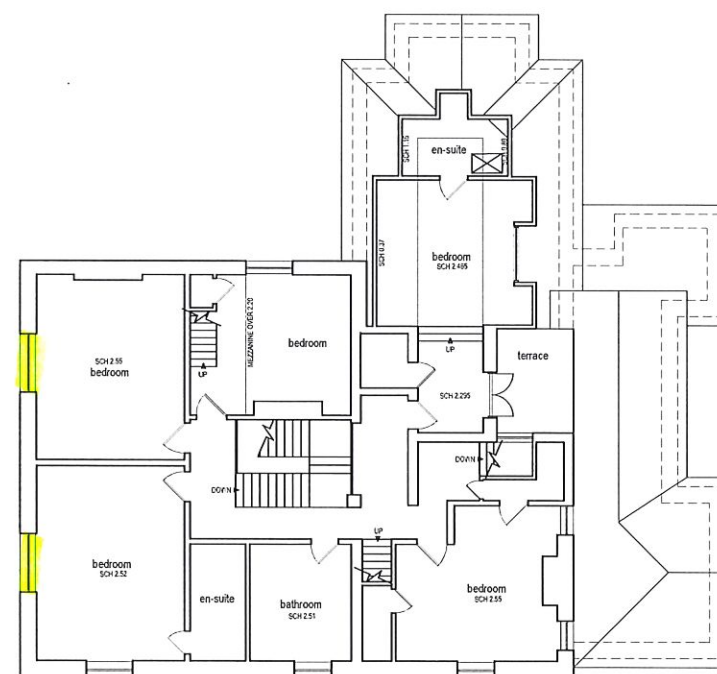 

First Floor Plan

Scale 1:100 @ A1, 1:200 @ A3

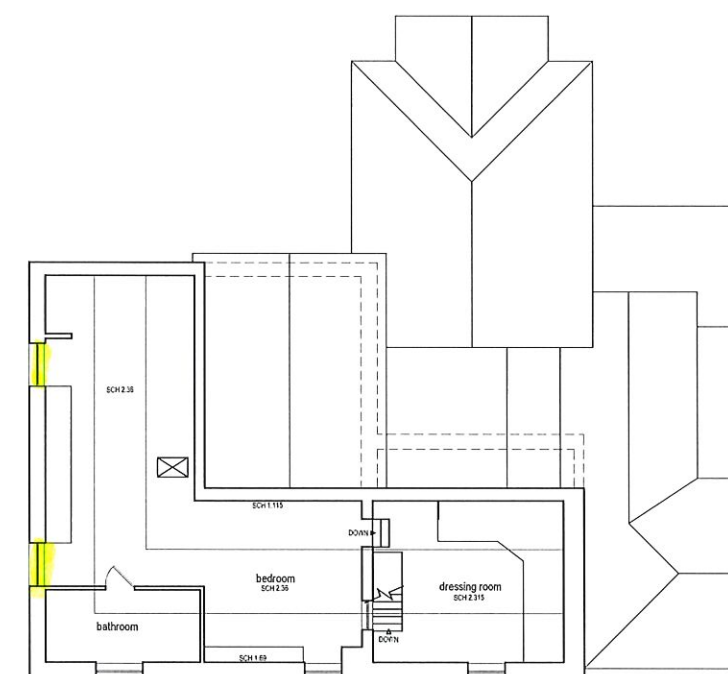

Second Floor Plan

Scale 1:100 @ A1, 1:200 @ A3

revision	notes	date	drawn	check	revision	notes	date	drawn	check	revision	notes	date	drawn	check	client	notes
																this drawing is the copyright of the Holman Reading partnership llp and must not be reproduced in whole or part or used for the execution of works without their permission. all dimensions to be checked on site prior to commencement of construction works and the architect notified of any discrepancy. figured dimensions are to be used in preference to scaled dimensions. no deviation from this drawing will be permitted without prior consent of the architect. all drawings are prepared subject to a full measured and structural survey of the buildings and site. all structural work is subject to the appointment of a structural engineer to confirm and agree the structural proposals. os promap licence no. 100020449.
← scale width 100mm @ a1 - 50mm @ a3 →																

hrp architects			HRP Architects Ltd		
			18 Limberline Spur hilsea, portsmouth, hampshire, po3 5hj		
			tel: 023 9269 1843 fax: 023 9263 9722 email: info@hrp-architects.com website: hrp-architects.com		
project Langstone House Langstone High Street, Havant		drawn mmh	checked MH		
date Dec 19		status Planning			
detail Existing plans & c/s of Elevations	a1 scale 1:100	a3 scale 1:200	8890 01		