

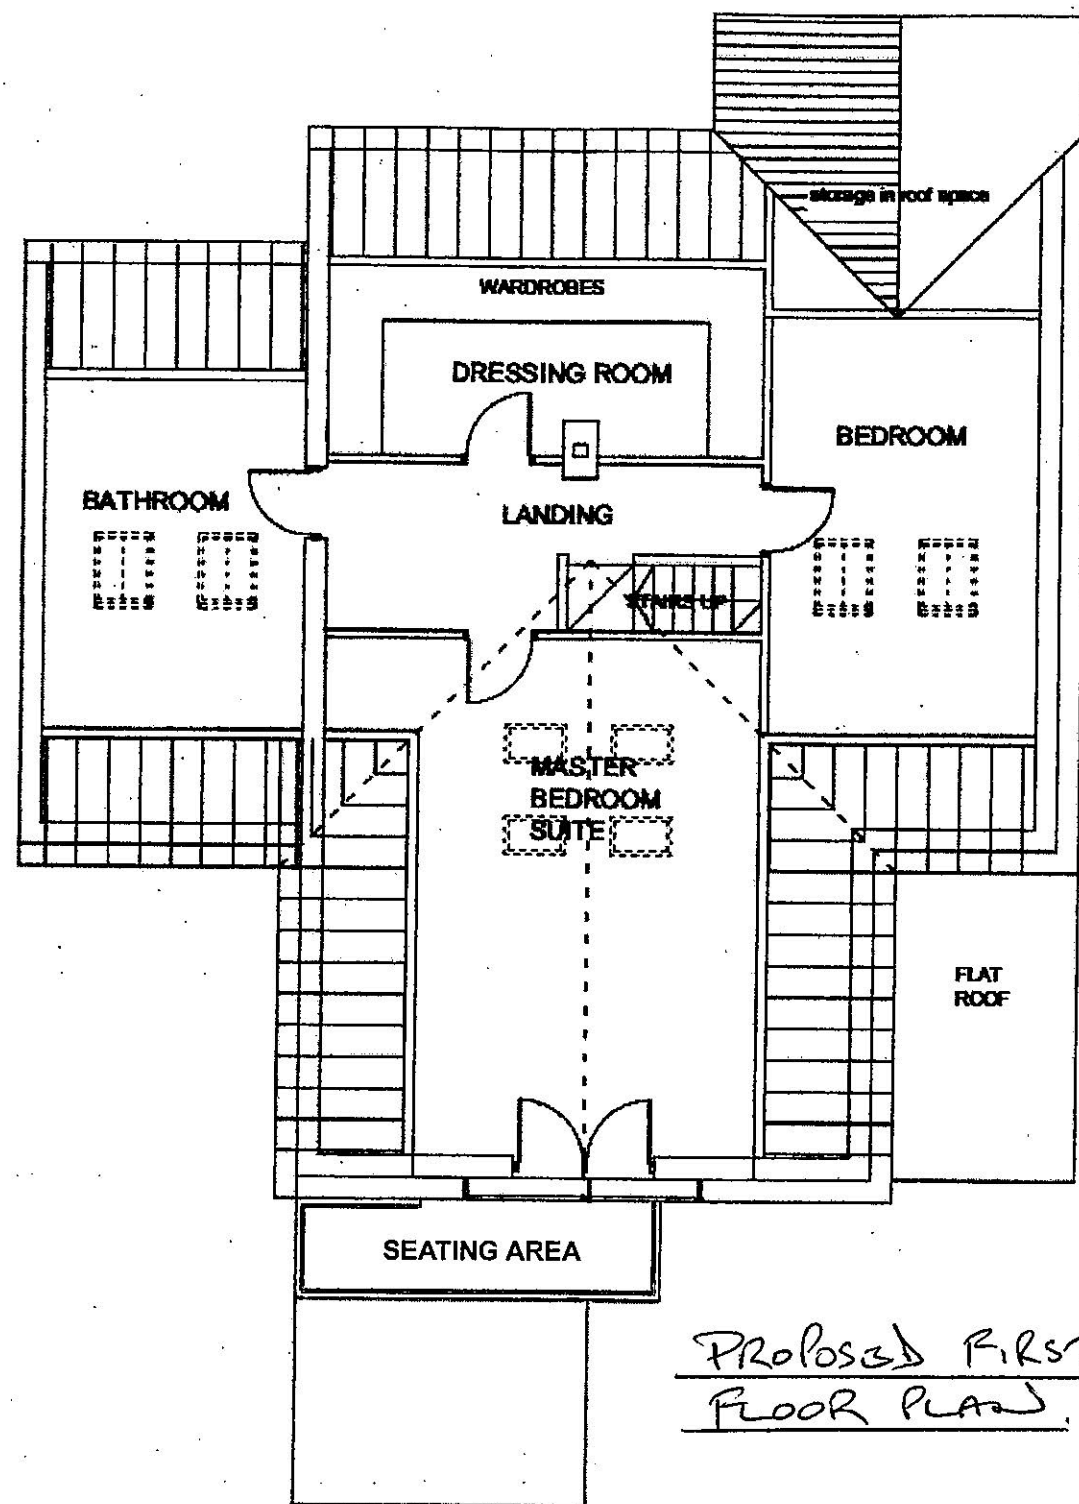


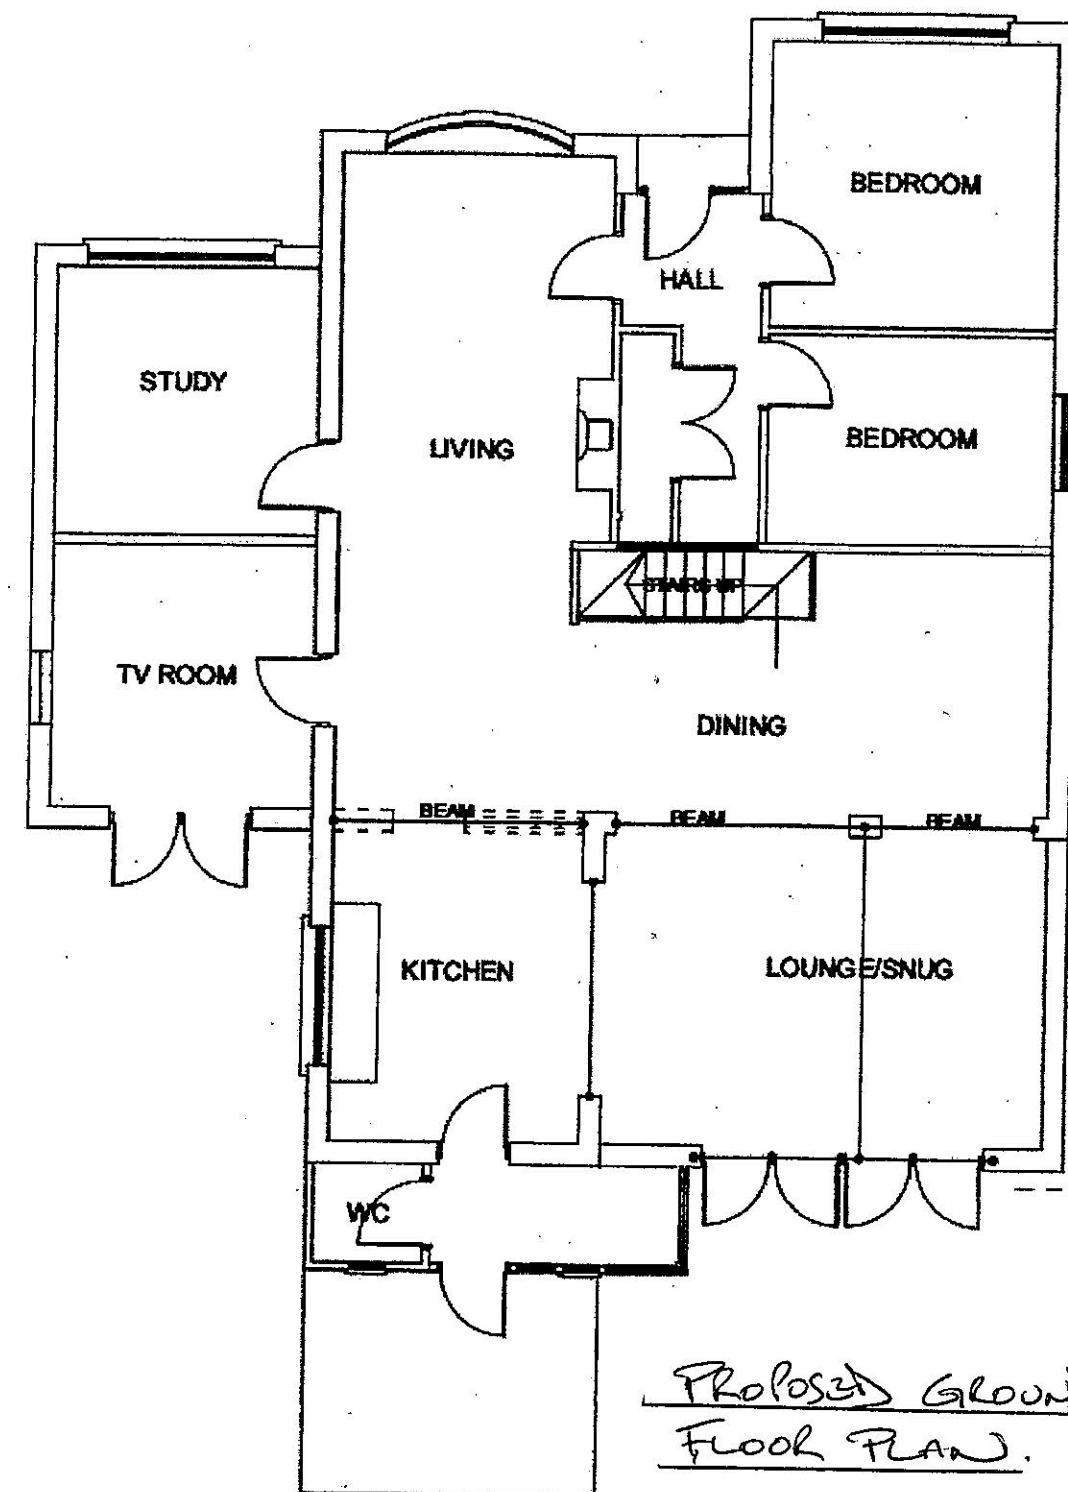

PROPOSED FIRST FLOOR PLAN.

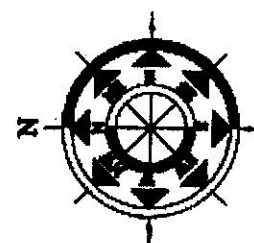

PROPOSED GROUND FLOOR PLAN.

MR & MRS DOWNS
113 HAVANT ROAD
HAYLING ISLAND PO11 0LS

DRAWING NO.
PLAN 113/3.

PROPOSED FLOOR PLANS
SCALE = 1:100 @ A3.
JULY 2020.