


BLOCK A SCHEDULE OF ACCOMMODATION							
UNIT NO.	BEDS	SQM	SQFT	UNIT NO.	BEDS	SQM	SQFT
1	2	68.7	739	50	1	41.7	448
2	1	40.7	438	51	1	41.7	448
3	1	40.7	438	52	1	41.7	448
4	1	40.7	438	53	1	40.7	438
5	1	40.7	438	54	1	40.7	438
6	1	40.7	438	55	1	40.7	438
7	1	40.7	438	56	1	40.7	438
8	1	40.7	438	57	1	40.7	438
9	1	40.7	438	58	1	40.3	433
10	1	40.7	438	59	1	40.2	432
11	2	77.6	835	60	1	40.7	438
12	2	68.7	739	61	1	40.7	438
13	1	40.7	438	62	1	40.7	438
14	1	40.7	438	63	1	40.5	435
15	1	40.7	438	64	1	40.5	435
16	1	40.7	438	TOTAL AREA		2,835.2	30,518

17	1	40.7	438
18	1	40.7	438
19	1	40.7	438
20	1	40.7	438
21	1	40.7	438
22	1	41.7	448
23	1	41.7	448
24	1	41.7	448
25	2	77.6	835
26	2	68.7	739
27	1	40.7	438
28	1	40.7	438
29	1	40.7	438
30	1	40.7	438
31	1	40.7	438
32	1	40.7	438
33	1	40.7	438
34	1	40.7	438
35	1	40.7	438
36	1	41.7	448
37	1	41.7	448
38	1	41.7	448
39	2	77.6	835
40	2	68.7	739
41	1	40.7	438
42	1	40.7	438
43	1	40.7	438
44	1	40.7	438
45	1	40.7	438
46	1	40.7	438
47	1	40.7	438
48	1	40.7	438
49	1	40.7	438

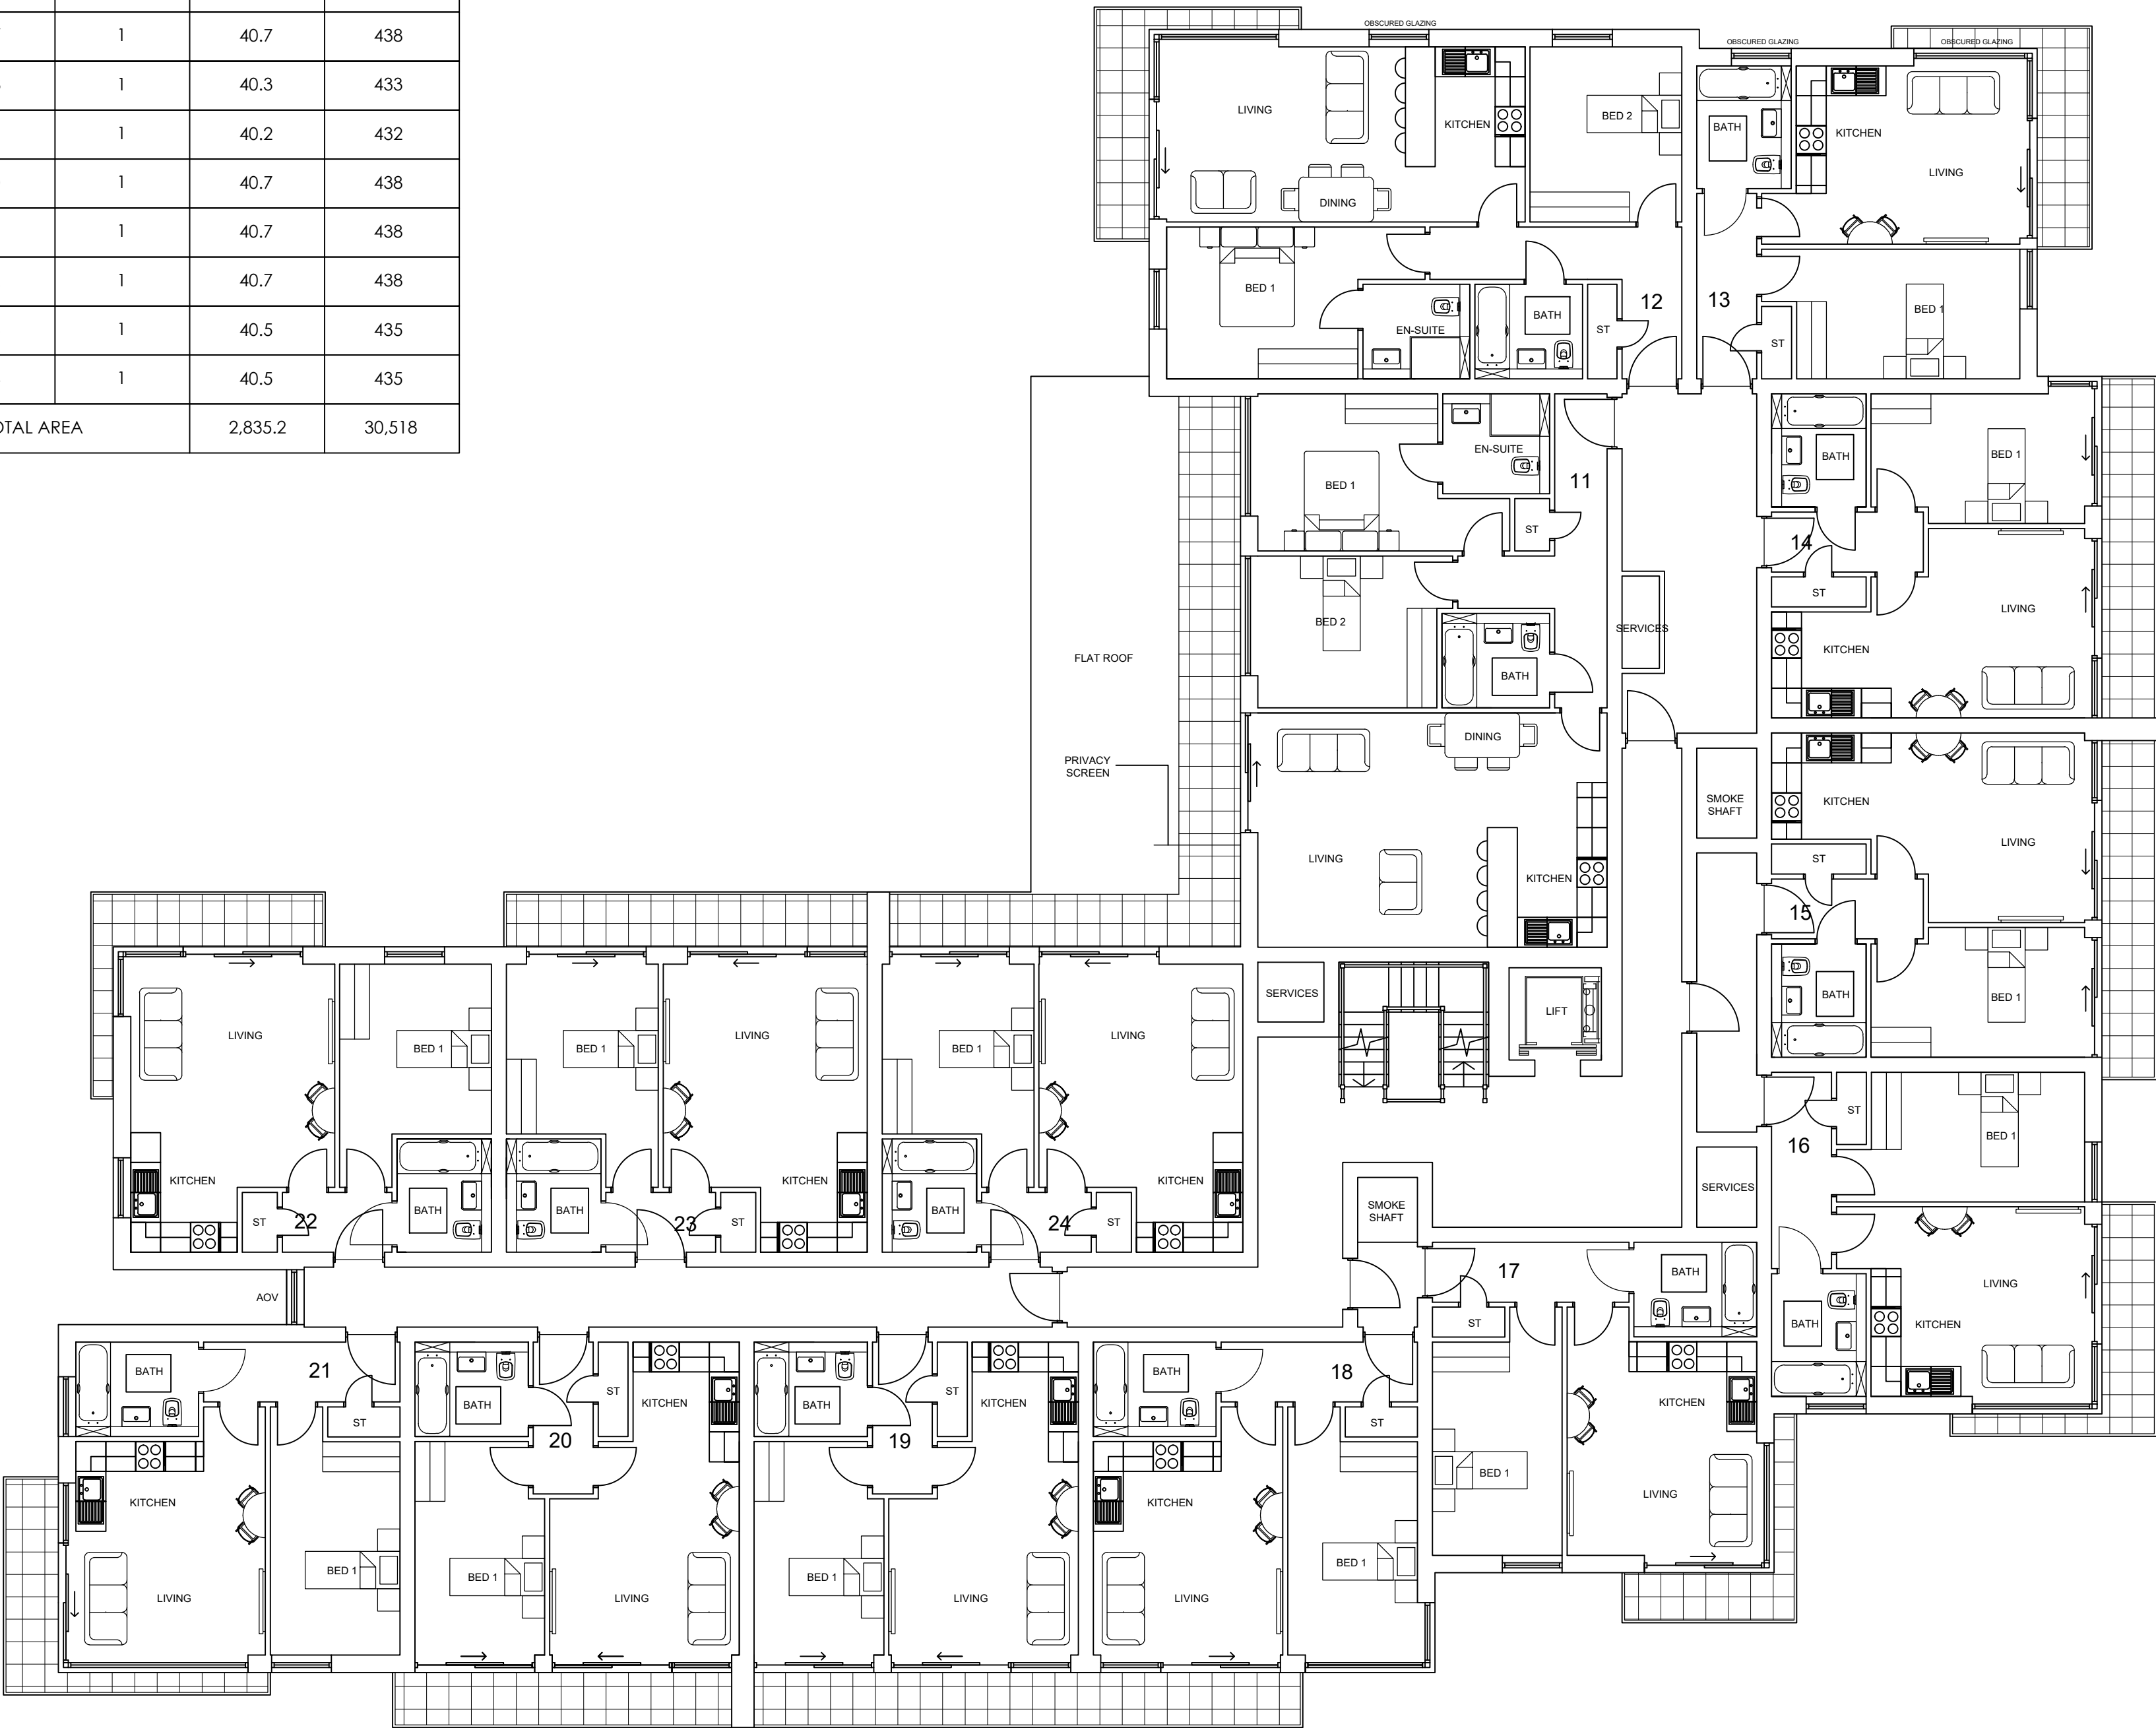

FIRST FLOOR PLAN
SCALE 1:100

10m @ 1:100

NOTES

1 The contents of this drawing are copyright.

2 Scaled drawings for planning purposes only.

3 Contractors must verify all dimensions and report any discrepancies before putting work in hand or making any shop drawings.

4 All flat roofs to be fitted with a man safe system.

5 Please note a domestic sprinkler system maybe required

6 Fixed shut fire safety glass windows may be required where windows are in close proximity to boundaries (subject to building regulations)

LEGEND

B.	minor amendments.	19.06.20	WD
A.	Unit sizes reduced.	05.06.20	WD
No.	Revision.	date	by

PROPOSED DEVELOPMENT,
BARTONS ROAD,
HAVANT,
HAMPSHIRE,
PO9 5EY

BLOCK A FLOOR PLANS 2 OF 6

scale	AS SHOWN @ A1	checked	//
date	DECEMBER 2019	drawn	WD
9303/103	A.	B.	

ARC Architecture ltd.

Chapel Studios, 14 Purewell,
Christchurch, Dorset, BH23 1EP

Tel: +44 (0)1202 479919

E-mail: enquiries@andersrobertscheer.co.uk

Web: www.andersrobertscheer.co.uk

arc

ARCHITECTS