




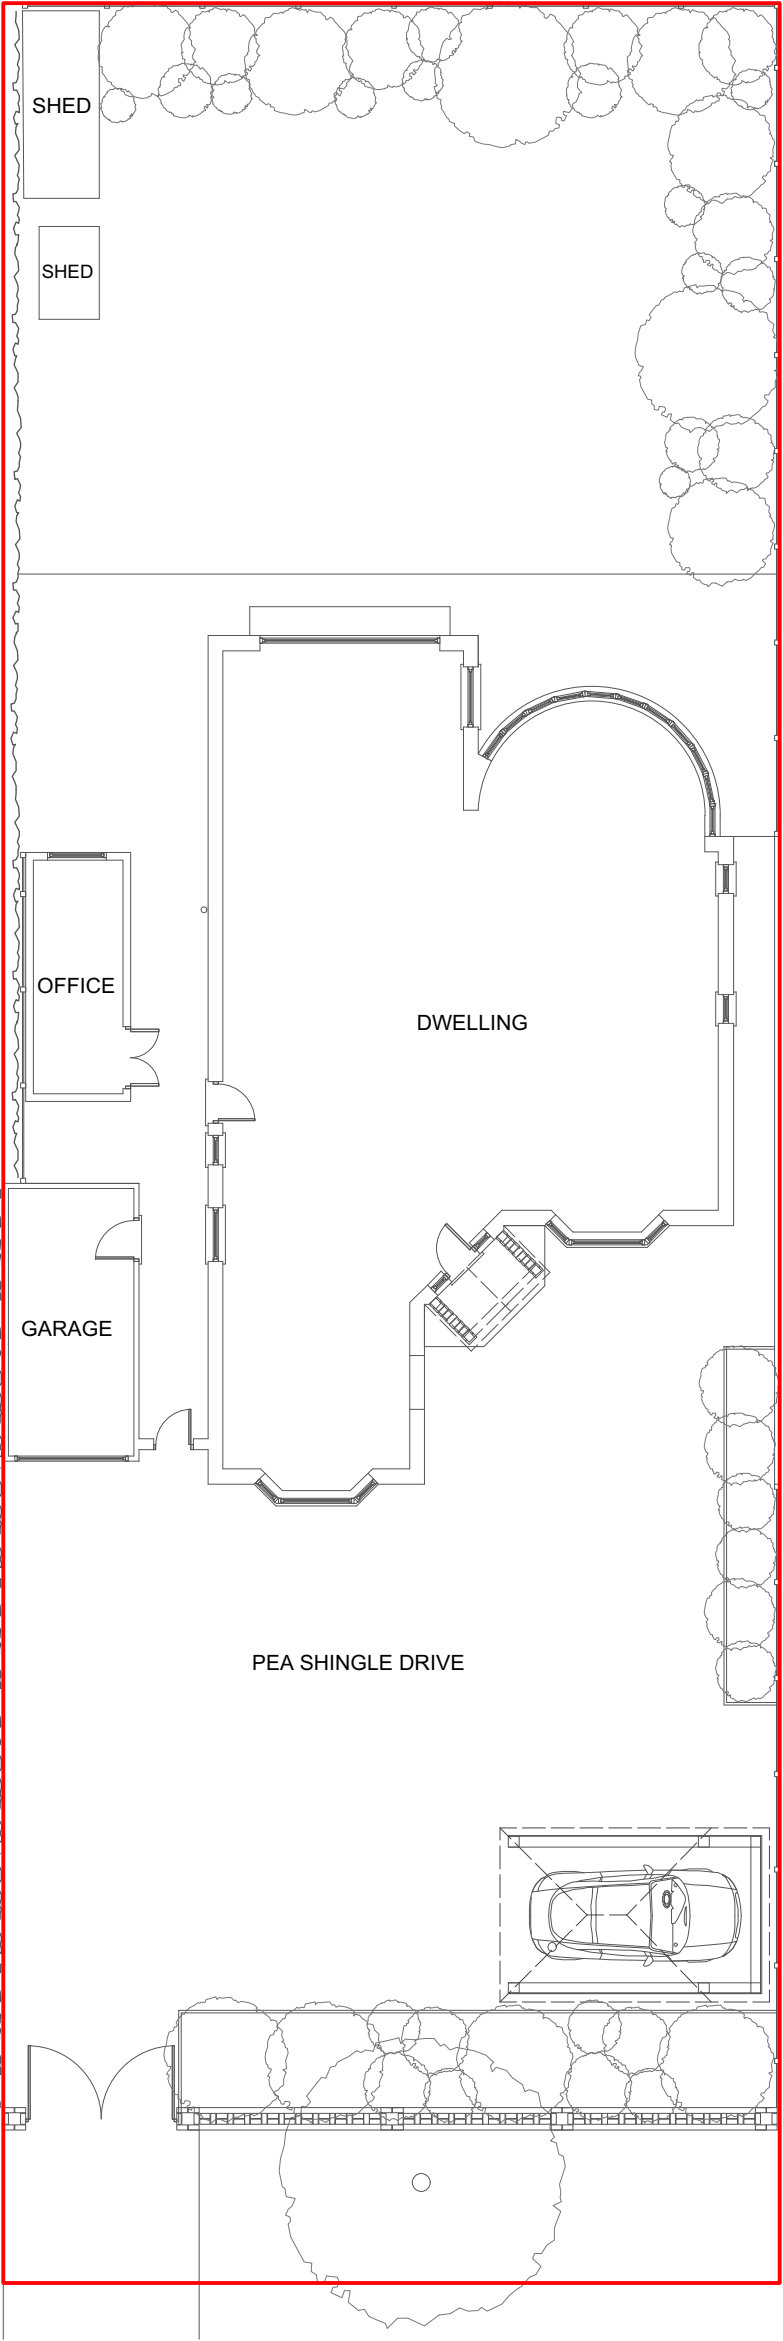

PROPOSED SITE PLAN 1:150

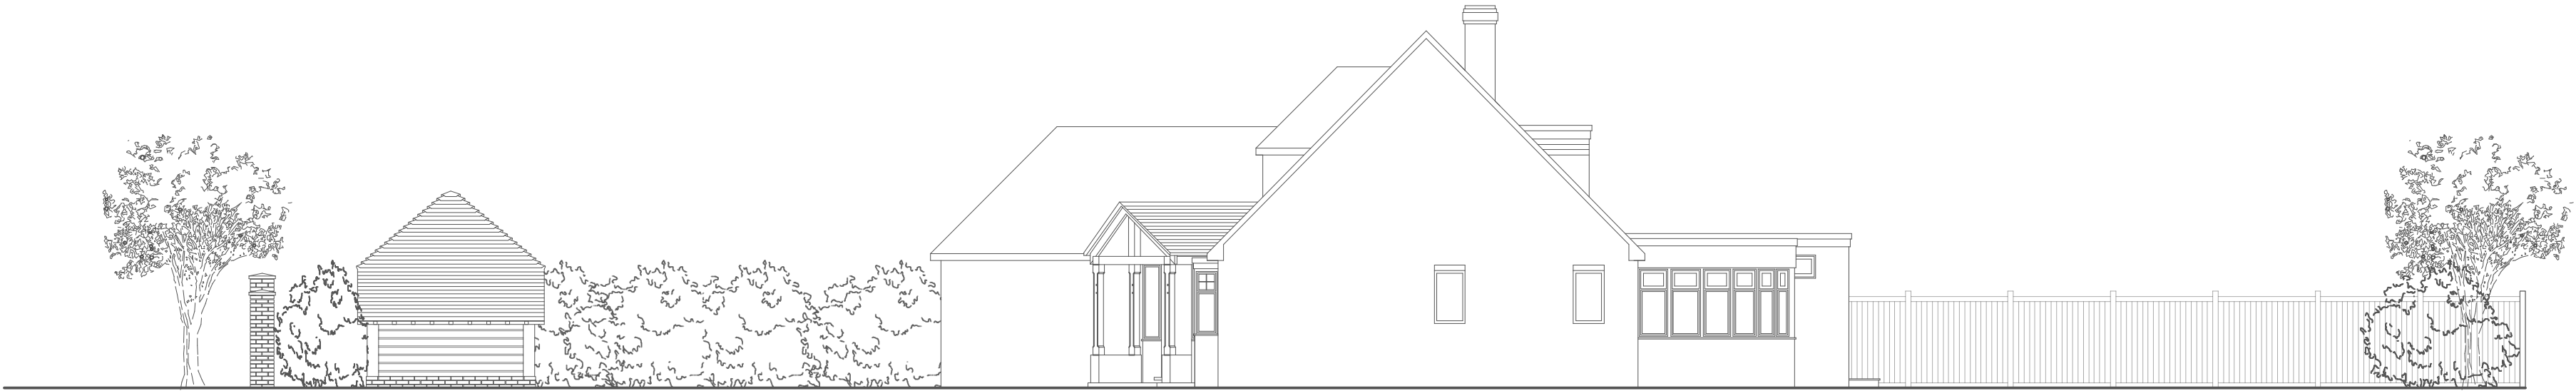

PROPOSED SIDE ELEVATION 1:100

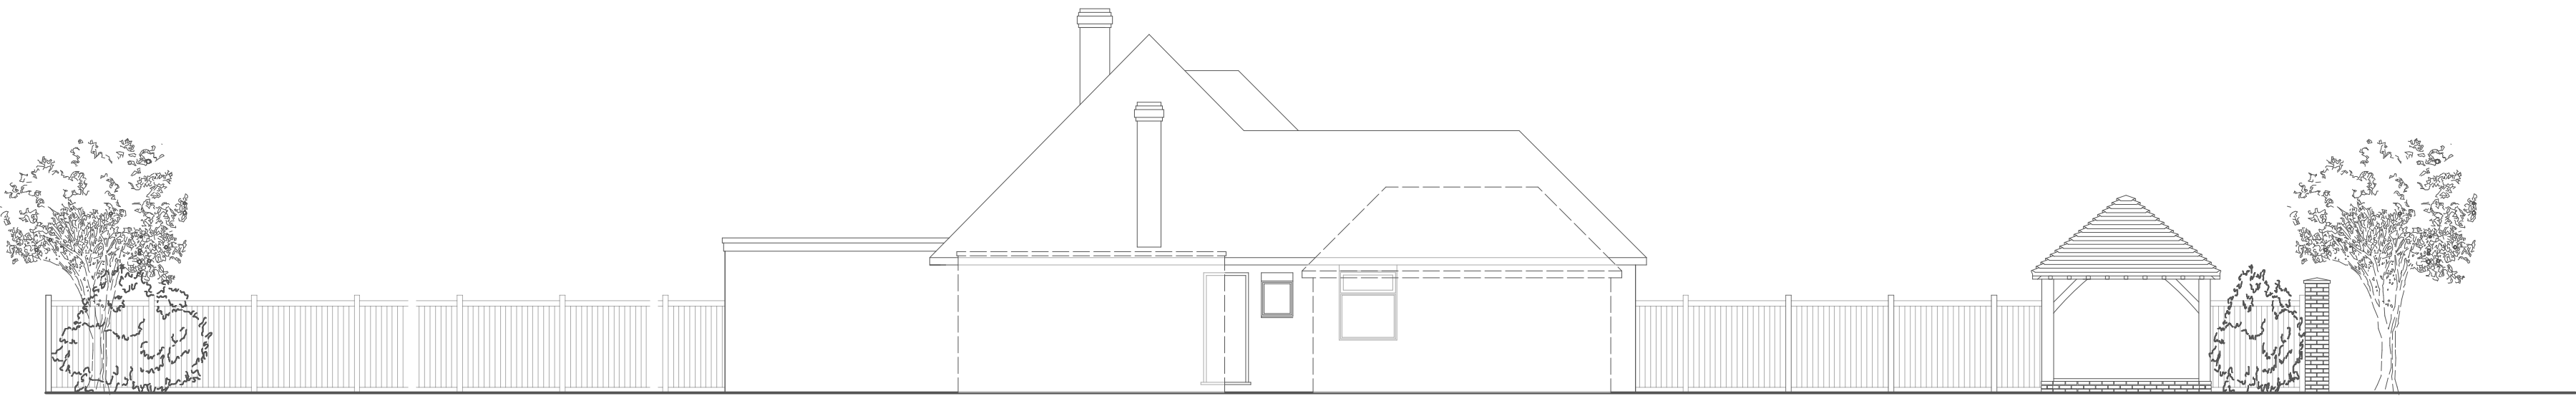


PROPOSED SIDE ELEVATION 1:100



PROPOSED FRONT ELEVATION 1:100
(SHOWING PORCH)



PROPOSED FRONT ELEVATION 1:100
(SHOWING GARAGE, WALL & GATE)

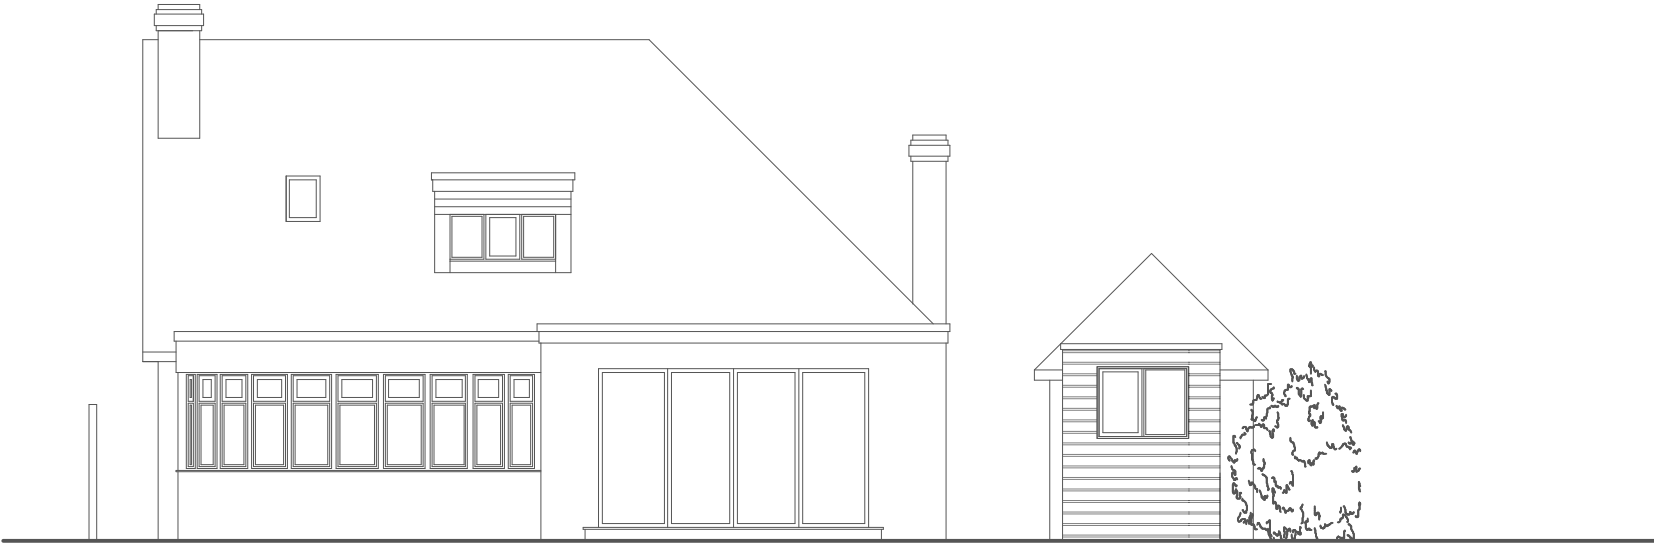

PROPOSED REAR ELEVATION 1:100



PROPOSED PERSPCETIVE (NTS)



PROPOSED PERSPCETIVE (NTS)



PROPOSED PERSPCETIVE (NTS)

Amendments	by	Date
1. Wall, garage & bay adjusted	LMW	14.9.20
2.		
3.		
Job Title 036/HL/DS		
Drawing Existing Drawings		
Scale: As Shown @ A1		
Drg.No: HOPA-002-P		
Drawn by: LMW		
Issued to: LA		
Status: Existing Drawings		
Date: 15.06.20		
		
HOP Architects Ltd 01243 831111 01243 831112 01243 831113		