


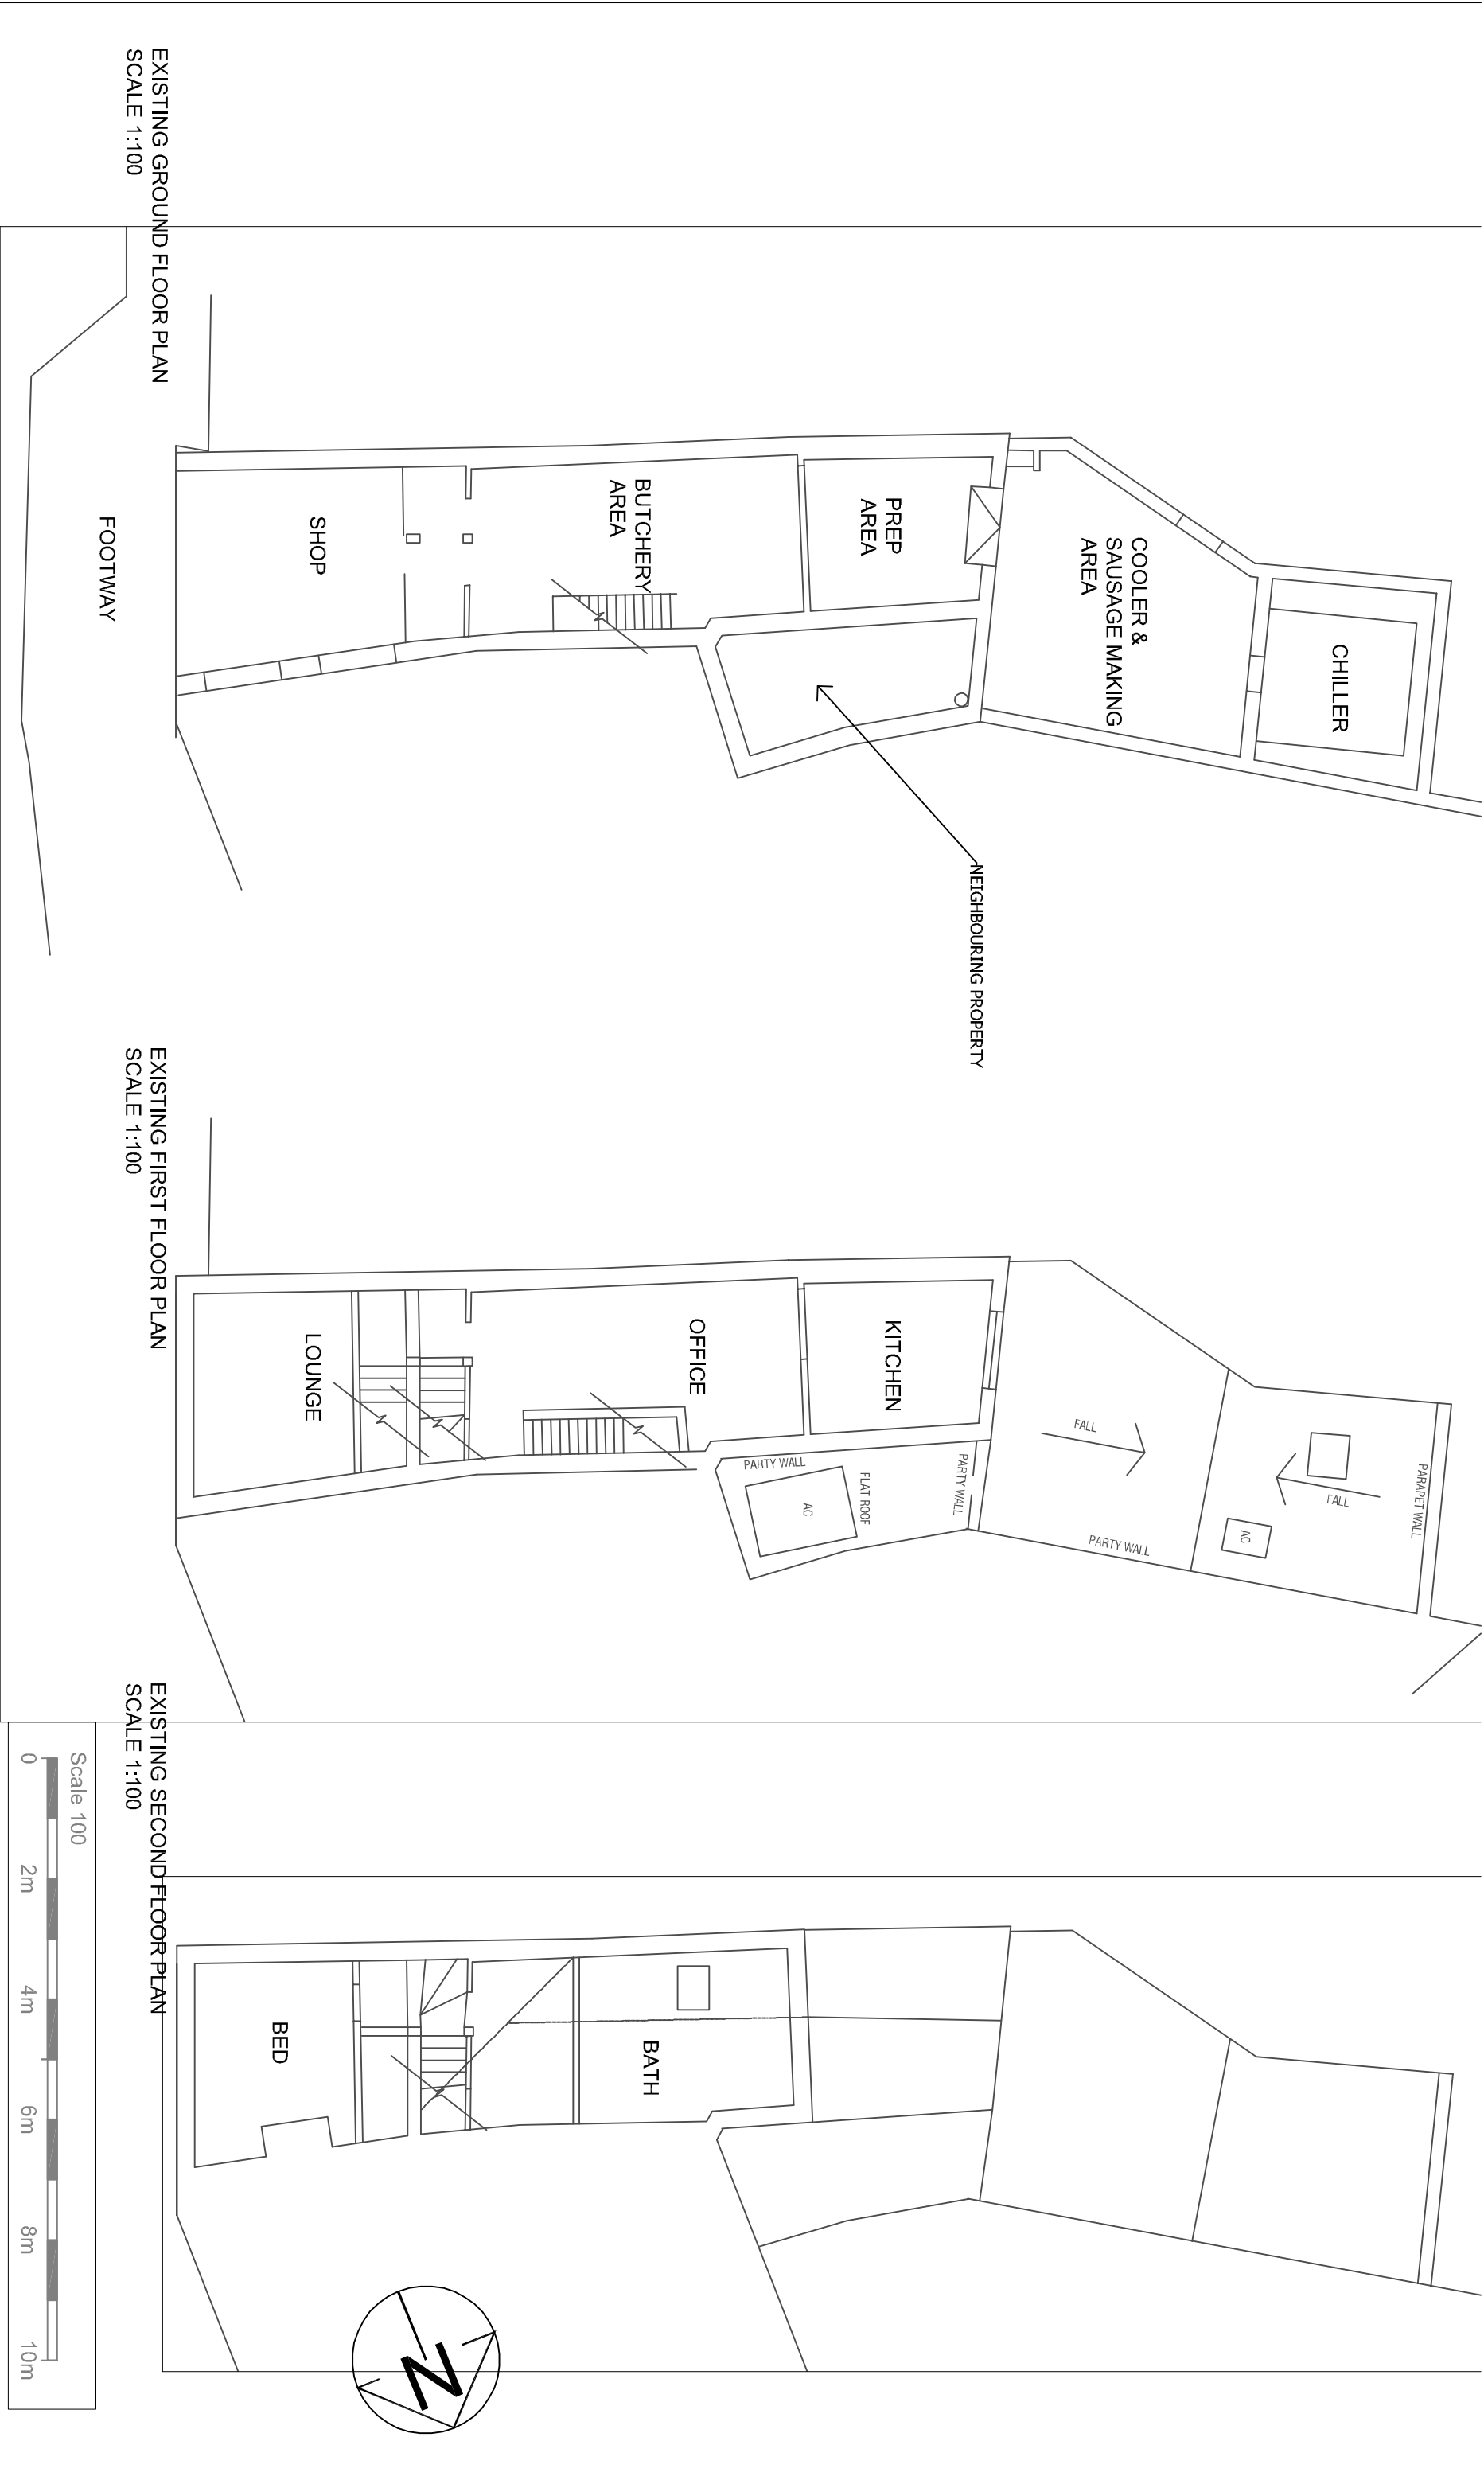

No.	Description	Date

Hazel Butler Architects Hazel Butler DIPARCH,ARB 24 Nightingale Close Rowlands Castle T:023 92413680			PROJECT		TREAGUST BUTCHERS 17 HIGH STREET EMSWORTH			
CODE	STATUS	SUITABILITY DESCRIPTION	PURPOSE OF ISSUE	SHEET	EXISTING FLOOR PLANS			
				CLIENT		MR TREAGUST & MRS CHARLTON		
				Date	Project number		Scale (@A3)	1 : 100
				28 NOVEMBER 2019	08-19			
				Drawn by	DRAWING NUMBER			REV
				hb				
				Checked by	08-19-DR-A-102			
				HB				