





**Proposed Front Elevation**  
Scale 1:100

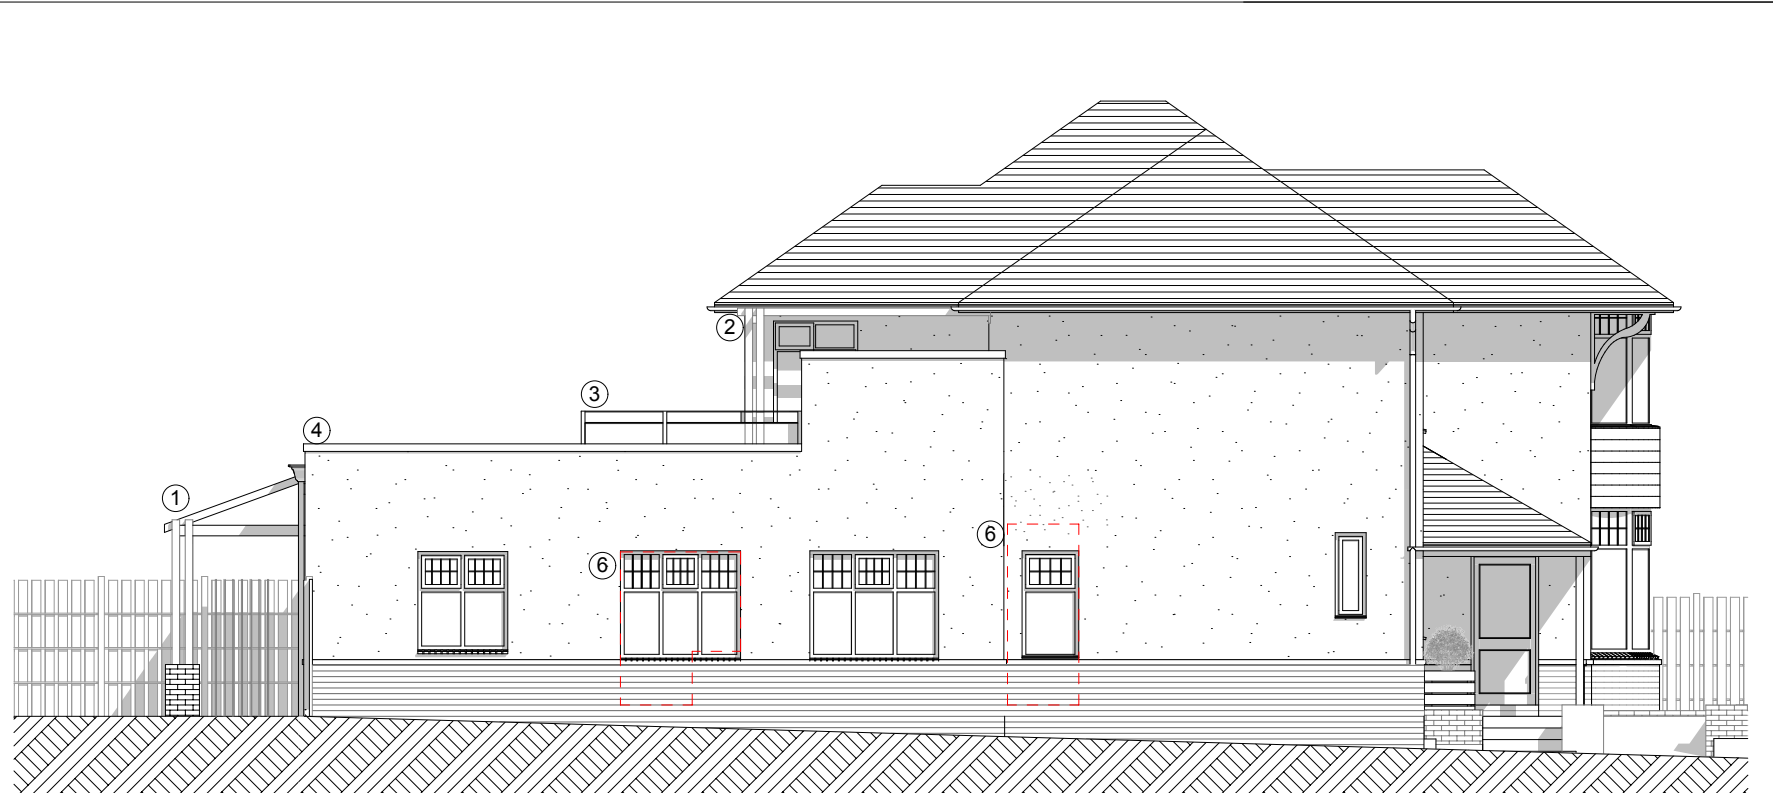

**Proposed Side Elevation**  
Scale 1:100

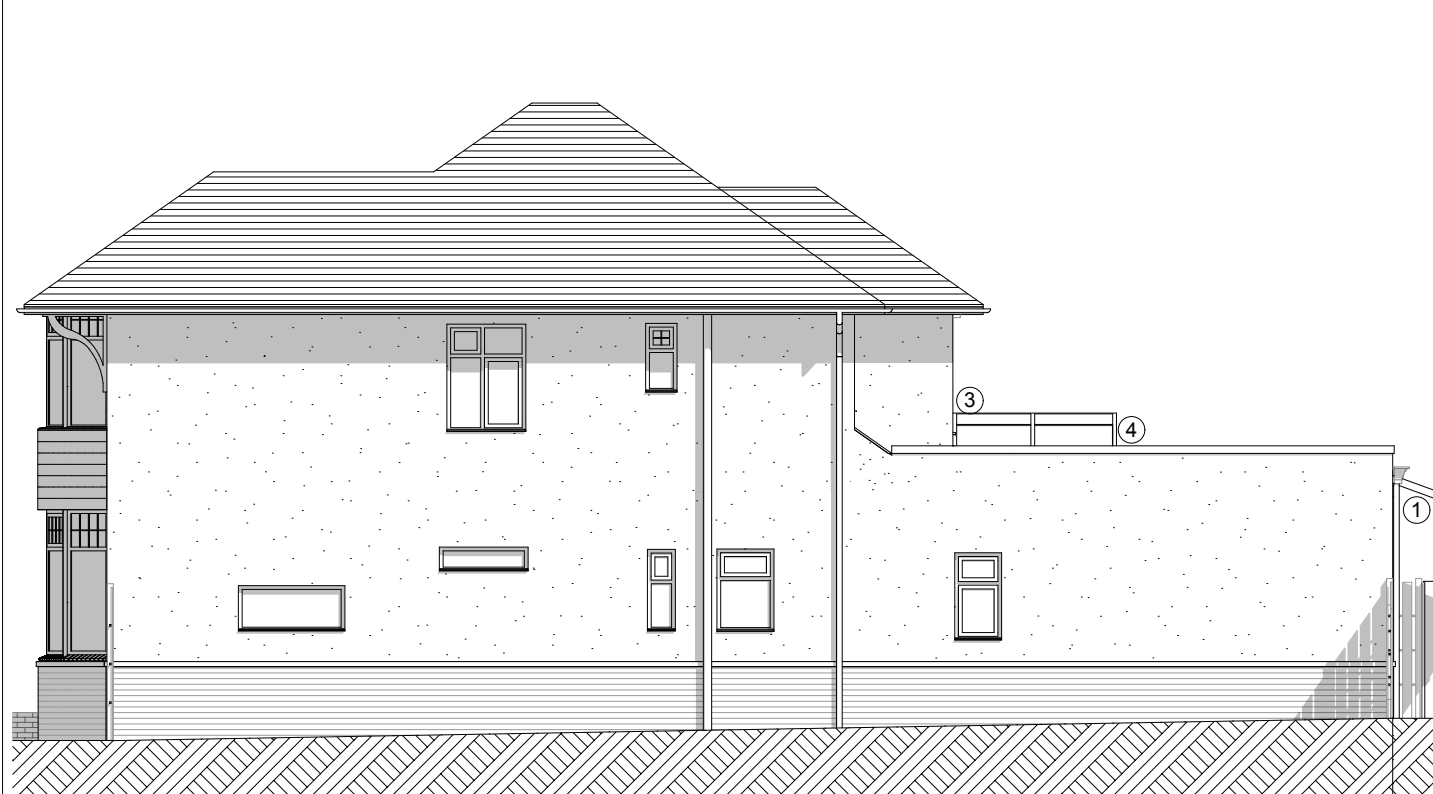

**Proposed Side Elevation**  
Scale 1:100



**Proposed Rear Elevation**  
Scale 1:100

### Key

- ① Proposed fixed canopy
- ② Proposed pergola
- ③ Existing handrail replaced
- ④ Parapet wall proposed to existing single storey
- ⑤ Existing doors replaced and centered
- ⑥ Existing doors replaced and with a window
- ⑦ Proposed bin store

A 14.04.20 Car parking amended

Client

**223 London Road, Waterlooville**  
**External works to existing building**

Architect

**Innovate 4 Limited**  
72 Catisfield Lane, Catisfield  
Hampshire  
PO15 5NS  
[www.innovate4.com](http://www.innovate4.com)

Drawing

Scale  
As shown @ A3

**Proposed Elevations**

Drawing No.

**P210**

Status  
Planning

Revision

A

