


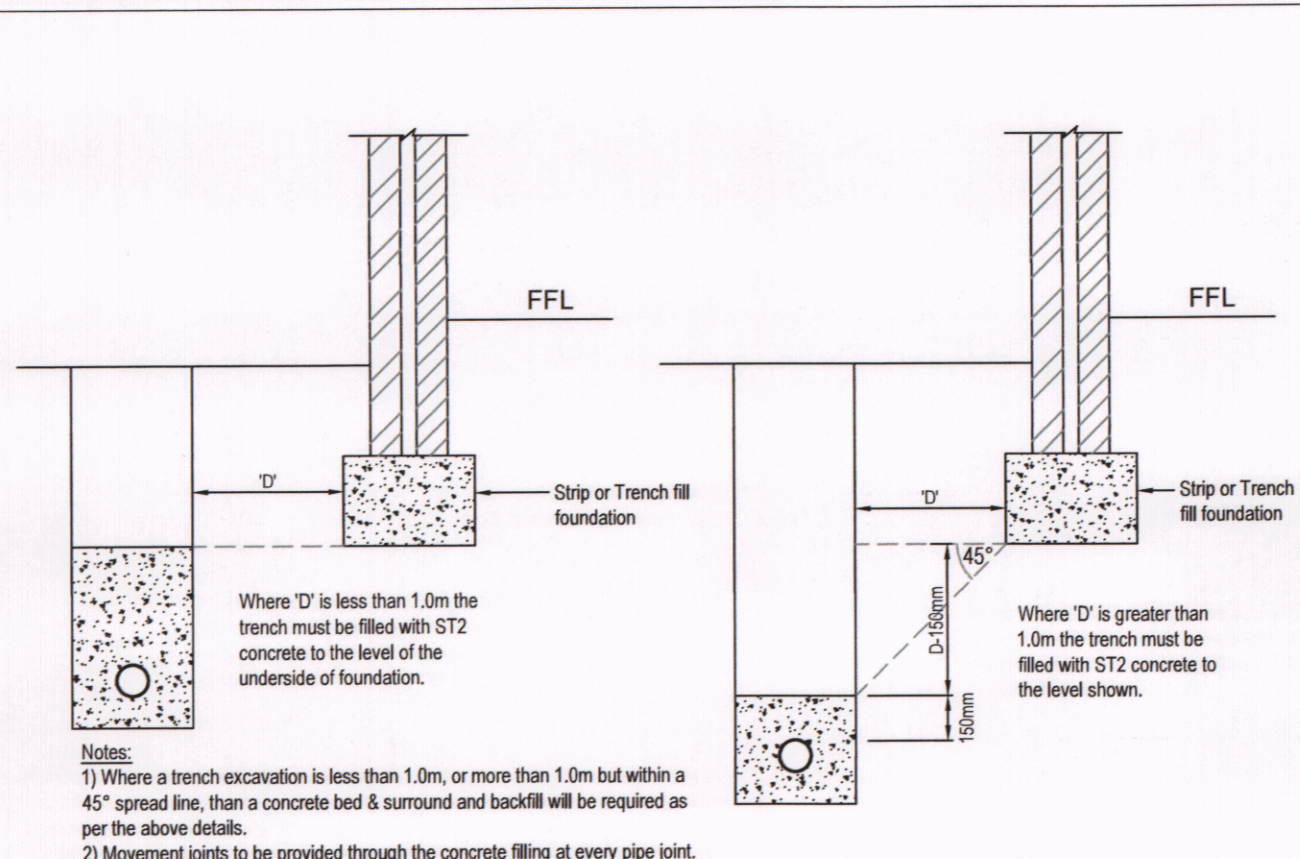


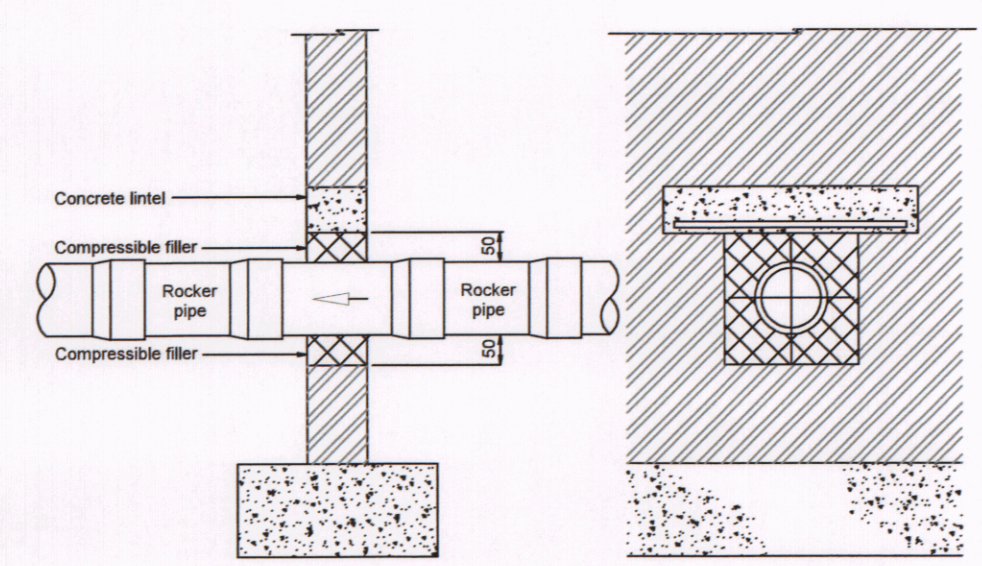



Trenches adjacent to or below foundations

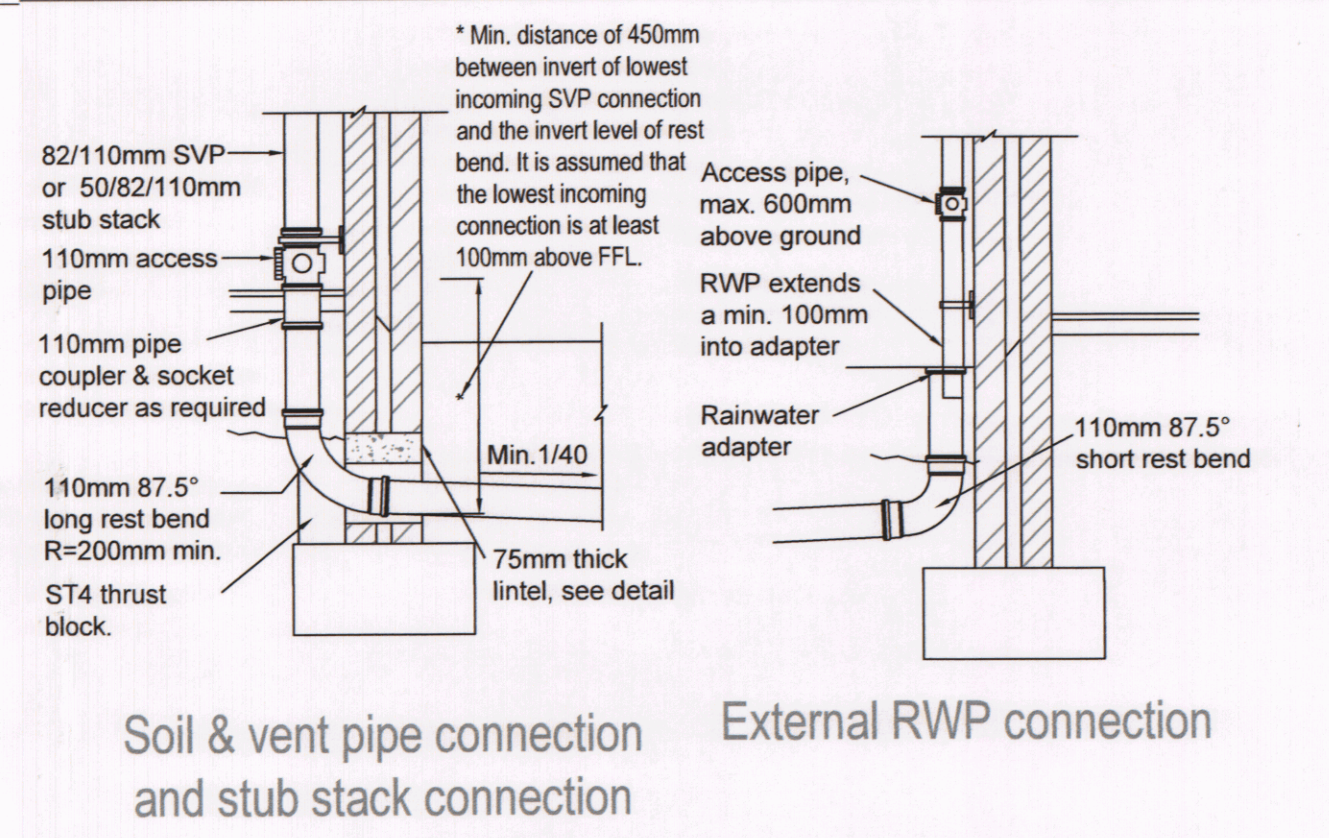


Protection of pipes penetrating single leaf boundary walls

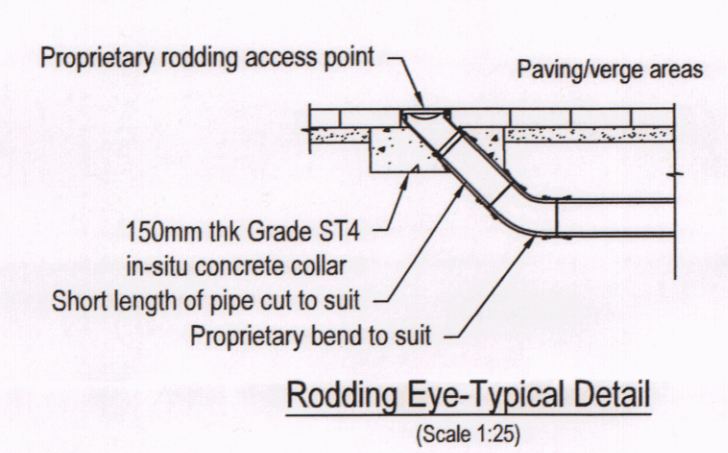


Soil & vent pipe connection and stub stack connection External RWP connection

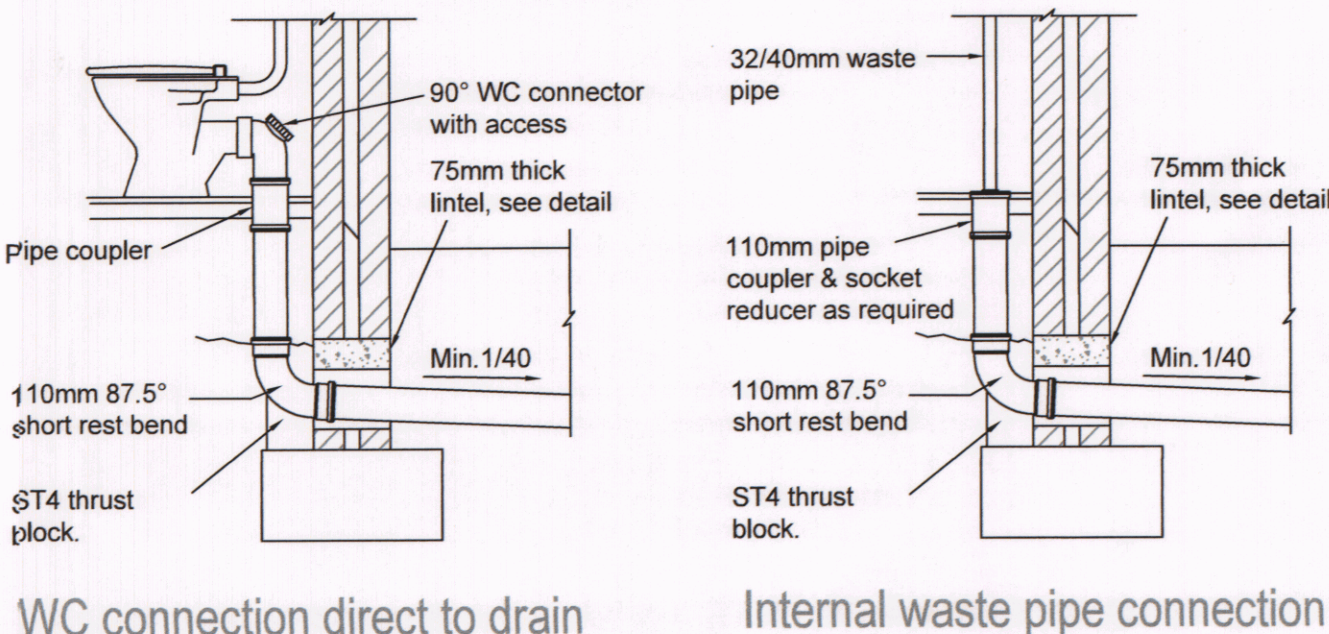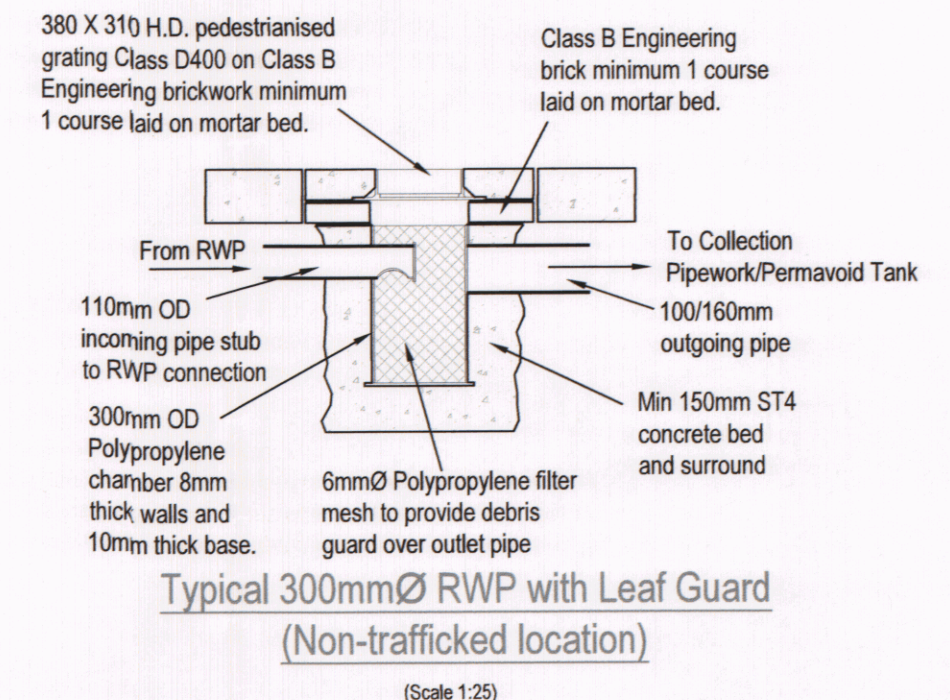


WC connection direct to drain Internal waste pipe connection

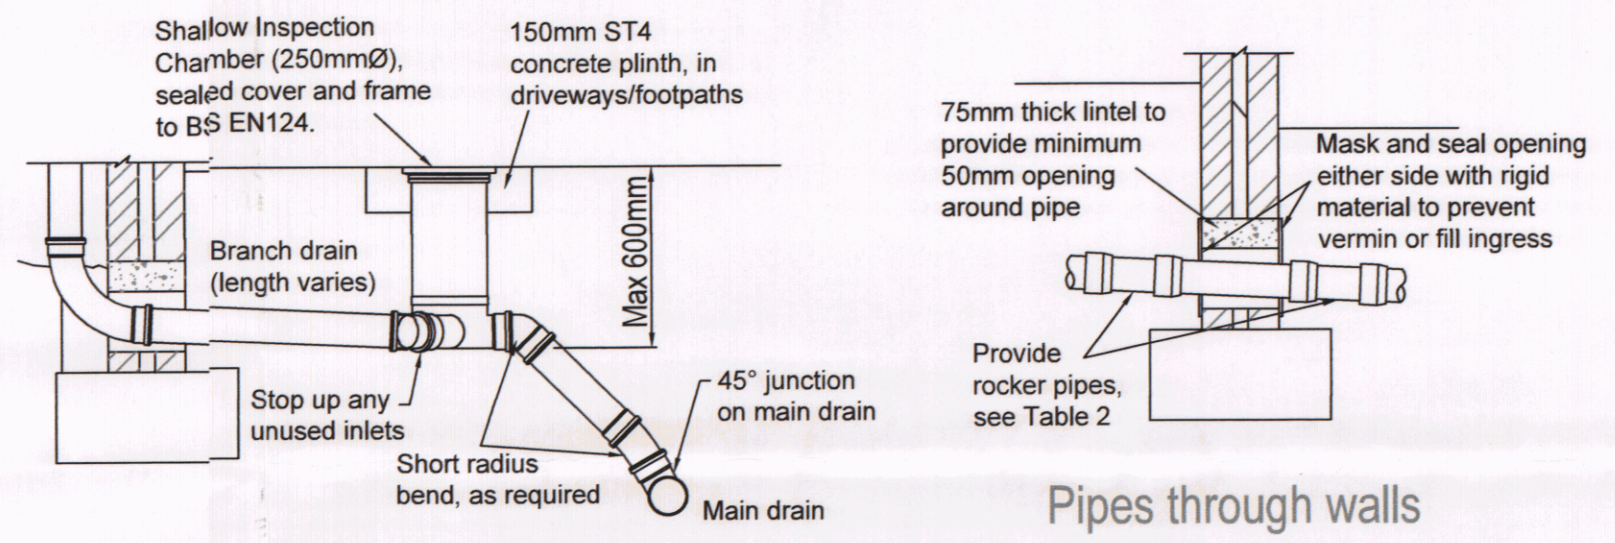

Pipes through walls (lintelled opening)

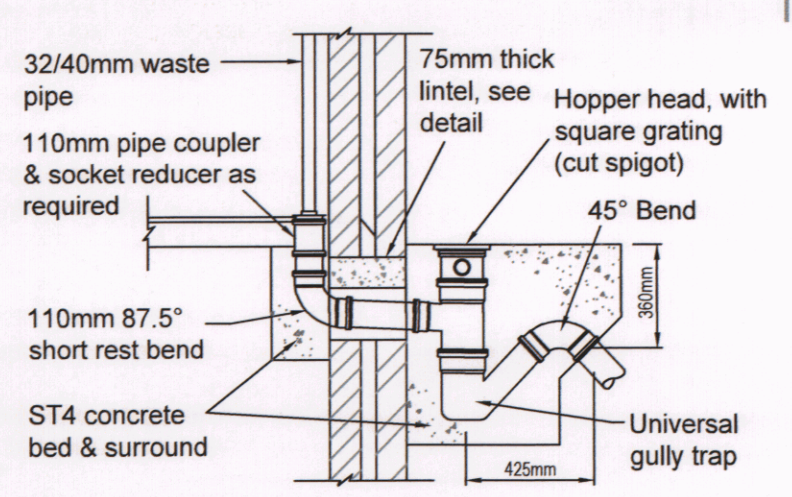


Back Inlet Gully (Universal Type)

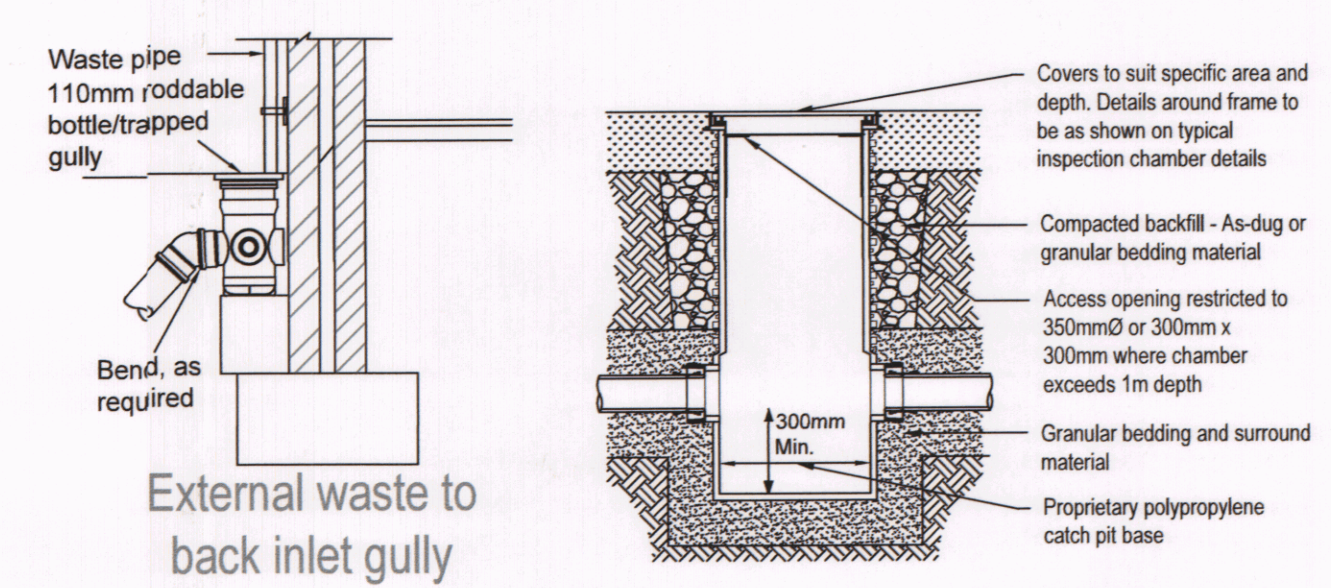

External waste to back inlet gully

Typical Polypropylene Catch Pit Detail

Max. depth from cover level to soffit of pipe 3.0m, non entry

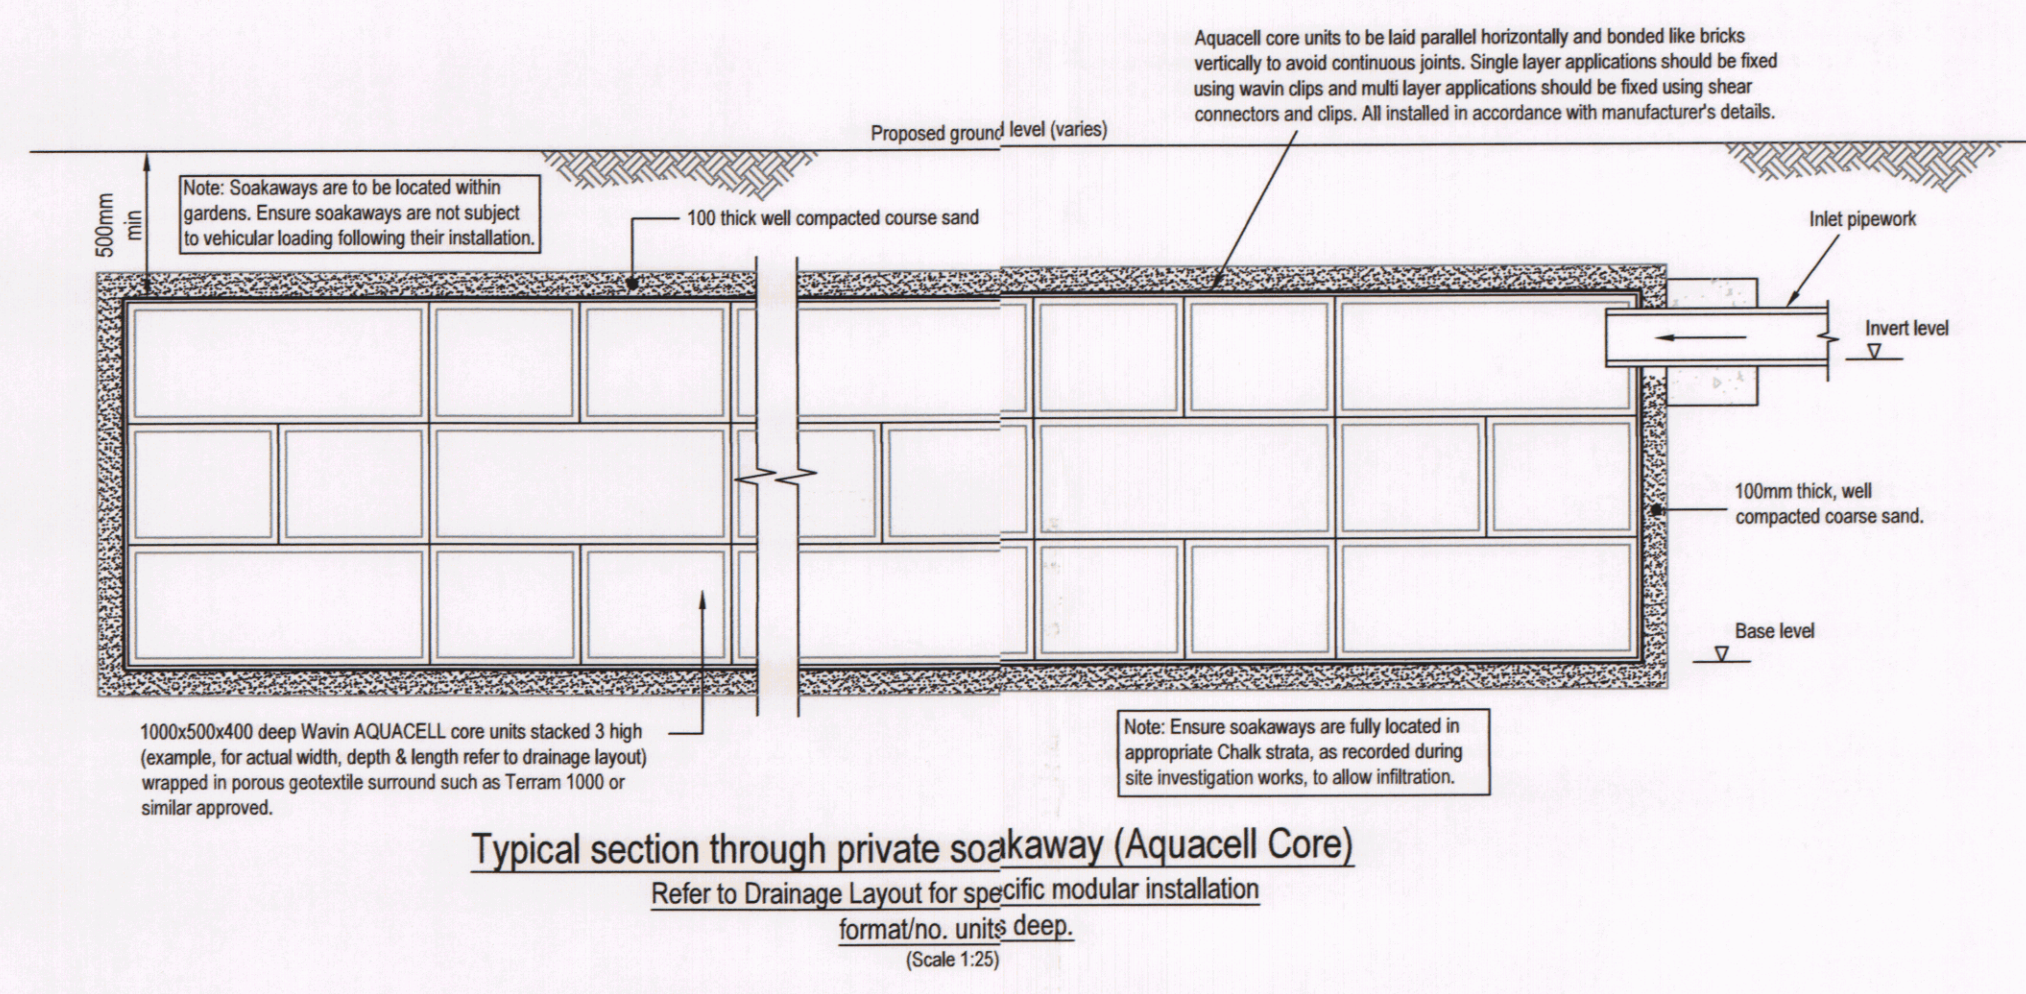

Typical section through private soakaway (Aquacell Core)

Refer to Drainage Layout for specific modular installation format/no. units deep.

(Scale 1:25)

© BEAL Consulting Engineers Ltd. All rights reserved. No part of this document may be reproduced, stored in a retrieval system or transmitted, in any form or by means, electronic, mechanical, photocopying, recording or otherwise, without the prior permission of BEAL Consulting Engineers Ltd.

- NOTES:
- Do not scale from this drawing. This drawing shall be read in conjunction with all other relevant Architect's and Engineer's drawings.
 - Any discrepancies, ambiguities, or anomalies in the information provided on this or any of the engineering drawings package must be reported prior to work proceeding.
 - All accommodation work deemed necessary to facilitate a satisfactory link between the new works and the existing to be undertaken by the developer.
 - It is the contractor's responsibility to locate all existing services and verify their level & location prior to commencing any works. Should they be affected by the works then the respective statutory undertaker should be contacted and any special protection requirements agreed.
 - All highway works shall be undertaken in accordance with Hampshire County Council Highway Design Guide and Specification and strictly in accordance with the 'Specification for Highway Works'. All drainage works shall be undertaken in accordance with 'Sewers for Adoption 7th Edition', and as stipulated in the Interim Addendum. All works to be supervised/inspected as required by the relevant Inspector.
 - All works must comply with current Health and Safety guidance & standards. All temporary signing to comply with Traffic Signs Manual - Chapter 8.
 - All products are to be installed and maintained strictly in accordance with manufacturer's recommendations & guidelines.

HAVANT BOROUGH COUNCIL
03 DEC 2019
RECEIVED

PRELIMINARY

Rev:	Date:	Description:
Client: Mr. Goodyear		
Project: Proposed Replacement House at Little Foxes, Rose Hill, Waterlooville		
Drawing Title: Drainage Construction Details (Sheet 2 of 2)		
 Haddenham Business Centre, Chiltern House, Thame Road, Haddenham, Bucks, HP17 8BY. 01844 396233 www.beal-uk.com		
Designed: SH	Drawn: CAF	Checked: ----
Scale: As shown @ A1	Date: Nov 2019	Approved: ----
Drawing Number: 456:005		Revision: -

