


front side side
e l e v a t i o n s

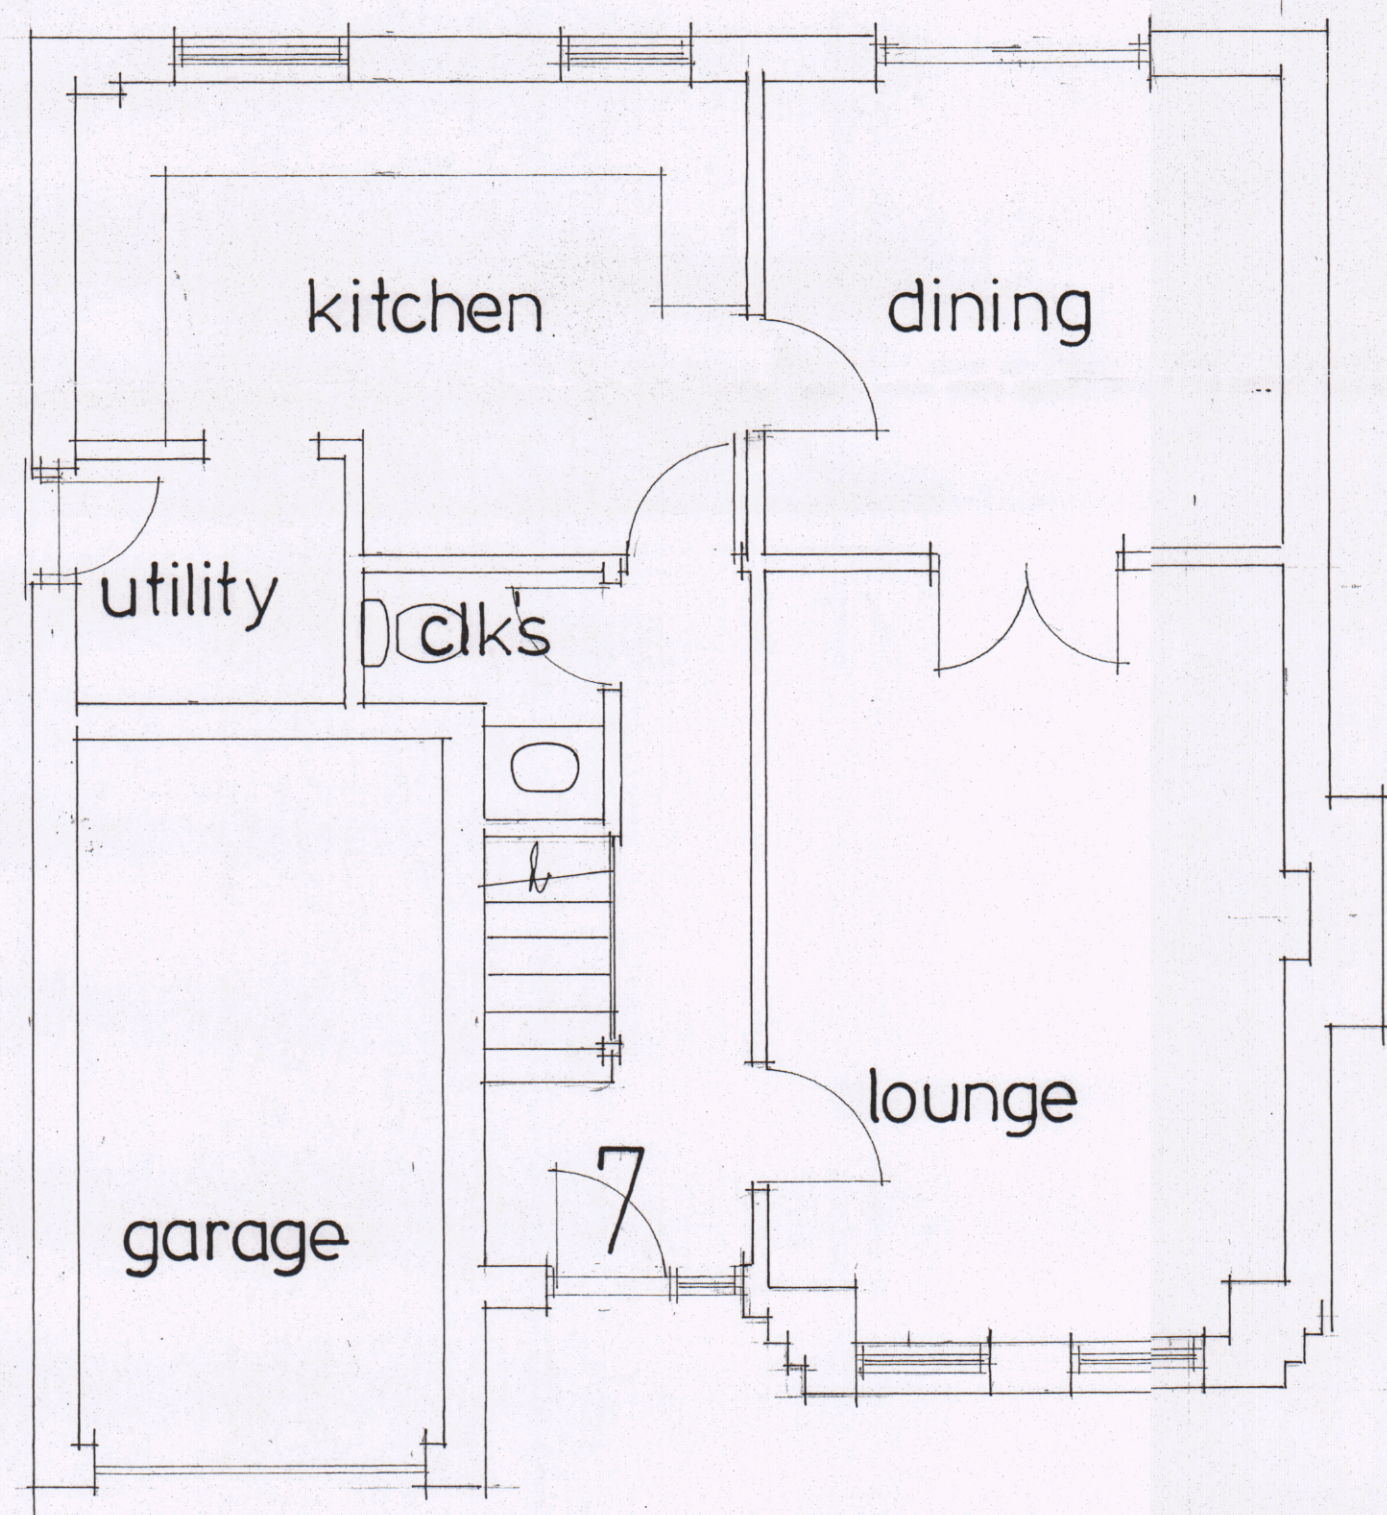

ground floor plan

HAVANT BOROUGH
COUNCIL
23 JUL 2020
RECEIVED


Architectural Designs 157 Methuen Road, Southsea, Portsmouth, Hants. PO4 9HQ Telephone: 02392 362829
Project: 7 Claremont Gardens Widley
Title: Drawings as existing
Scale: 1:50 and 1:100
Date: June 2020
Drawing No: 2006-1820