



Dimensions to be checked on site before commencing work. Any discrepancies shall be reported to the architect immediately.

Do not scale from these drawings except for planning purposes. Use figured dimensions only.

Where applicable this drawing is to be read in conjunction with other consultants' drawings.

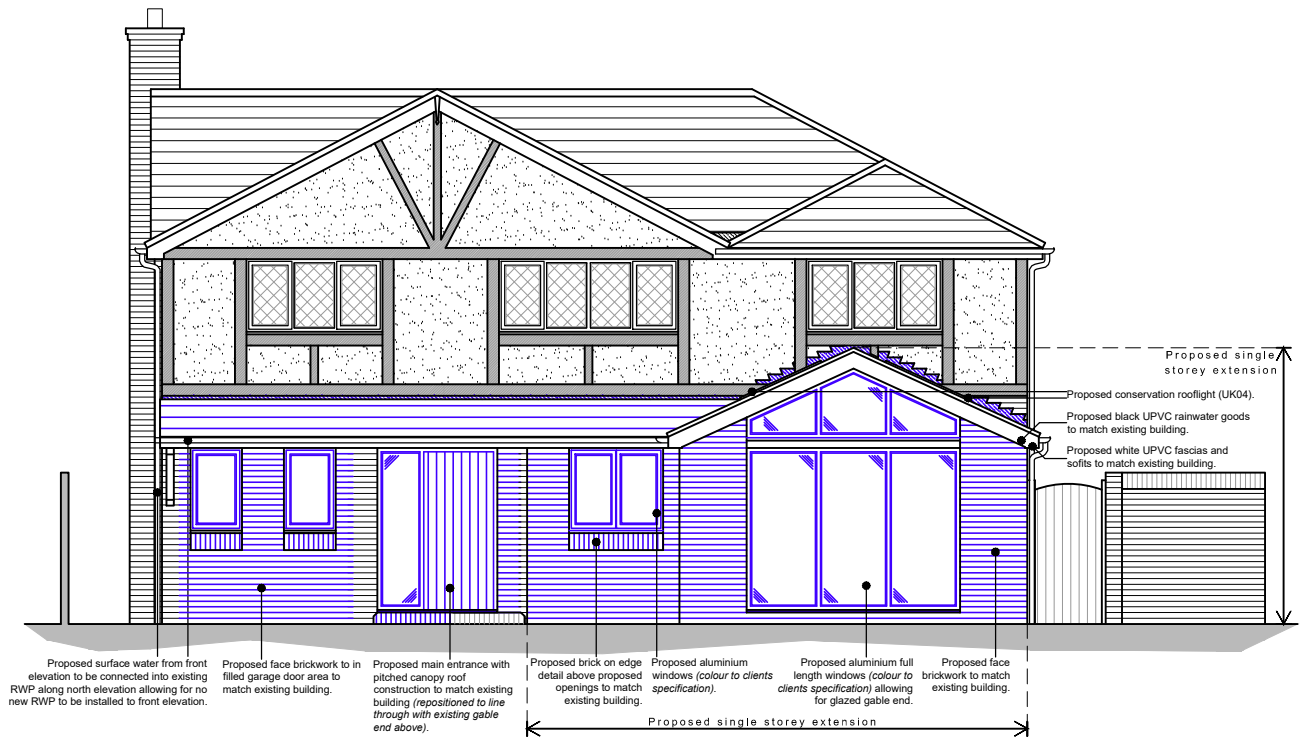


North East elevation scale 1:100

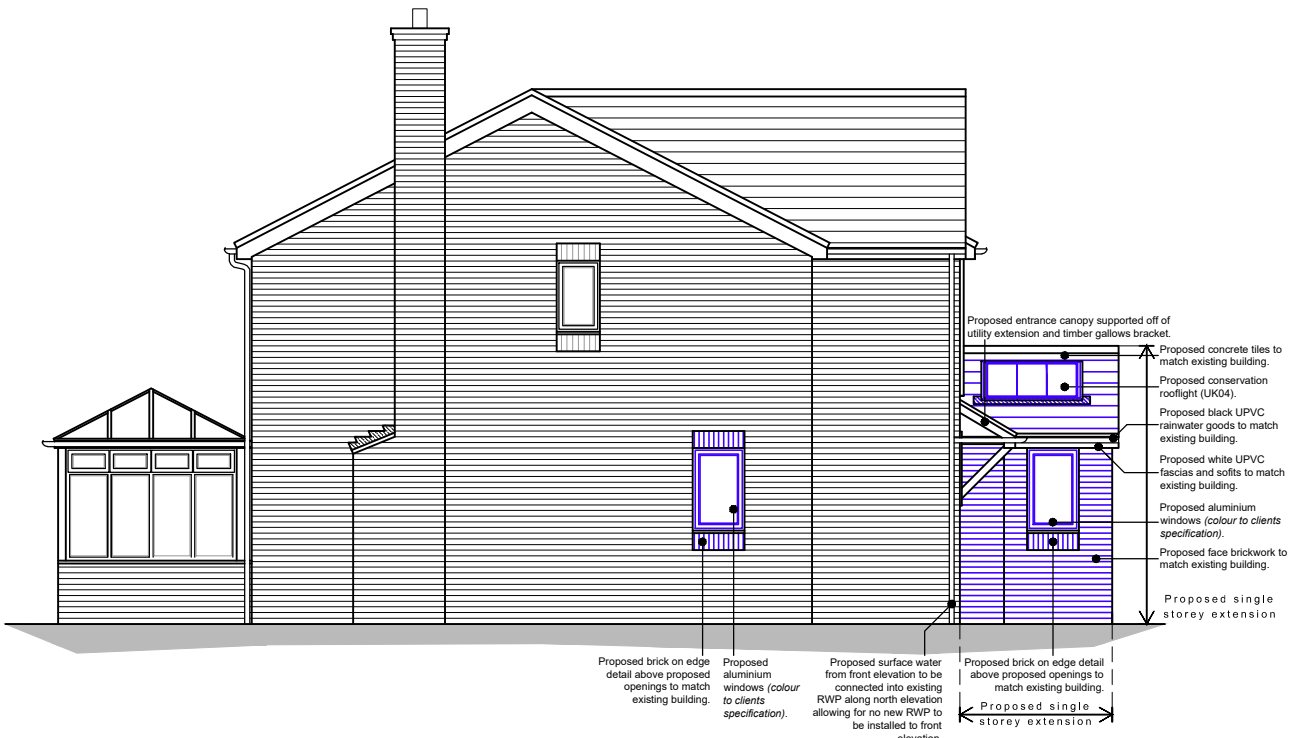

South East elevation scale 1:100



North West elevation scale 1:100

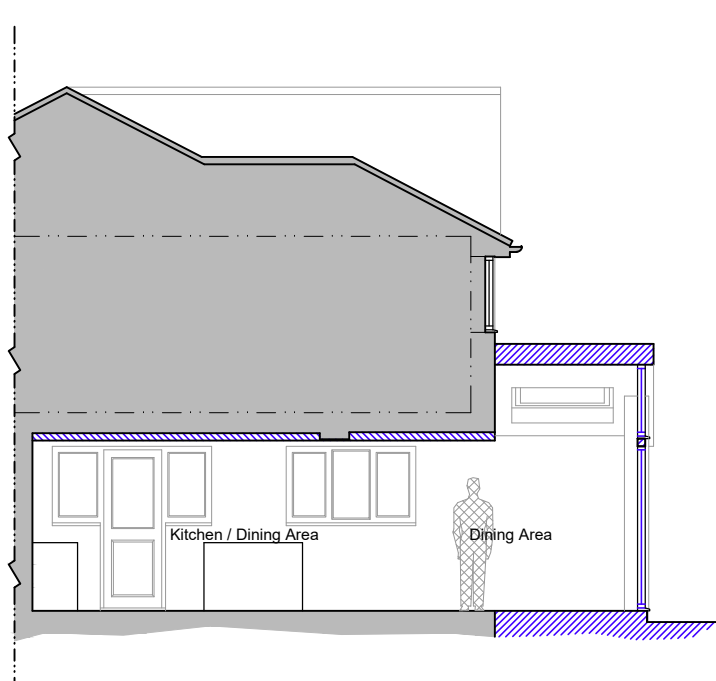

Section A-A scale 1:100

Existing walls Proposed walls Proposed structure

1 0 1 2 3 4 5 6 7 8 9m

1:100

For MR & MRS POYNTON	Title PROPOSED ELEVATIONS & SECTION A-A	Office Tel: 01243 933732
Project PROPOSED EXTENSION AT 34 GRASSMERE WAY, WATERLOOVILLE, HAMPSHIRE, PO7 8RT	Date JUNE 2020	Email: admin@jb-architecturedesign.com
	Drawn SR	Web: www.jb-architecturedesign.com
	Scale 1:100 @ A3	Checked -
	Job Number PL350.19	Revision A
	Drawing Number -04	