


Front elevation
now build



Approved East Elevation
1 : 100

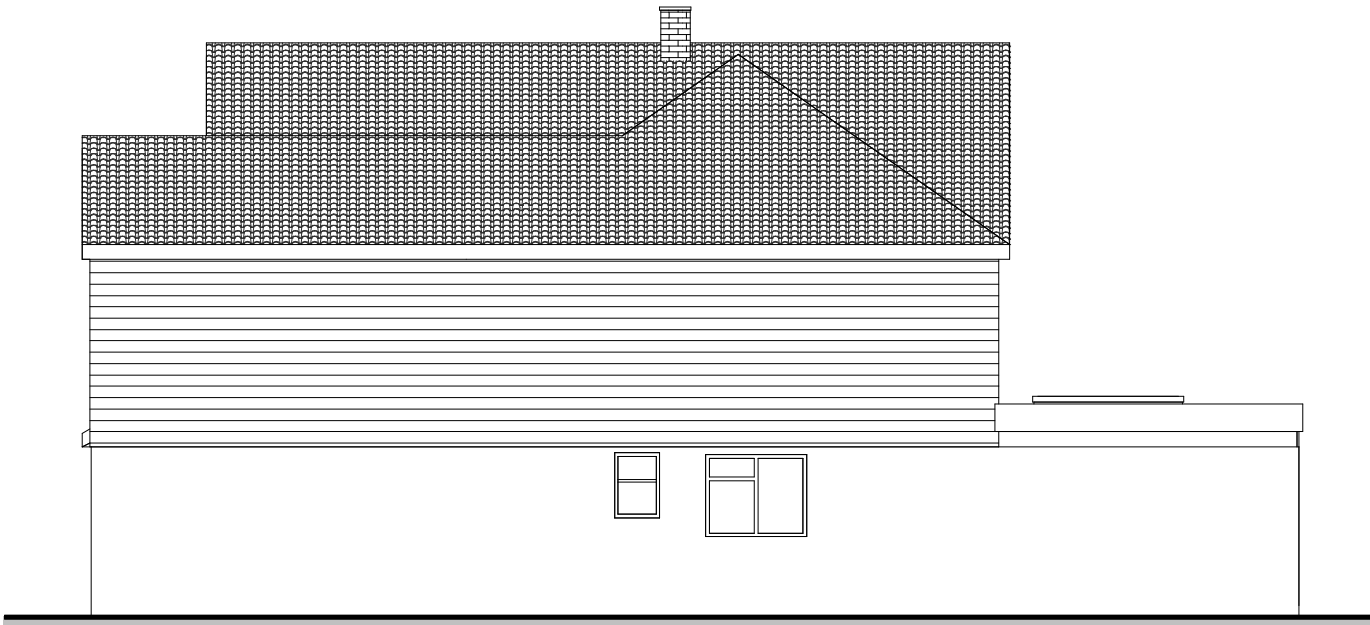


Approved South Elevation
1 : 100



Rear Changes
yet to be built



Approved West Elevation
1 : 100

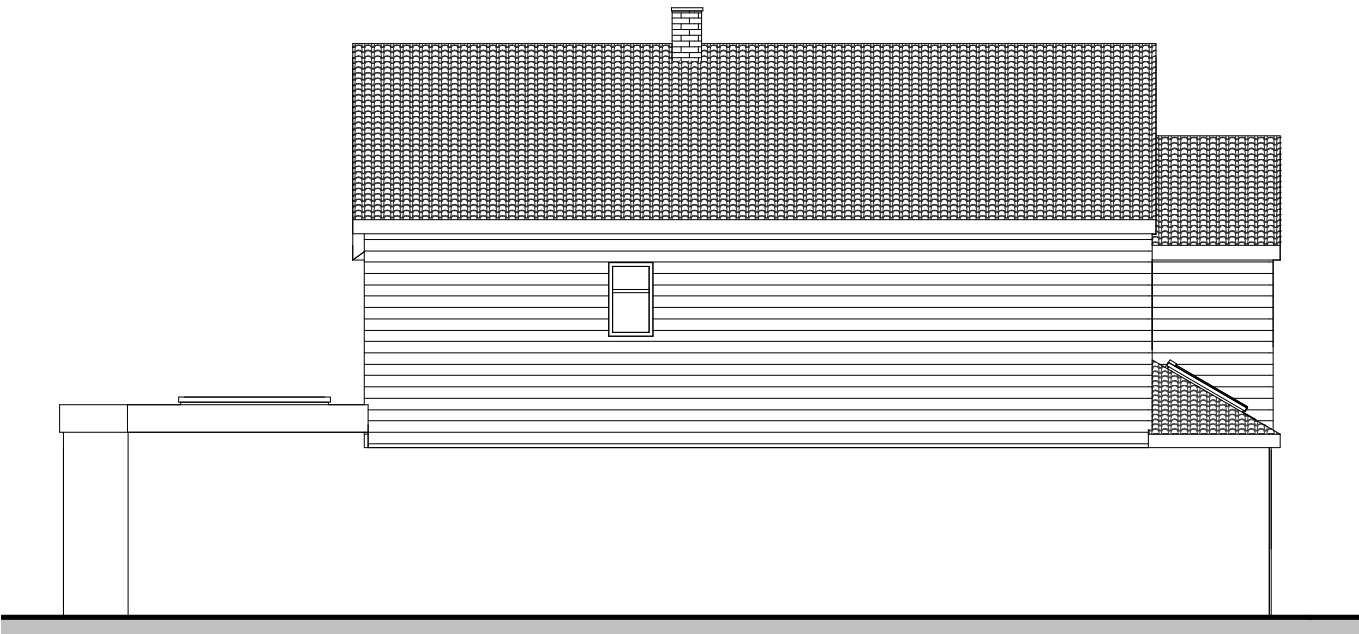

Approved North Elevation
1 : 100

  



Tel: 0800 6127 664
www.yourhomeplans.co.uk

Your Home Plans

These drawings are for approval purposes. Materials and products should not be ordered based on scaling from drawings as errors may occur along existing building lines. All measurements and supporting elements are to be checked on site. Refer to Your Home Plans if any discrepancies are found.

Mr T Casey
55 Southbrook Road
Havant
Hampshire
PO9 1RL

Approved Elevations

Project number	55SOU-20	A101
Date	24th June 2020	
Drawn by	JG	
Checked by	Checker	Scale 1 : 100