



Front (South) Elevation – No change

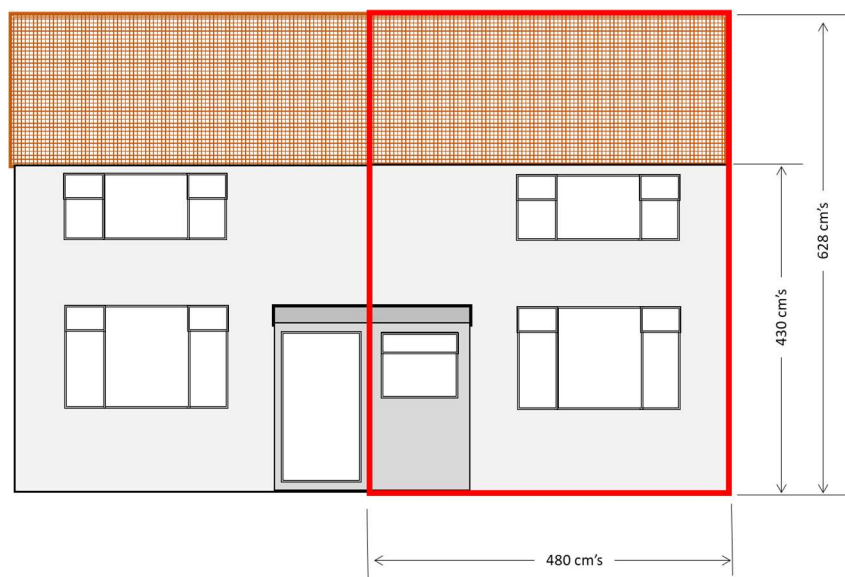


Proposed Side (East) Elevation

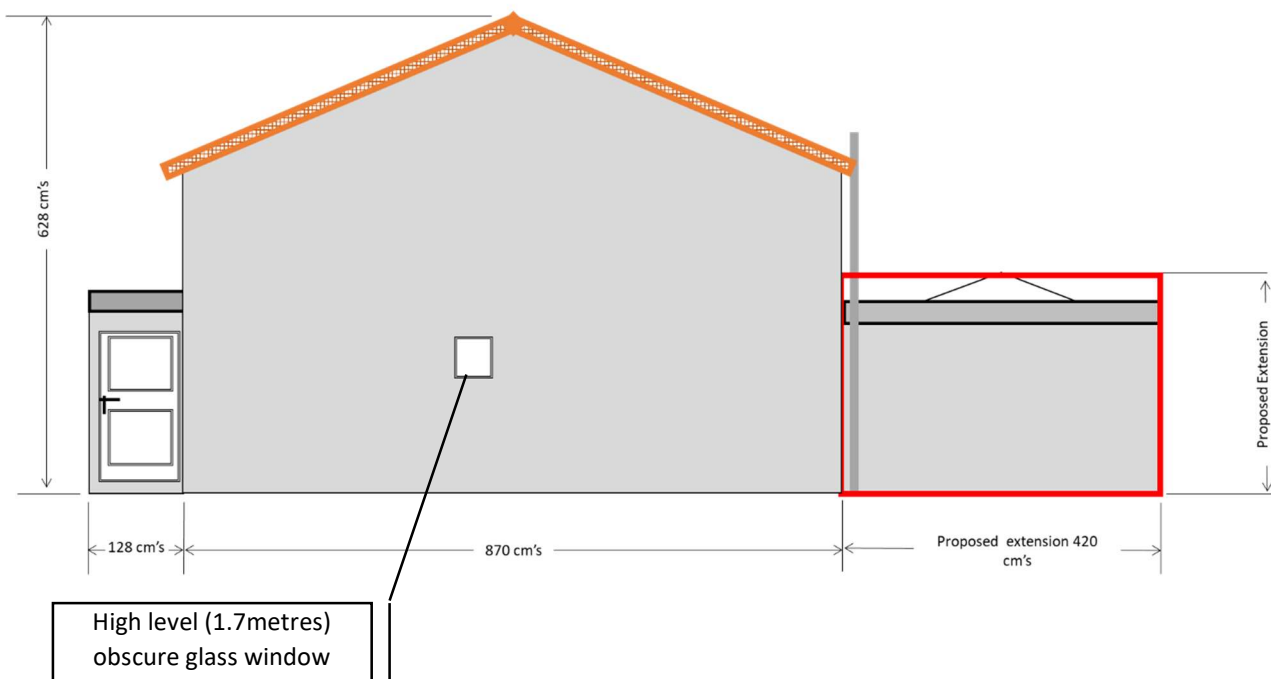


Proposed Rear (North) Elevation



Proposed Ground Floor plan

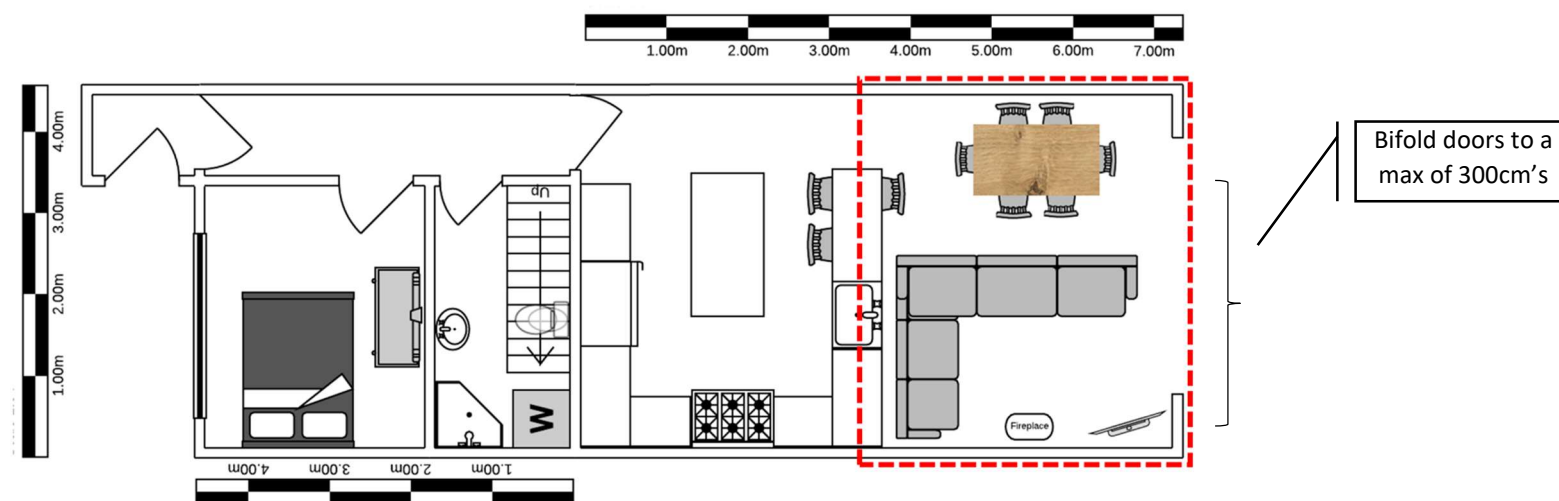


Proposed Roof view

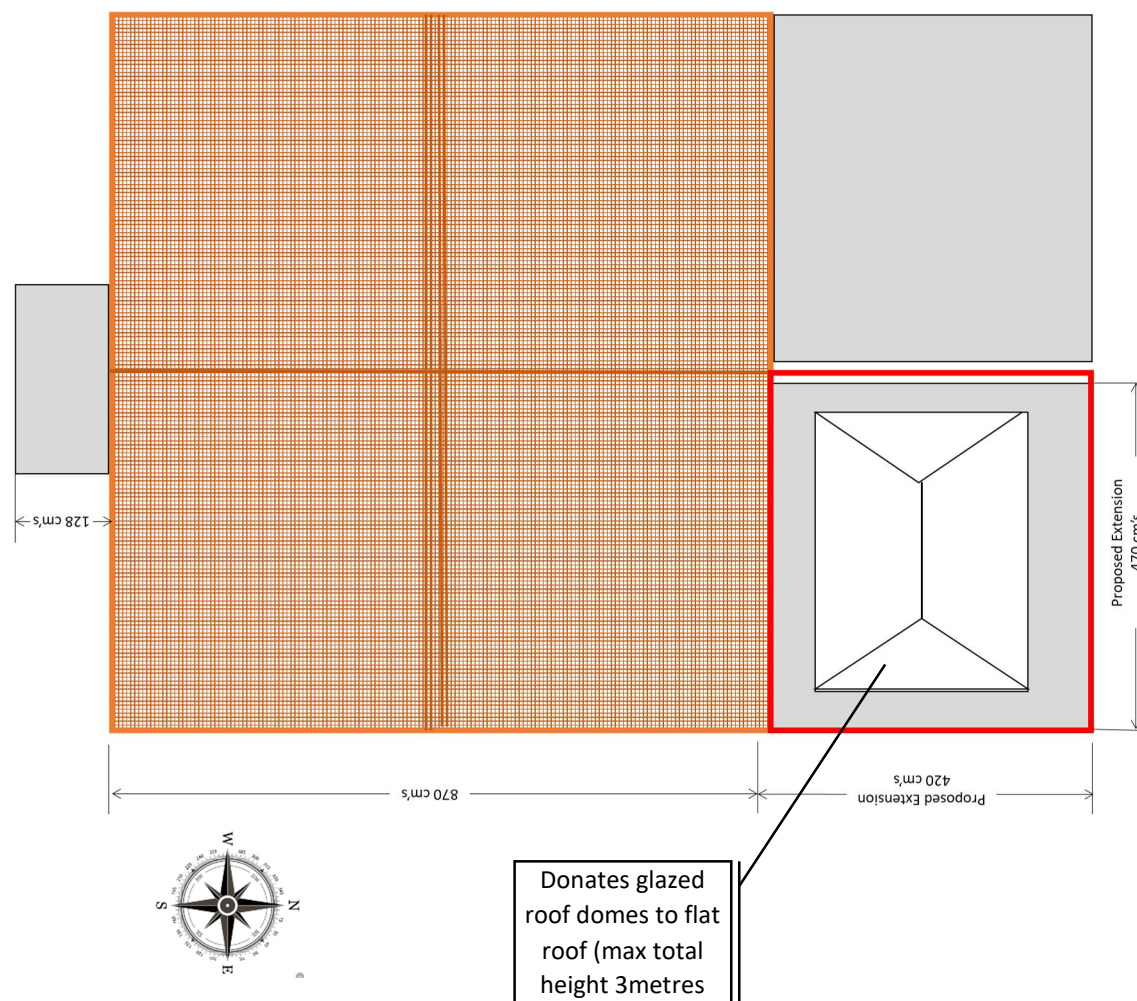

Notes:

Proposed extension shown in RED
 Flat roof with lantern – to a max eaves height of 3 metres including glass dome
 High level (1.7metre) obscure glass window on side
 Overall bifold door walk-through max 3.0 metre in width
Tree Survey This proposal has no impact on trees
Boundary Treatment: The boundaries are made up of 1.8m timber panel fences (no changes proposed)

Scale: 1:100

 

Project:
11 Cherrywood Gardens Hayling island PO11 9DE
Title: Proposed elevations
Scale: 1:100 (1cm to 1 meter)
Date: June 2020