



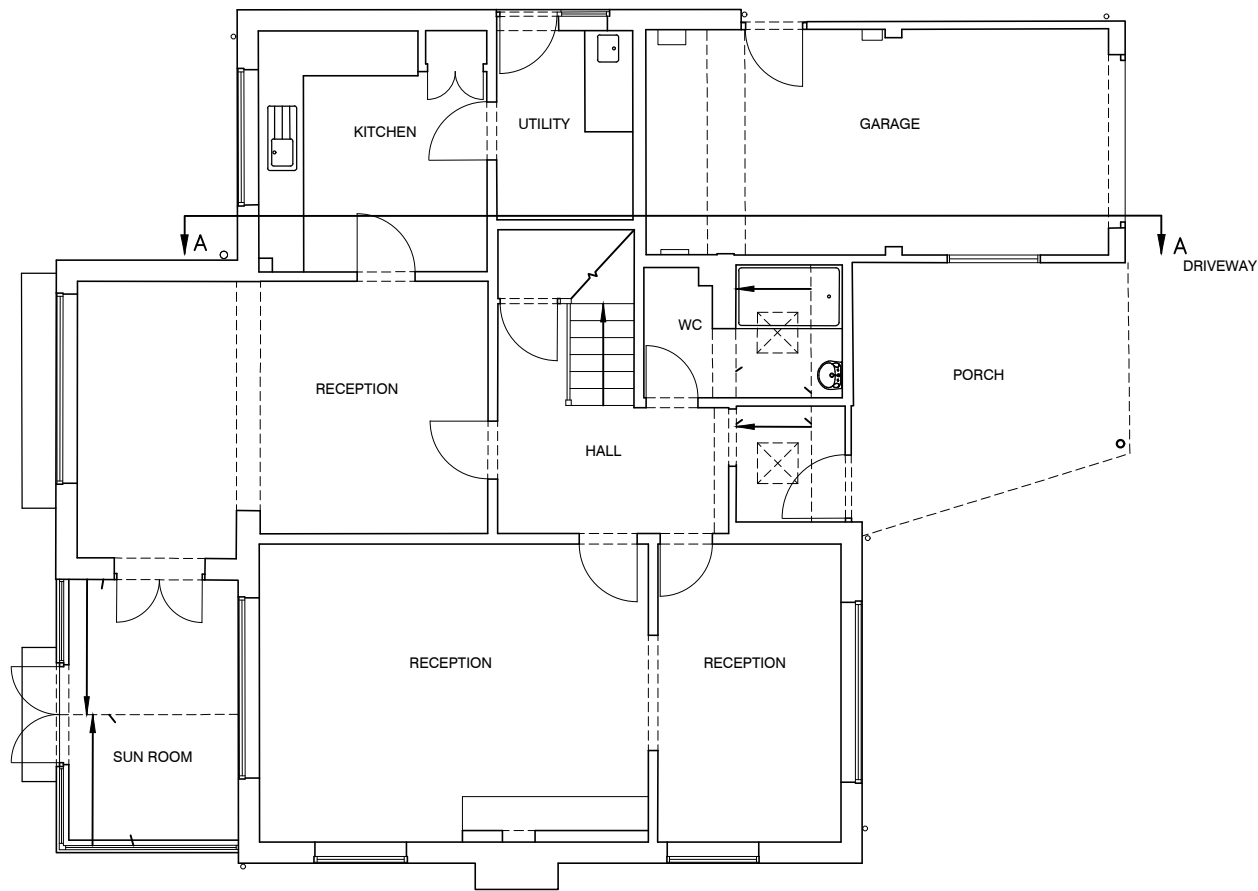

Existing Ground Floor Plan

Scale 1:100 at A3

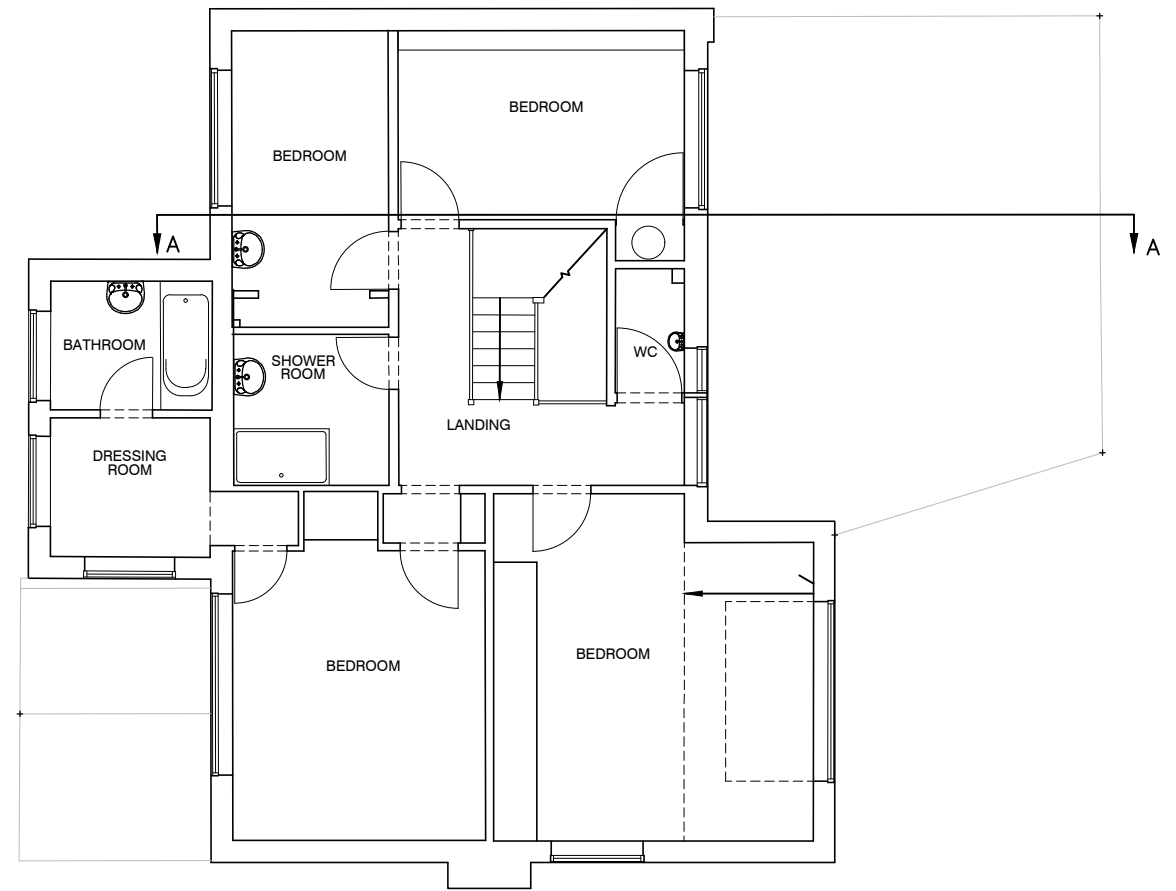


Existing First Floor Plan

Scale 1:100 at A3

REV	DESCRIPTION	DATE
-----	-------------	------

STATUS: PLANNING

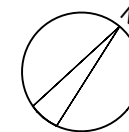

Client: Ian Baker
Project: 35 Horndean Drive, Emsworth, PO10 7PU
Title: Existing Plans
Project No: S19-045
Drawn by: AR
Scale: 1:100 @ A3

Drg No: PL001
scale (m)
1:100
0 0.5 1 1.5 2 2.5 3
Rev:

CMIS
CMI STUDIO ARCHITECTS
UNIT 231 METAL BOX FACTORY, 30 GREAT GUILDFORD STREET, LONDON, SE1 0HS
T: (020) 3567 0811 F: (01908) 227 319 W: cmistudio.co.uk
STUDIO | ARCHITECTURE | INTERIOR DESIGN
PRINCIPAL DESIGNERS | PROJECT MANAGEMENT