




NOTES:

All dimensions to be checked on site and any discrepancy notified to The Martin Ralph Group. Written dimensions are to be used in preference to scaled dimensions.

This drawing is the property of The Martin Ralph Group and must not be reproduced, in part or whole, or deviated from, without their permission.

works, the contractor reviews the drawings and specification and discusses with the practice any inconsistencies, anomalies, non-industry standard features or other concerns.

For both pricing and construction purposes Structural, Mechanical and Electrical Engineers designs, calculations and sizes etc are to take preference over the layout drawings. Any discrepancies are to be brought to the immediate attention of The Martin Ralph Group.

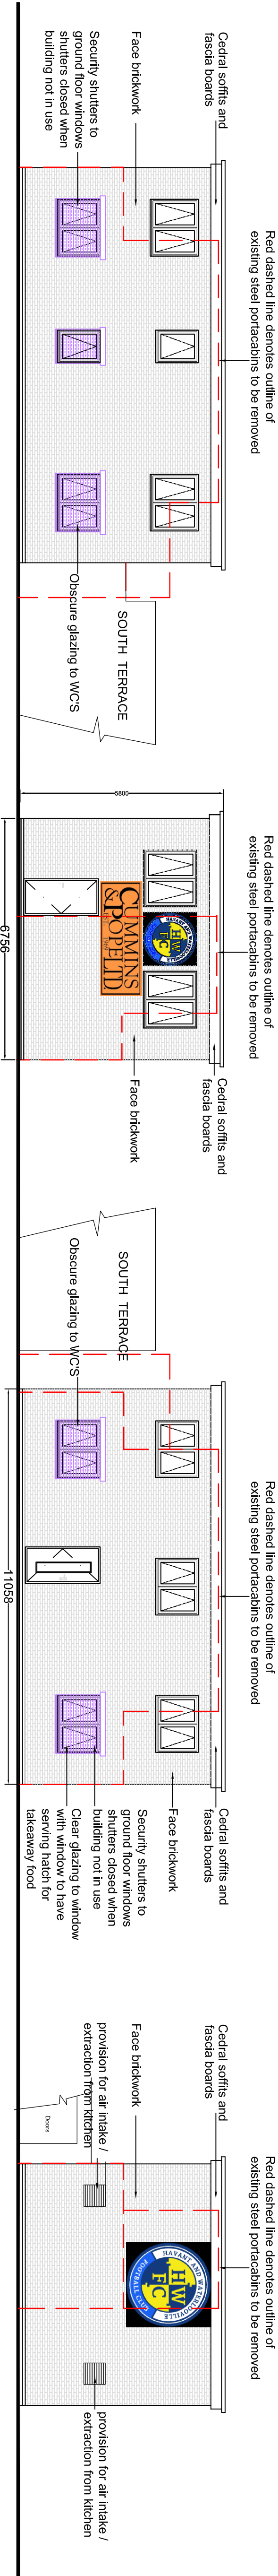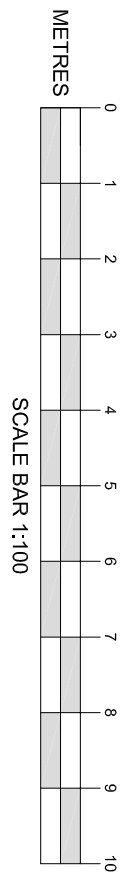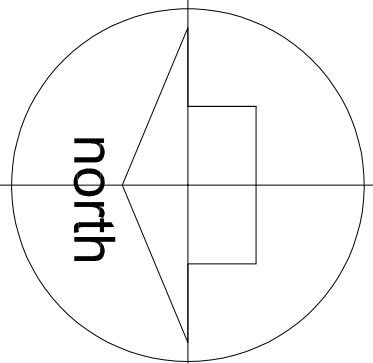


SOUTH ELEVATION
Scale 1:100 @ A1


EAST ELEVATION
Scale 1:100 @ A1

NORTH ELEVATION
Scale 1:100 @ A1



WEST ELEVATION
Scale 1:100 @ A1

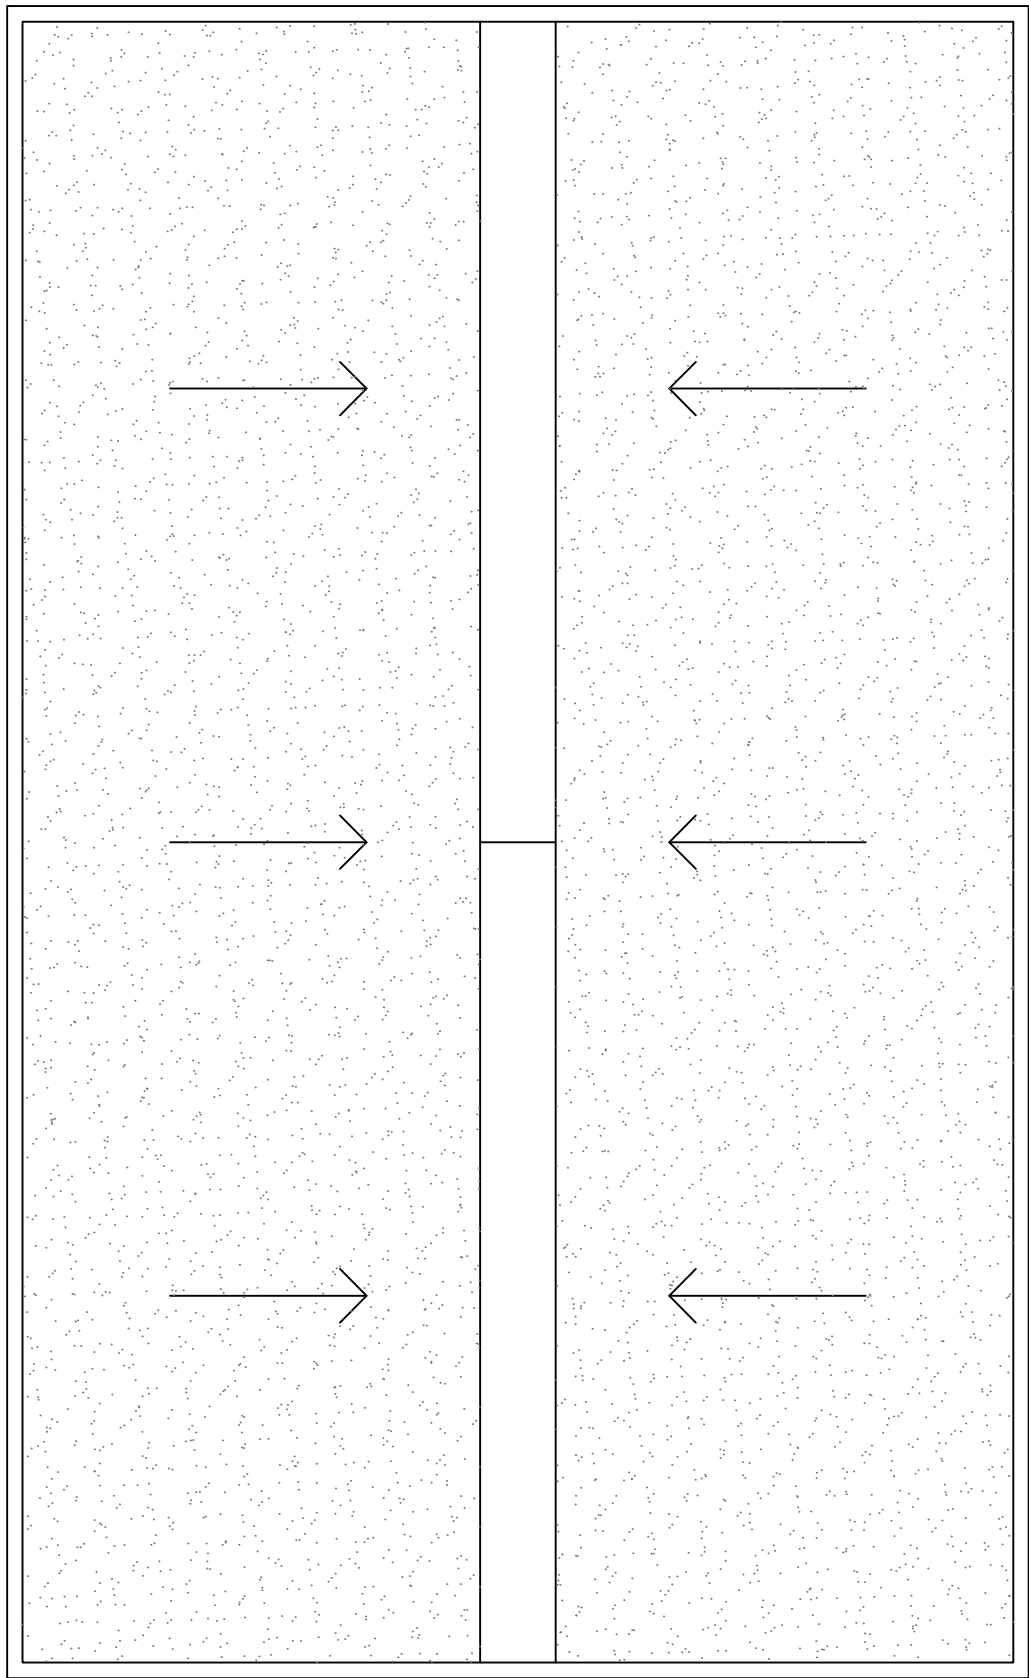


ROOF PLAN
Scale 1:50 @ A1

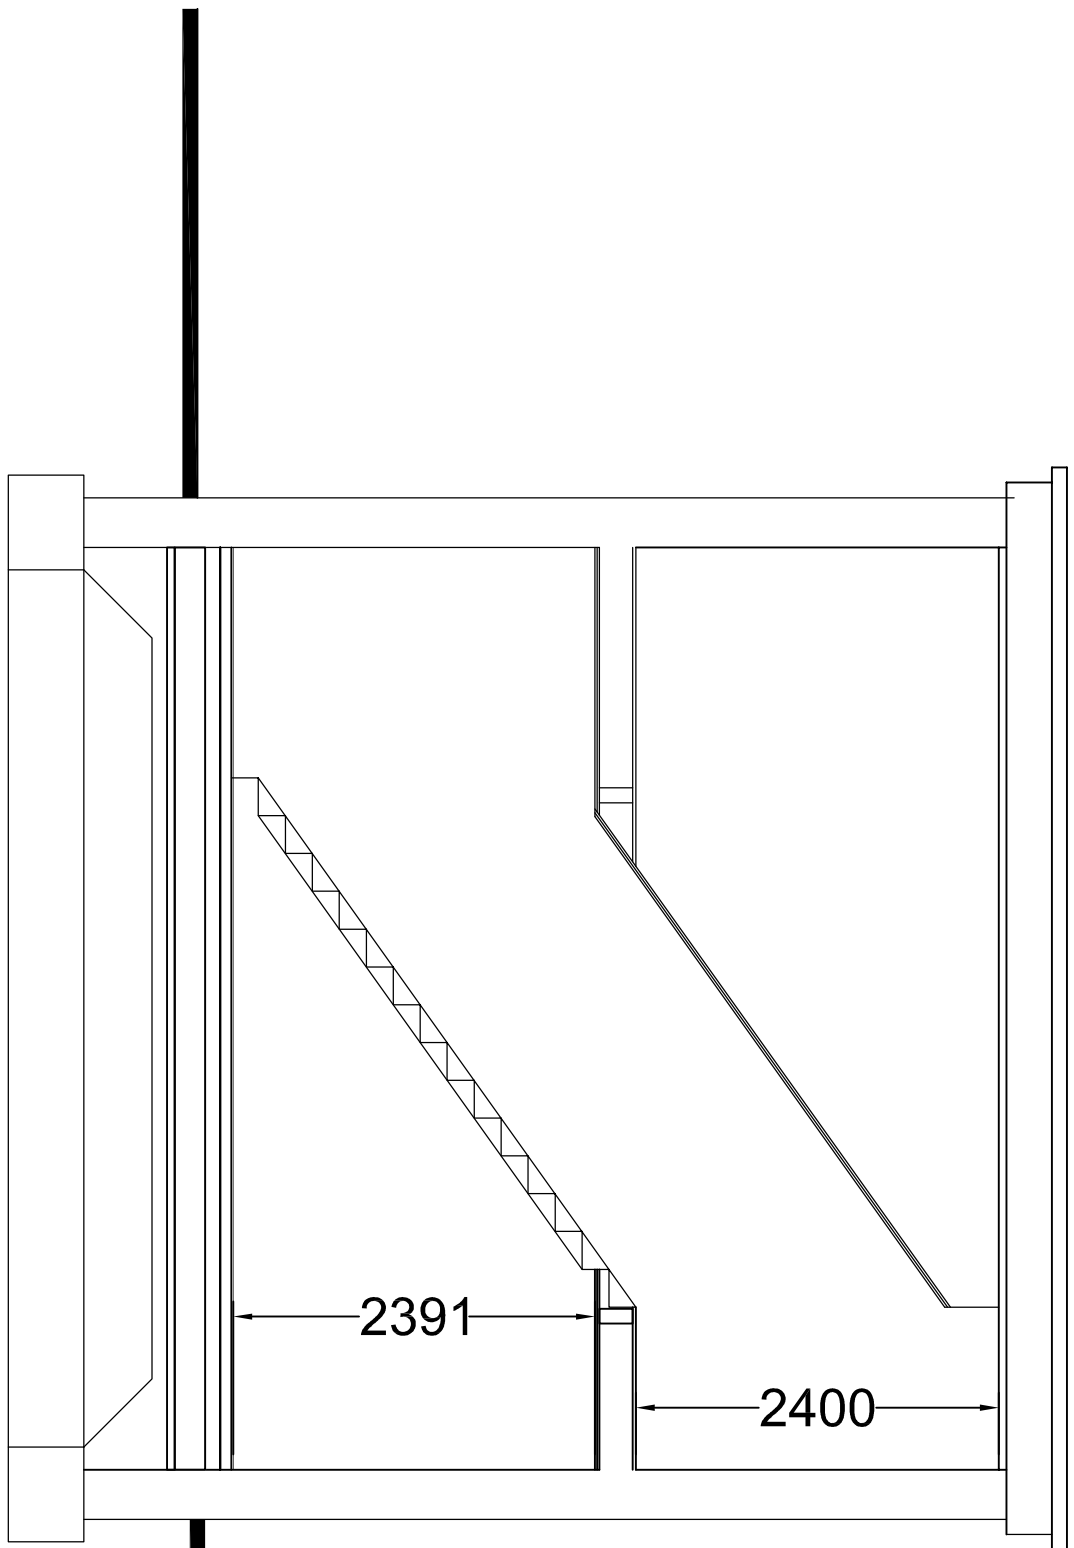

SECTION A A
Scale 1:50 @ A1

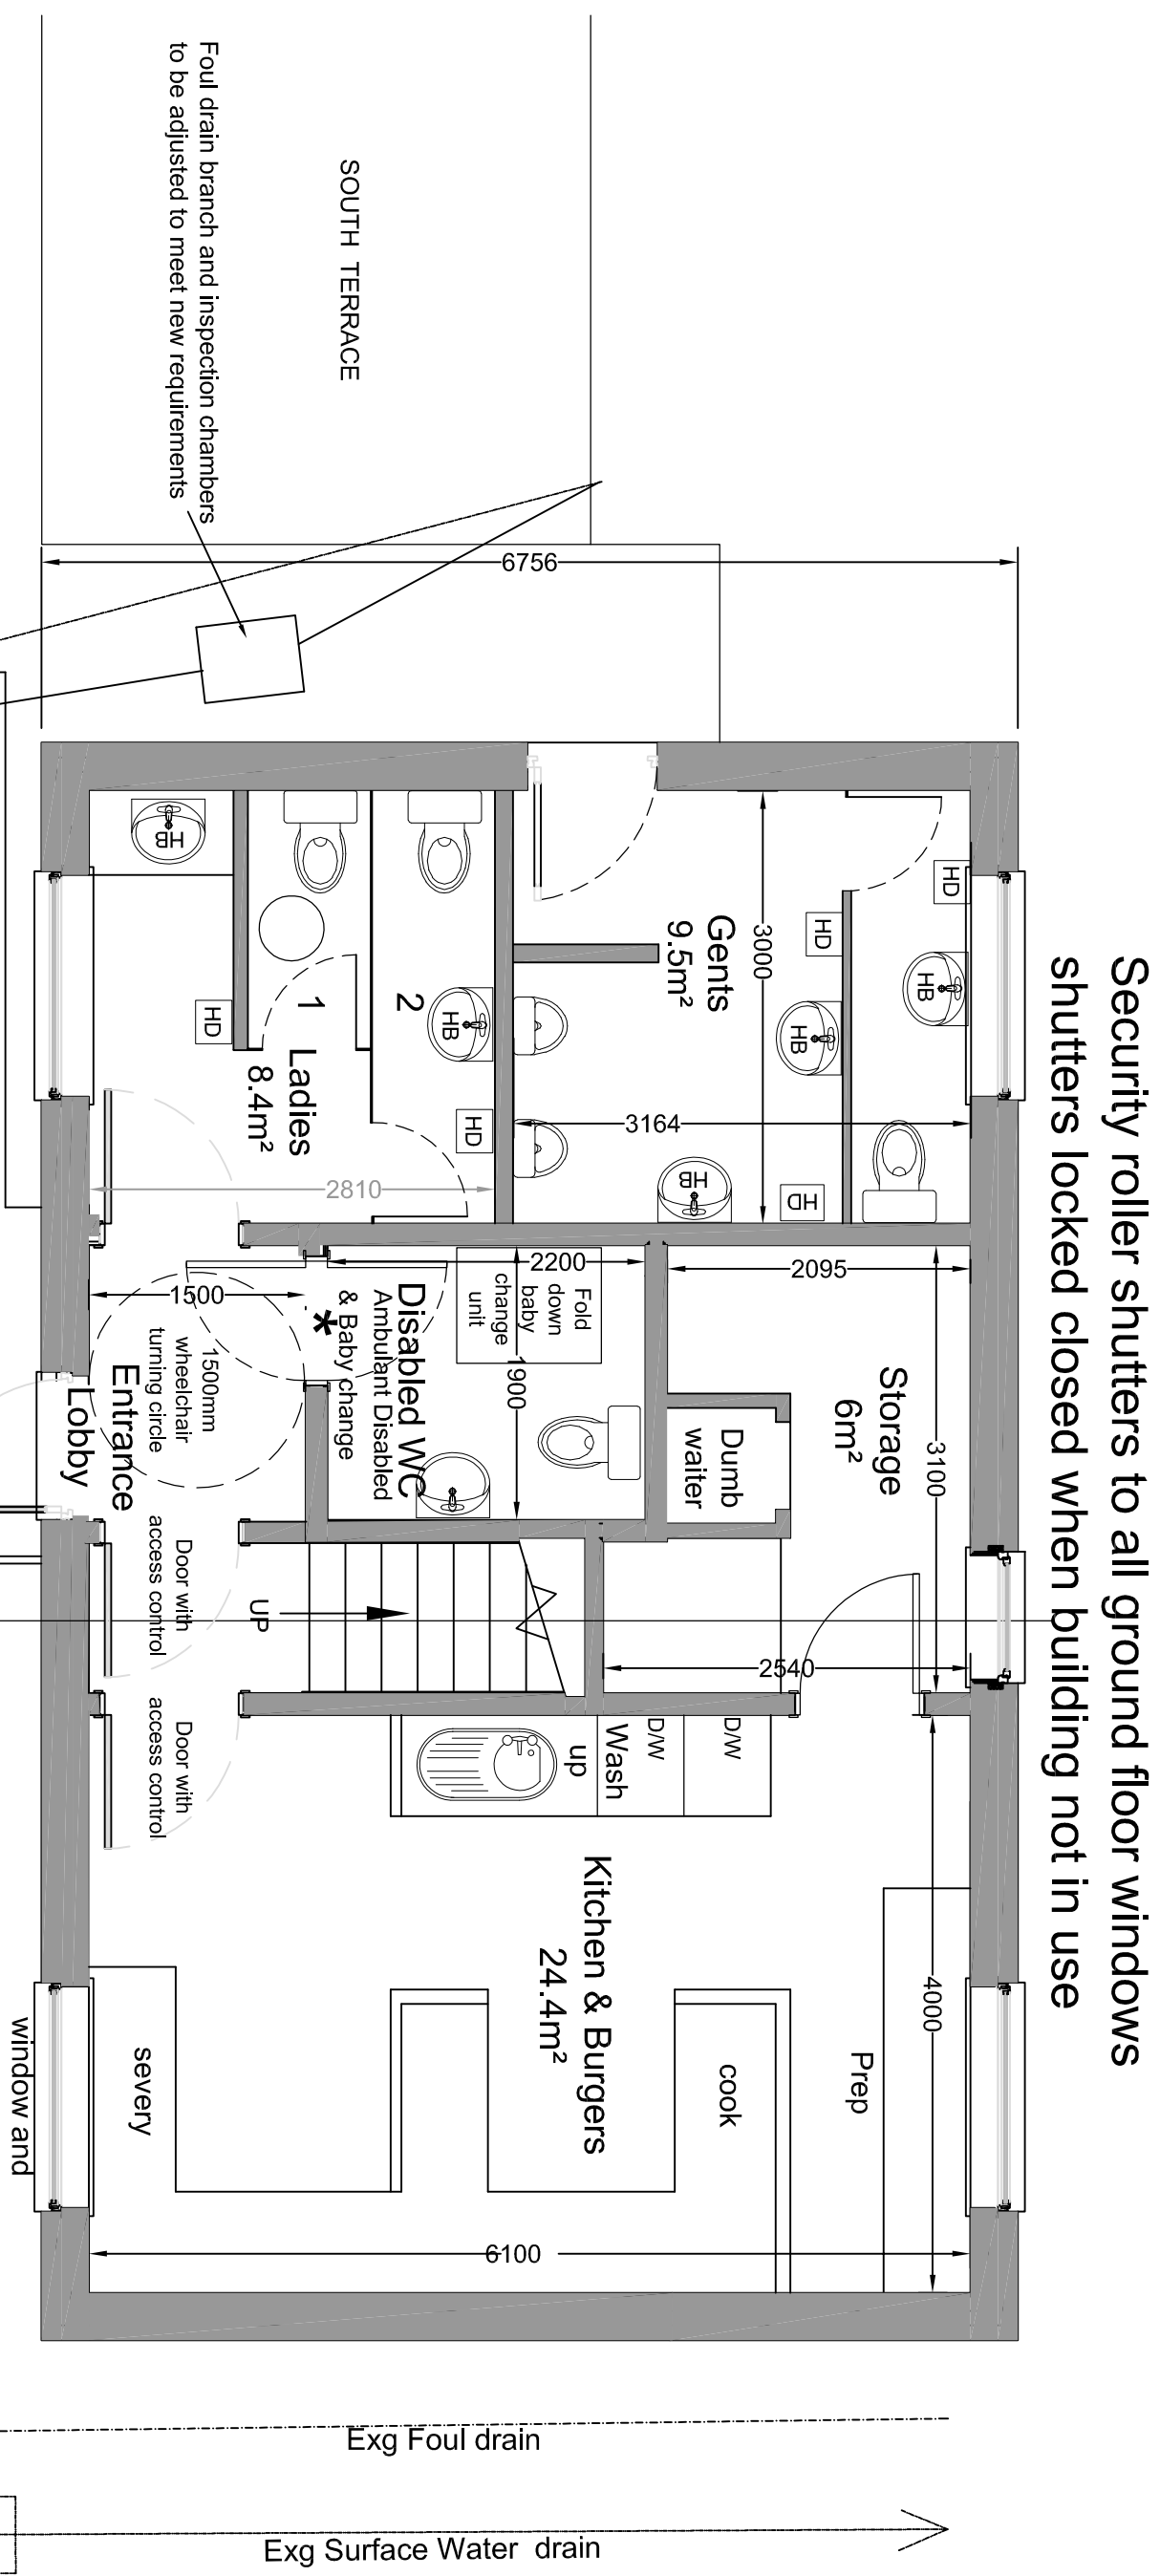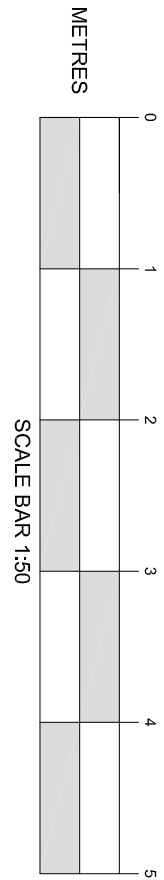

Security roller shutters to all ground floor windows
shutters locked closed when building not in use

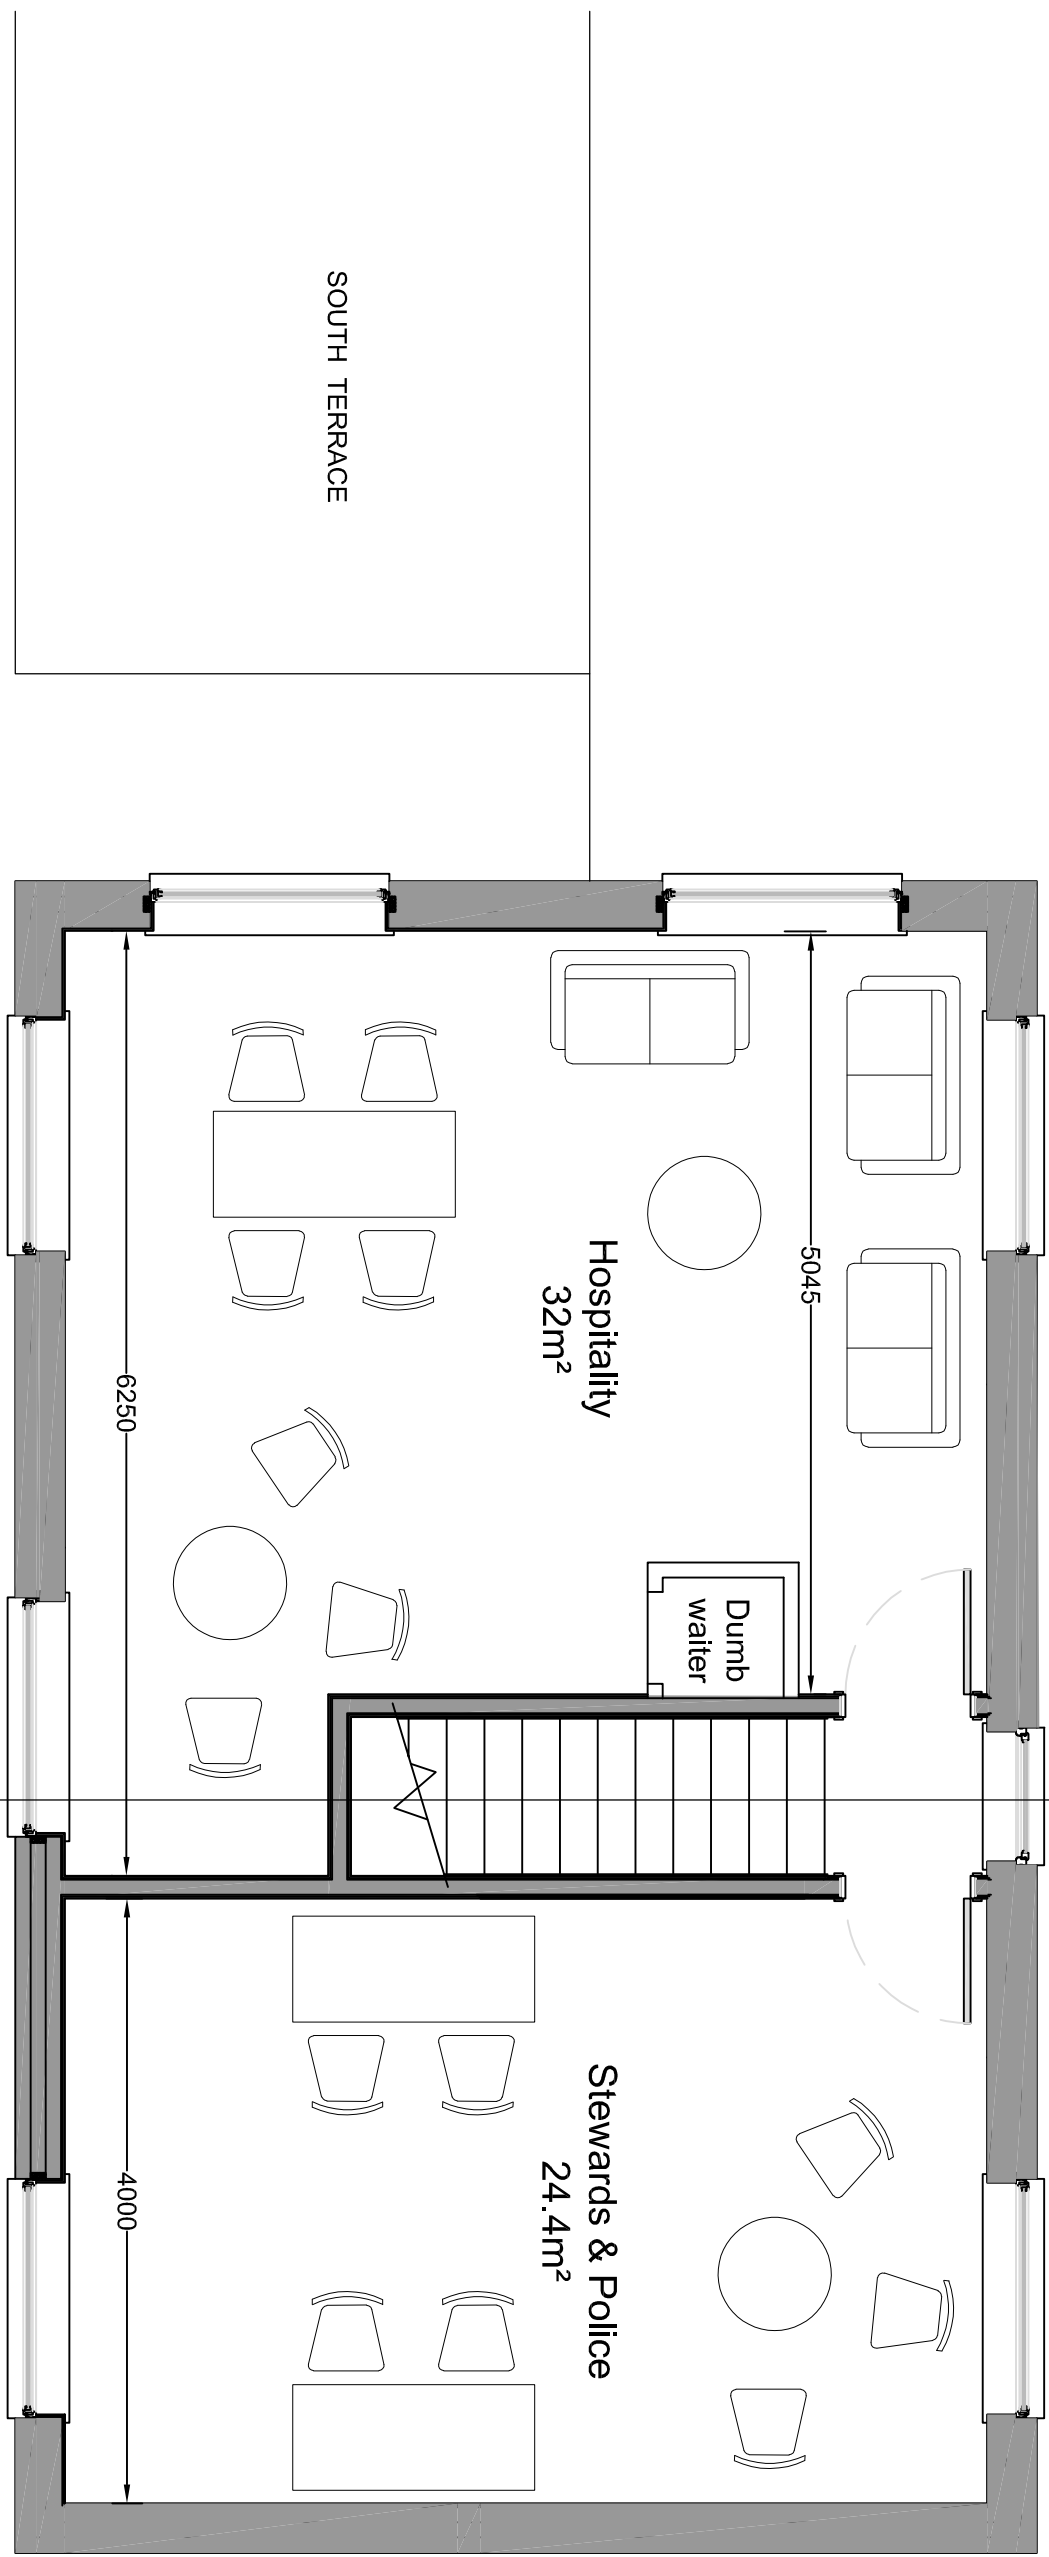

GROUND FLOOR PLAN
Scale 1: @ A1

FIRST FLOOR PLAN
Scale 1:50 @A1

PLANNING		DATE
AMENDMENTS		
P2	Layout plan amended to comments received	11.09.2020
P1	First issued	30.06.2020
CLIENT		
HAYANT & WATERLOOVILLE FOOTBALL CLUB		
WESTLEIGH PARK		
MARTIN ROAD		
WEST LEIGH		
HAYANT		
PO9 5TH		
PROJECT		
PROPOSED REPLACEMENT OF PORTACABINS WITH NEW HOSPITALITY SUITE		
DRAWING TITLE		
PROPOSED FLOOR PLANS AND ELEVATIONS		
DATE	30.06.2020	
SCALE	1:100 & 1:50 @ A1	
DRAWING No.	18.127/103	REVISION
		P2