

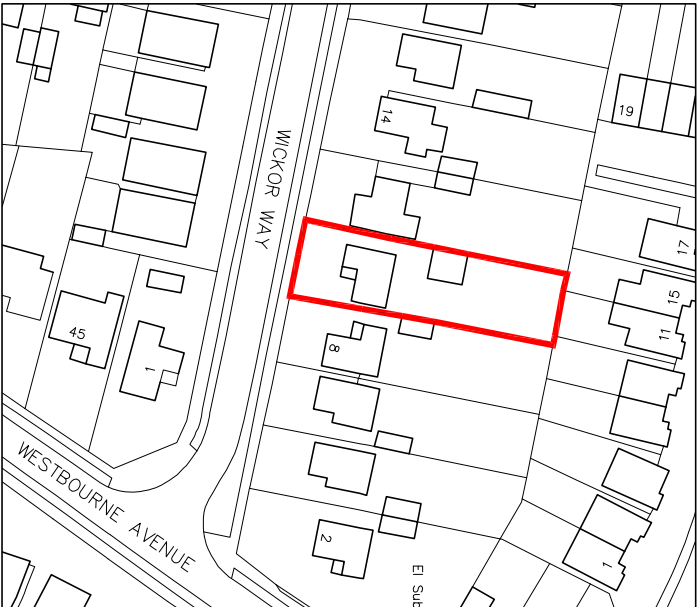
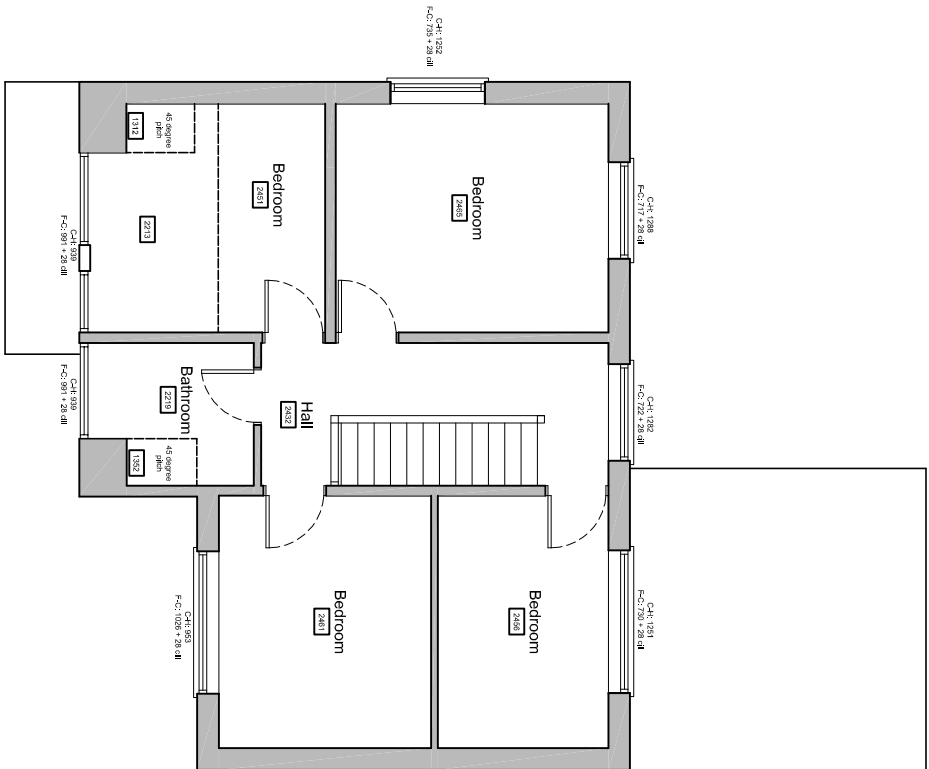
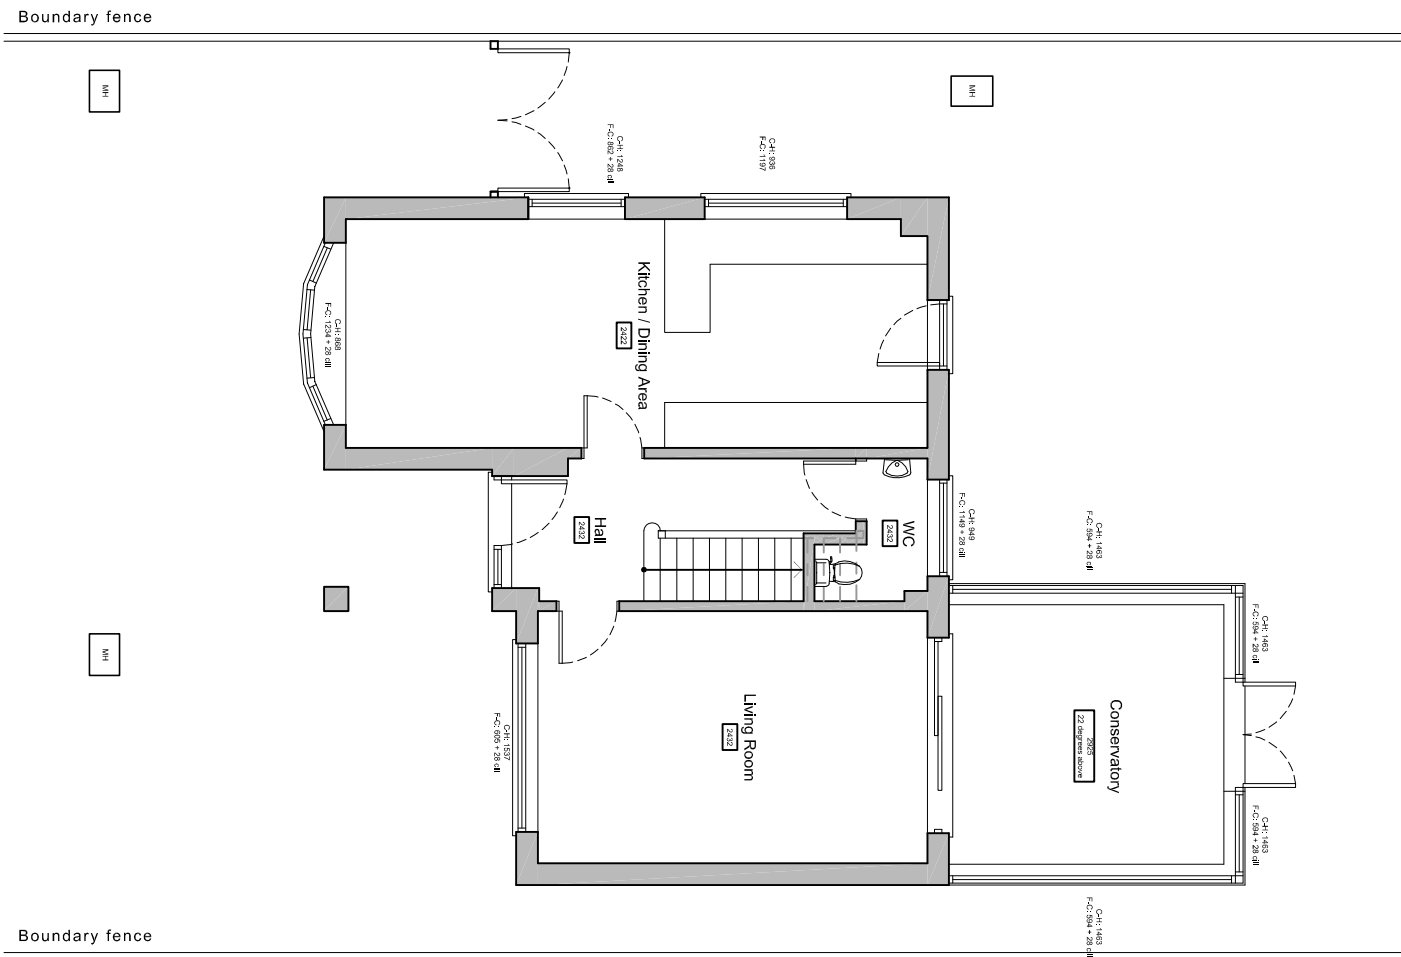


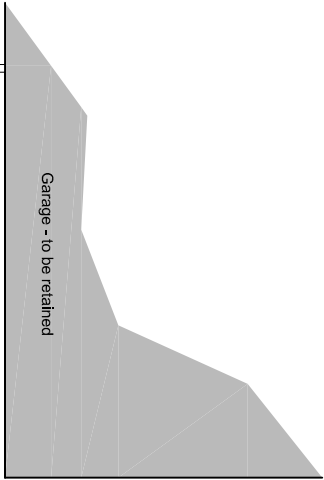

Ordnance Survey, (c) Crown Copyright 2020.
All rights reserved. Licence number 100022432

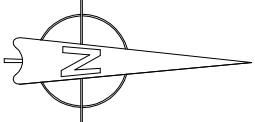

Ground floor plan

Proposed floor plans scale 1:100



First floor plan

For	MR & MRS PASCOE			Title	EXISTING FLOOR PLANS & LOCATION PLAN			Office Tel:	01243 933732	
Project	PROPOSED TWO STOREY REAR EXTENSION AT 10 WICOR WAY, EMSWORTH, PO10 7RE			Date	Drawn	Scale	Checked	Email:	admin@jb-architecturedesign.com	
				JUNE 2020	JB	As shown @ A3	.		www.jb-architecturedesign.com	
				Job Number	FL01/20	-01	Revision			

