


LINEAR SCALE 1:200

A3 @ 1:200

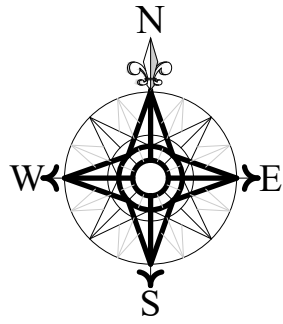


Indicative

472125E

100800N

472125E

SITE LAYOUT 1:200

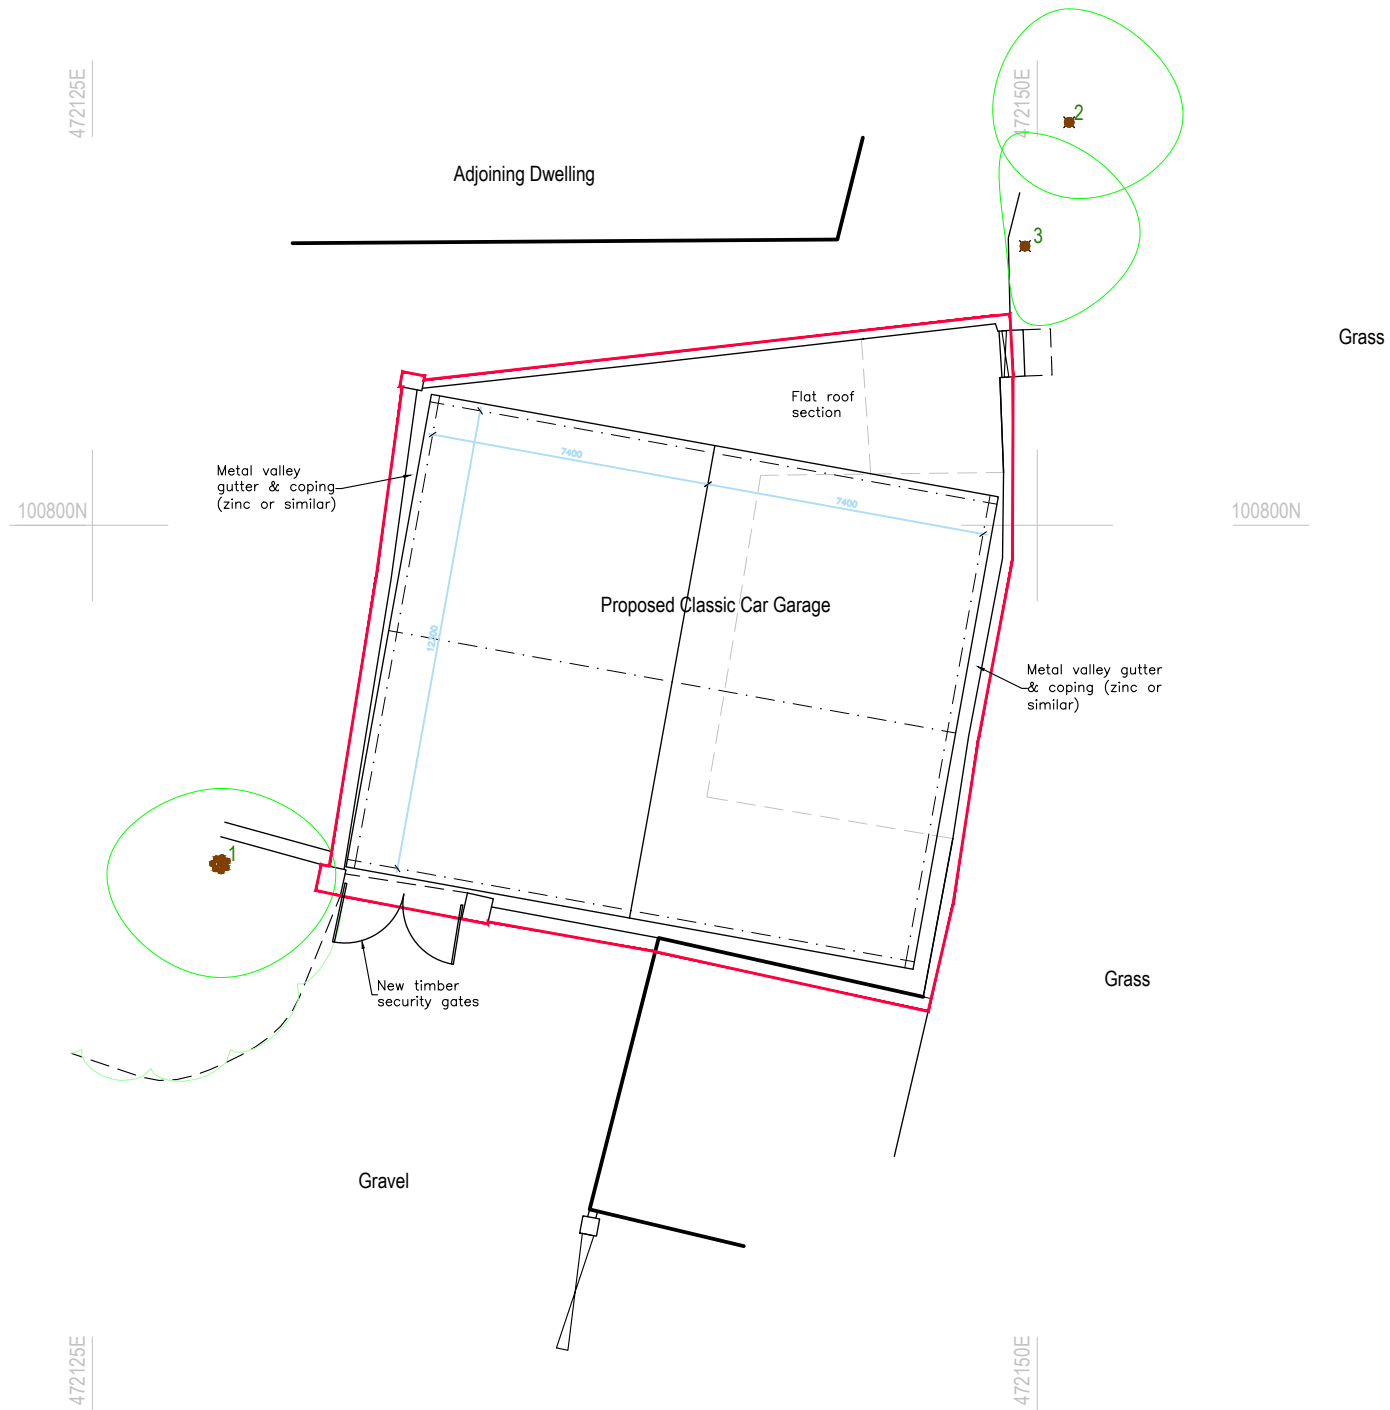

LEGEND

- Existing trees
- Existing hedges/planting
- Proposed planting (subject to detailed landscape design)

B	15.07.20	Portal design
A	19.08.19	Planning issue
rev:	date:	note:

architects & urban designers

Tel: 0845 365 1475
Email: mail@adp-ltd.co.uk
www.adparchitectsltd.co.uk
Richmond Court, 94 Botley Road, Park Gate, Southampton, SO31 1BA

project name/address:
**Proposed Classic Car Garage
Manor House
Manor Road
Hayling Island**

client:
Mrs J Gladdis
drawing title:
Site Layout & Roof Plan

job number:	drawing number:	revision:
1864	10	
drawing scale/size:	date:	drawn:
1:200 (A3)	Jul 20	