

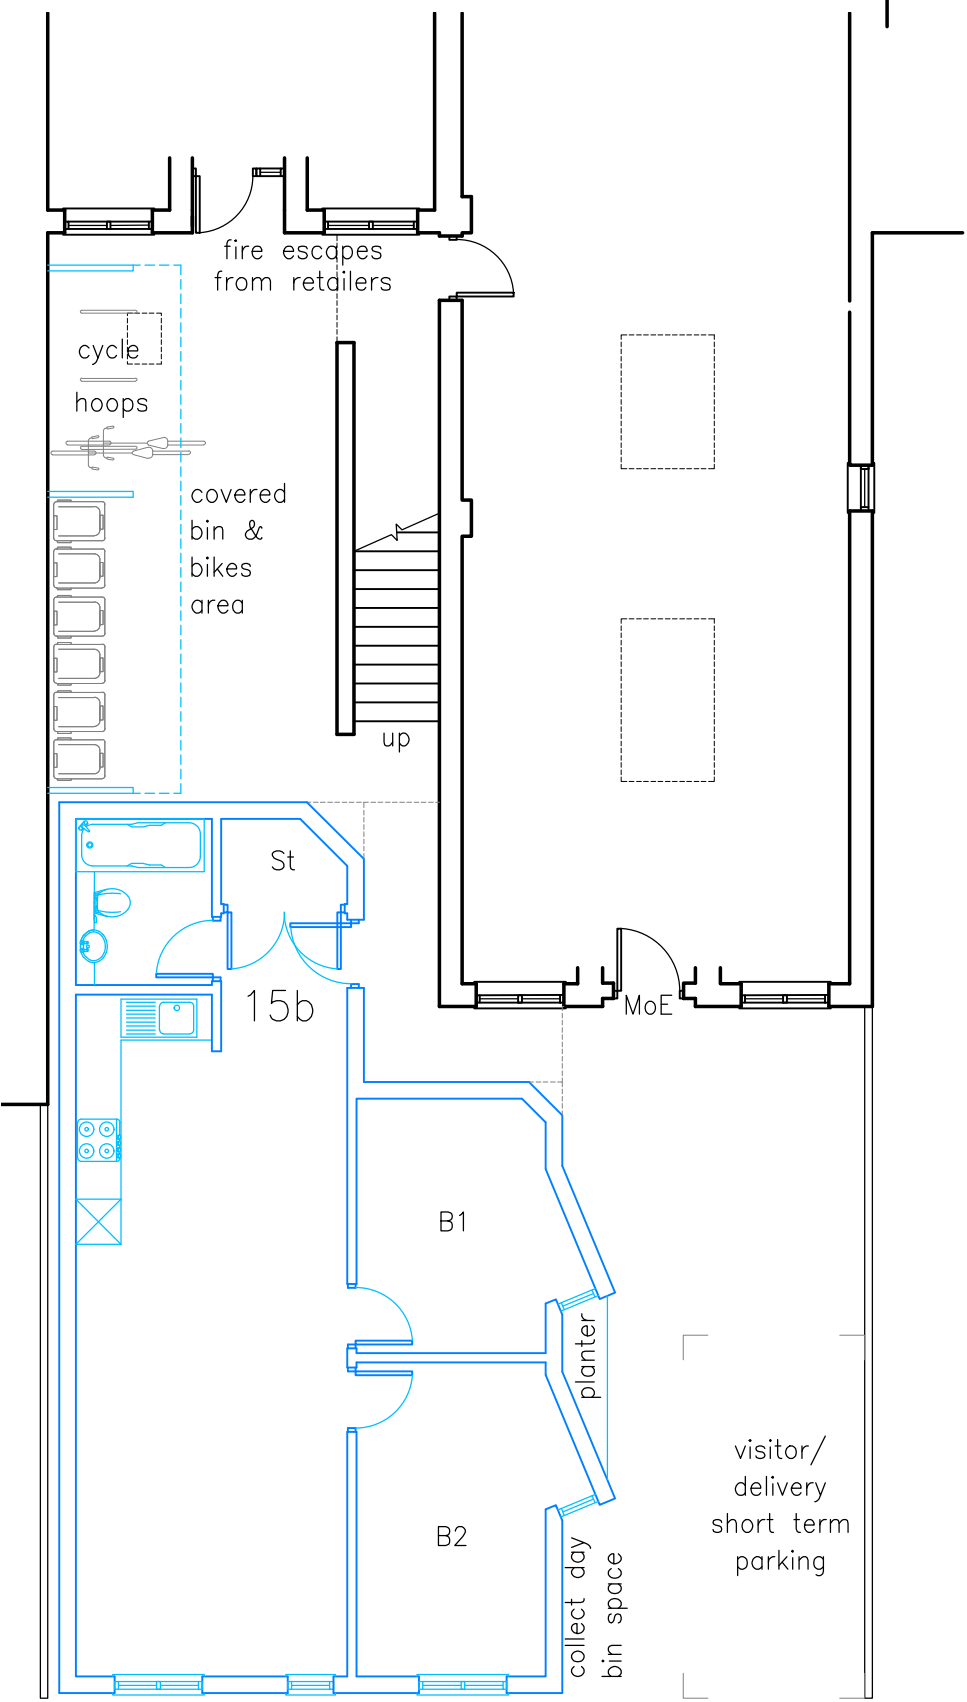


PROPOSED GROUND FLOOR 1:100

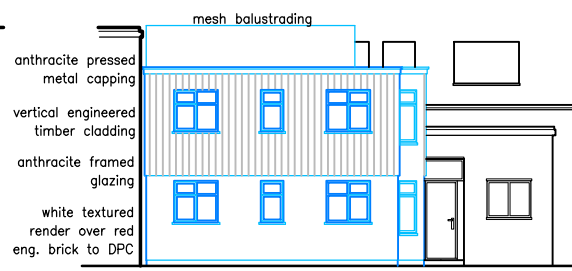


TIDWORTH ROAD


REAR ELEVATION 1:200

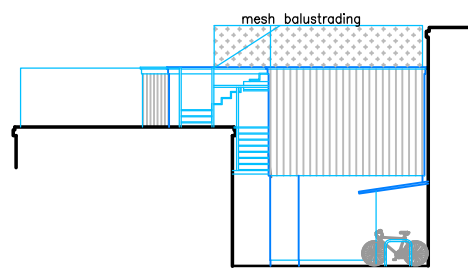


FRONT ELEVATION 1:200

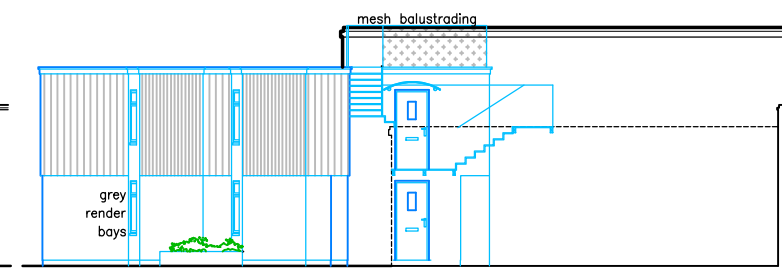

SIDE ELEVATION 1:200 (EAST)

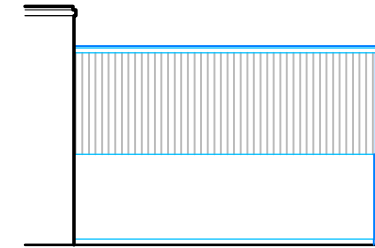


SIDE ELEVATION 1:200 (WEST)

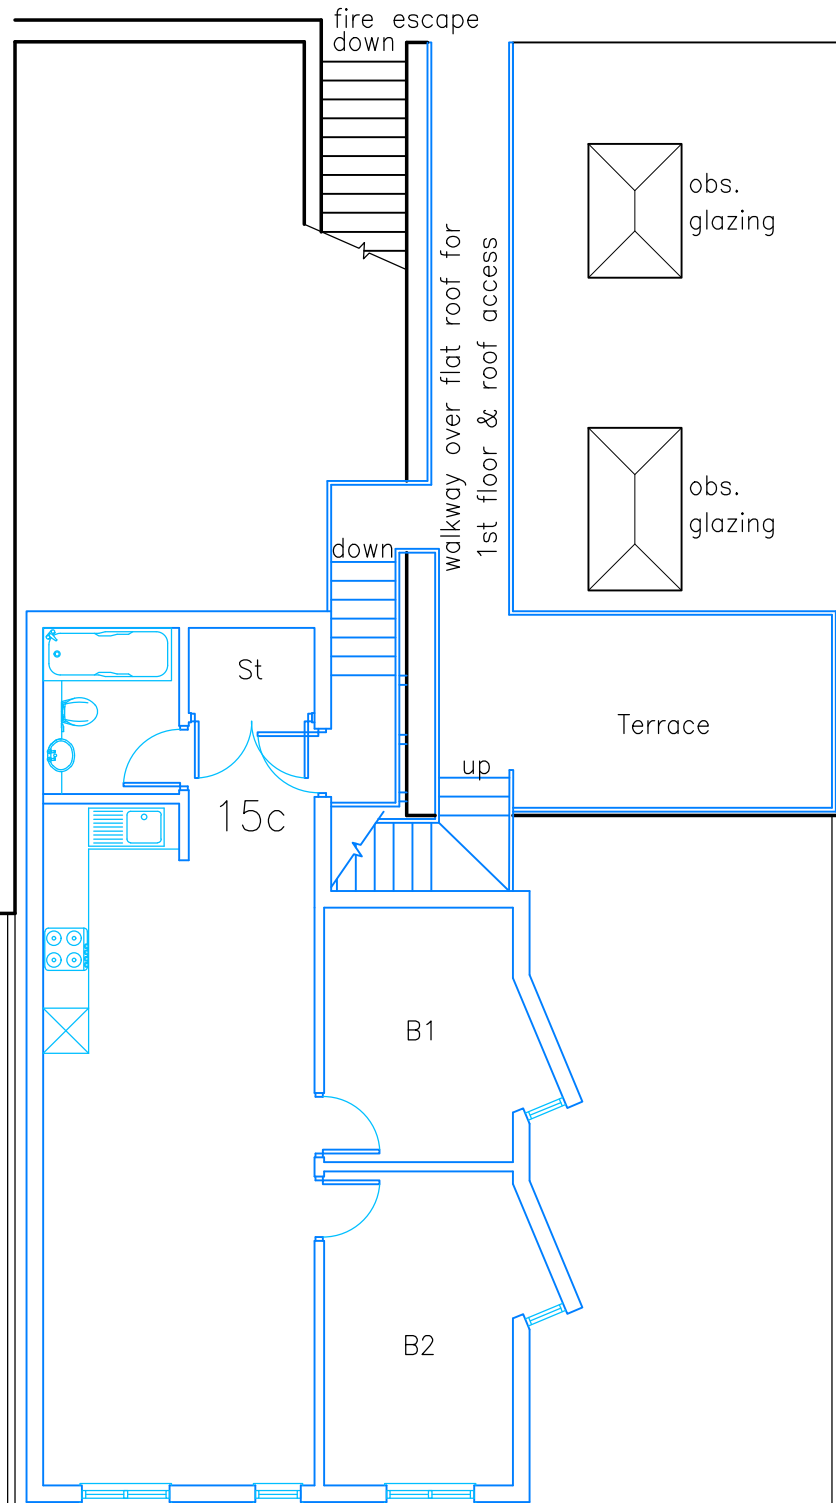

PROPOSED FIRST FLOOR 1:100

TIDWORTH ROAD

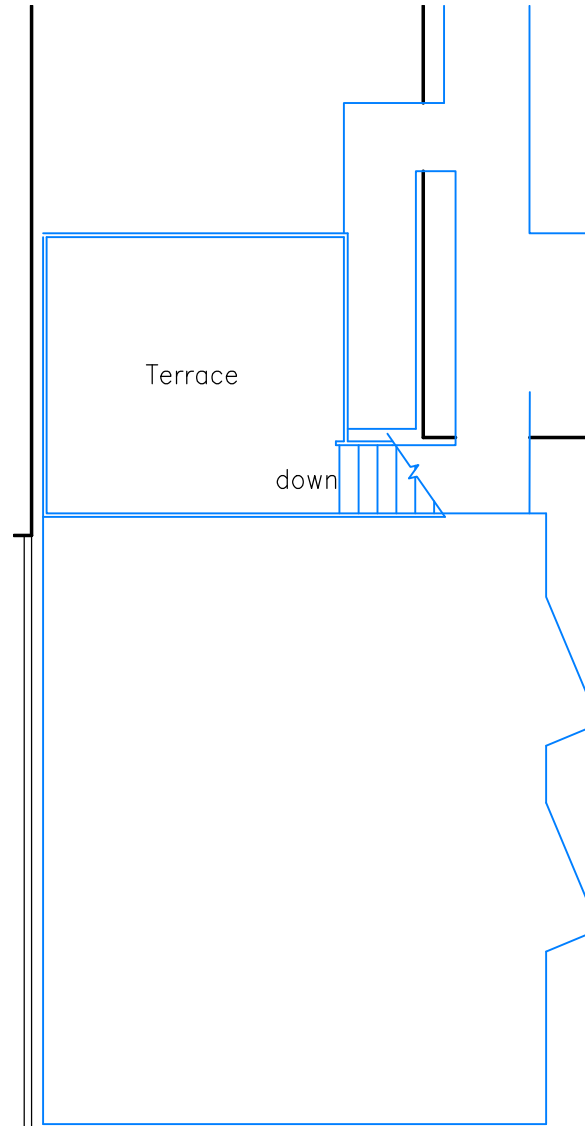

TIDWORTH ROAD

Rev	Revision	By	Date

K NIGHT
A RCHITECTURAL
D ESIGN

K.A.D. Ltd.
Unit 7
First Floor
Quarterdeck Offices
Port Solent
PO6 4TP
T: 01489 660194
E: admin@k-a-d.co.uk
W: www.k-a-d.co.uk

Client
MALIK PROPERTIES

Project
**13-15 PARK PARADE (REAR)
LEIGH PARK
HAVANT PO9 5AA**

Drawing
PROPOSED PLANS & ELEVATIONS

Scale 1:100@A3	Date APRIL 2020
--------------------------	---------------------------

Project no.	Sequential	Bldg/Floor	Detail	Rev
KAD	02	A	PP	A