






Balcony P-N
3-storey height

Balcony M-L
3-storey height

Balcony K-J
3-storey height

Balcony H-G
2-storey height

Existing South 'Rear' Elevation
Scale 1:50 @ A1

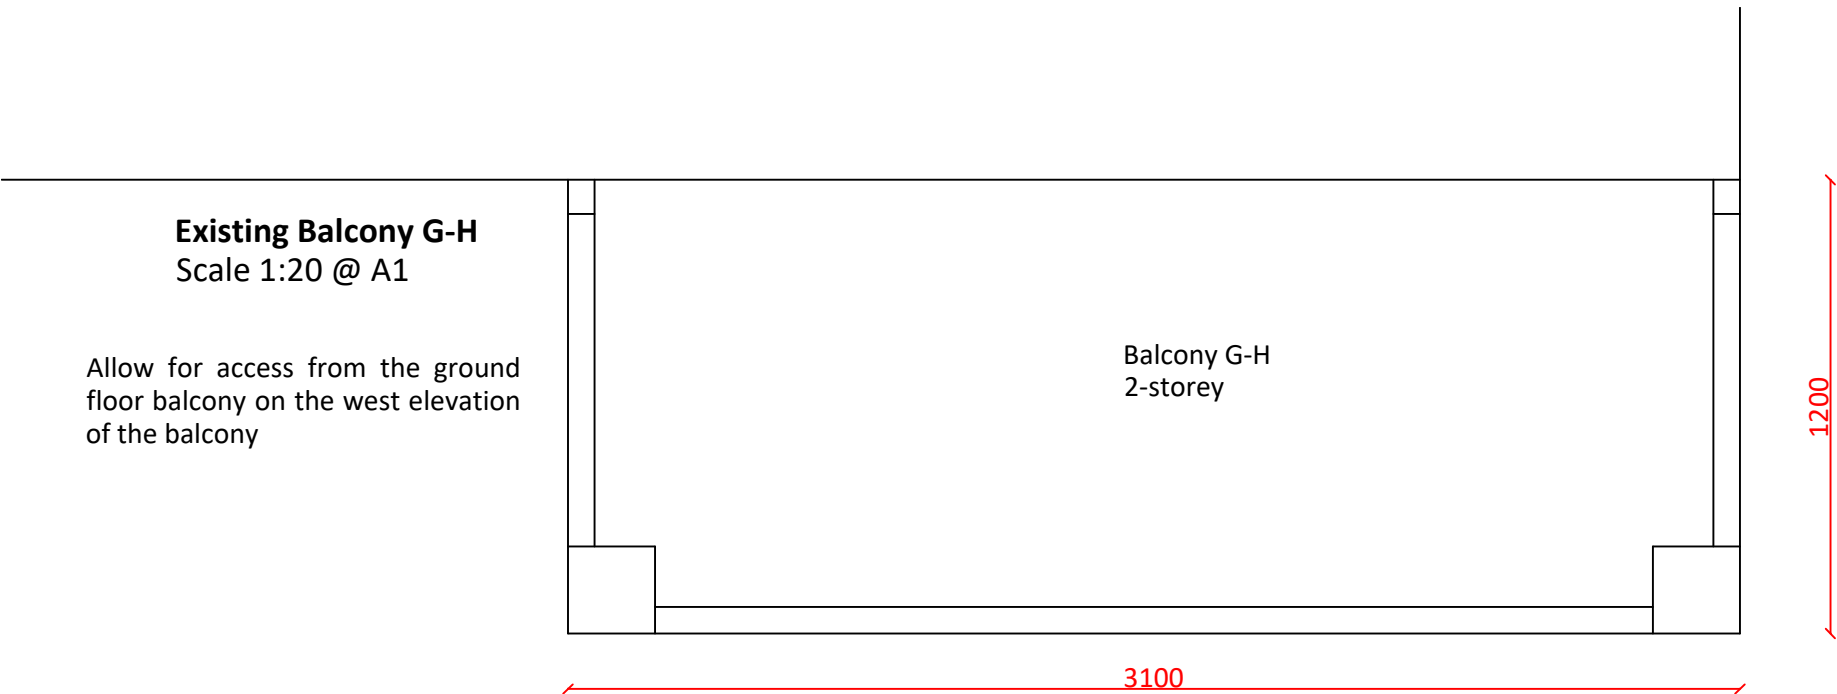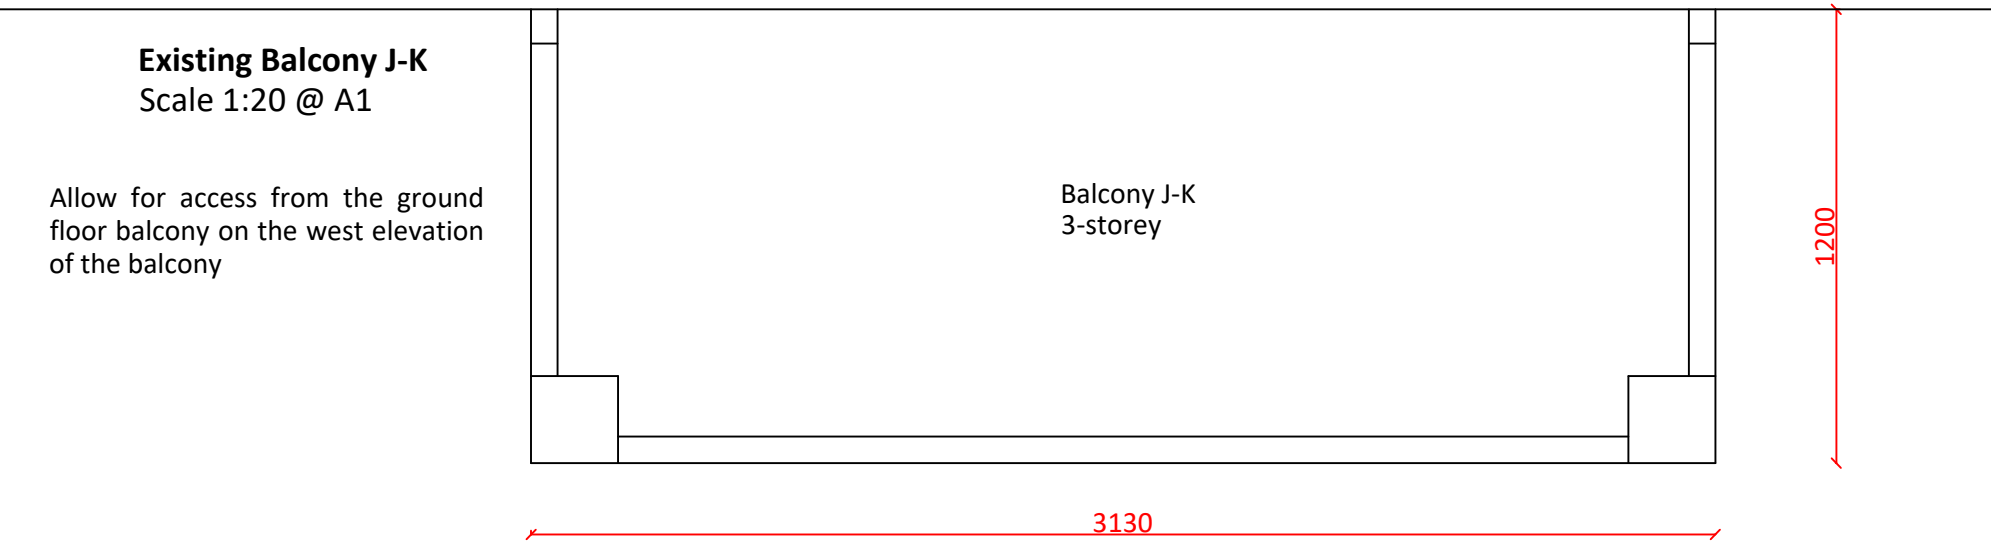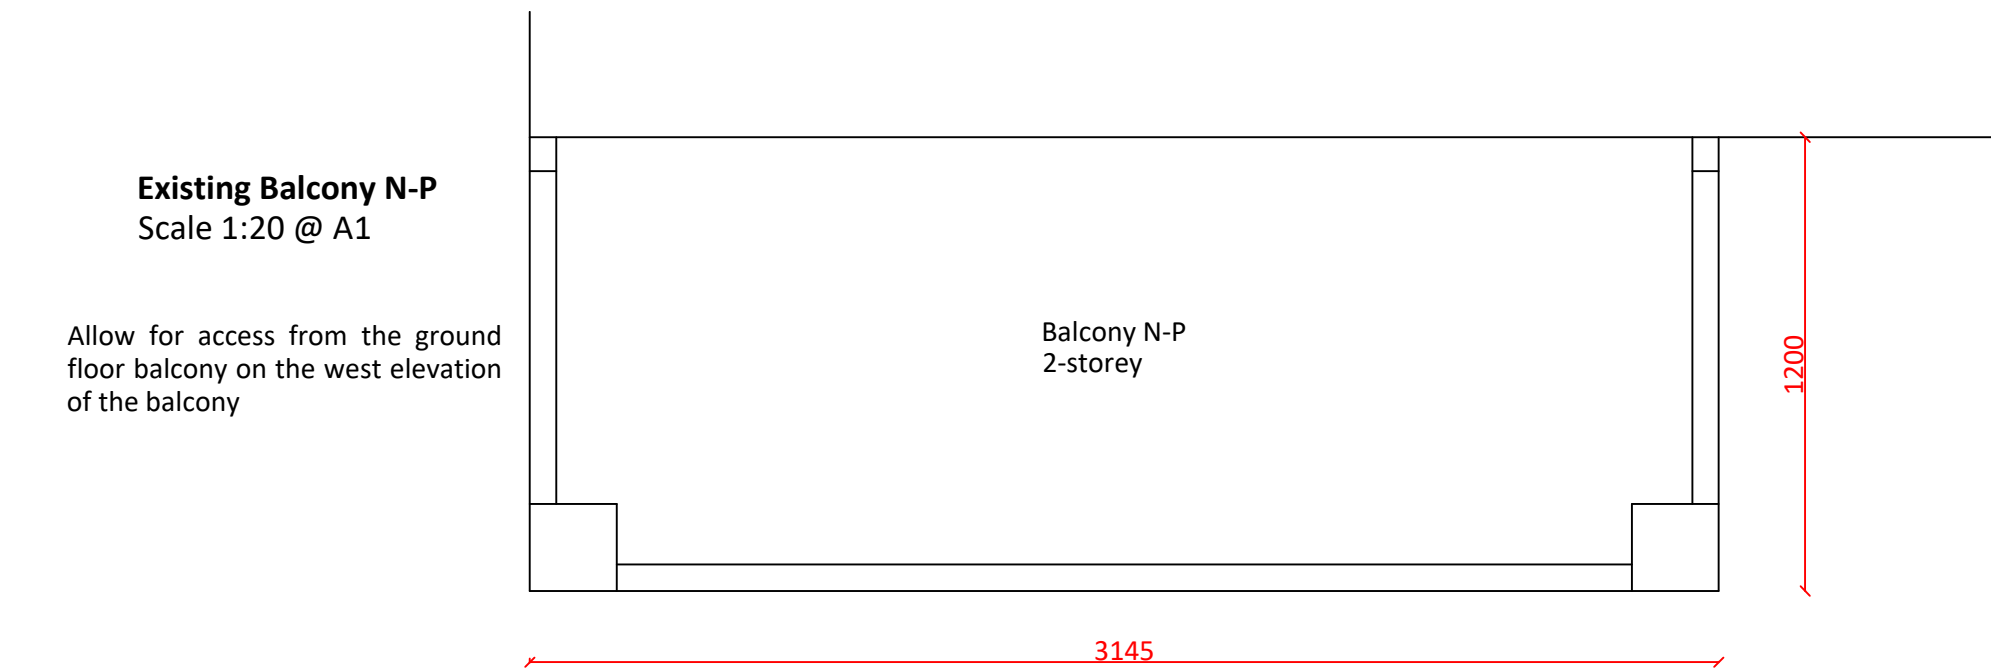

Revision	Date	Description	Drawn	QA
----------	------	-------------	-------	----

Existing South Elevation
Bellinger House
Palk Road, Havant, PO9 1FD

Planning

Drawing No.	Rev.	Scale	Date	Drawn	QA
24026/004	-	A1 @ Various	17/02/2020	-	-

London: 020 7060 6221 Southampton: 023 8062 3750