


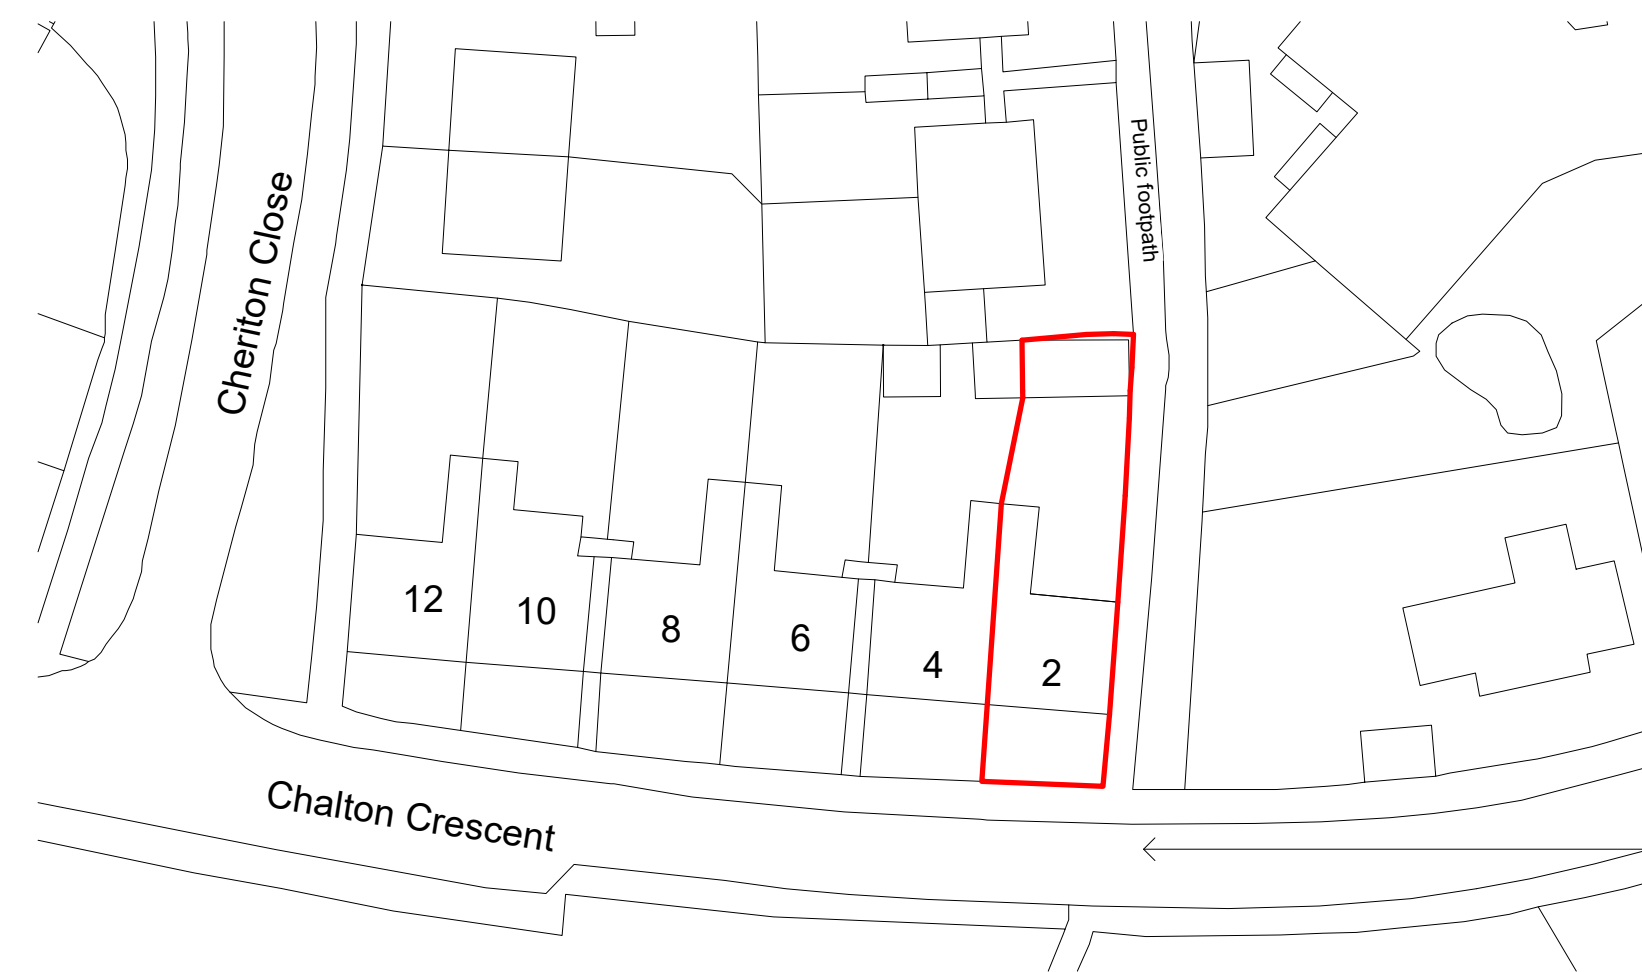


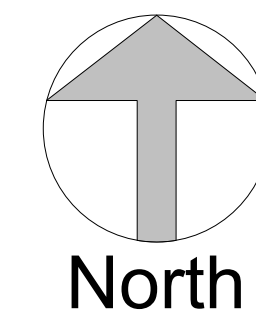

1 Block Plan
1 : 500

 

2 Site Plan
1 : 100

 

Rev	Description	Date
P1	Planning Issue	16.12.19
P2	Parking Provision	19.12.19
P3	Revised Planning Issue	26.01.20

studioAH
ARCHITECTS

1 Roebuck Close
New Milton
Hampshire
BH25 6AJ
+44 7496 950 456
abdul@studioAH.co.uk

PROJECT

**2 Chalton Crescent,
PO9 4PT**

TITLE

Location and Site Plan

CLIENT

Azad Agulabakh

DRAWN BY: AH
CHECKED BY: AH
DATE: 10.12.19

SCALE (@ A1): As indicated
PROJECT NUMBER: 1002

DRAWING NUMBER: 001
REV: P3

DO NOT SCALE FROM THIS DRAWING. REPORT ANY DISCREPANCIES TO THE AUTHOR