



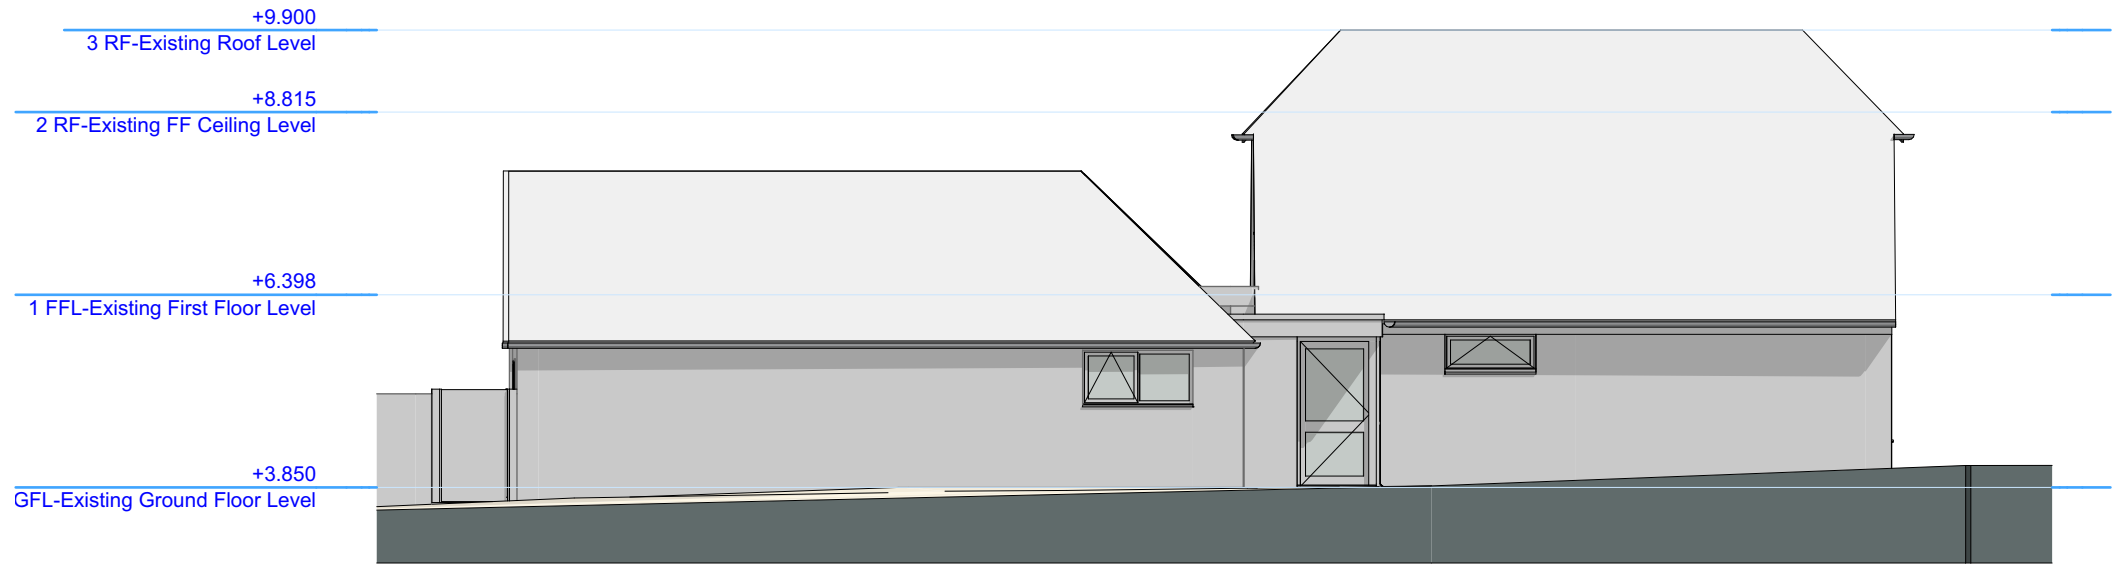


1
-

E-01 Existing North Elevation
1:100

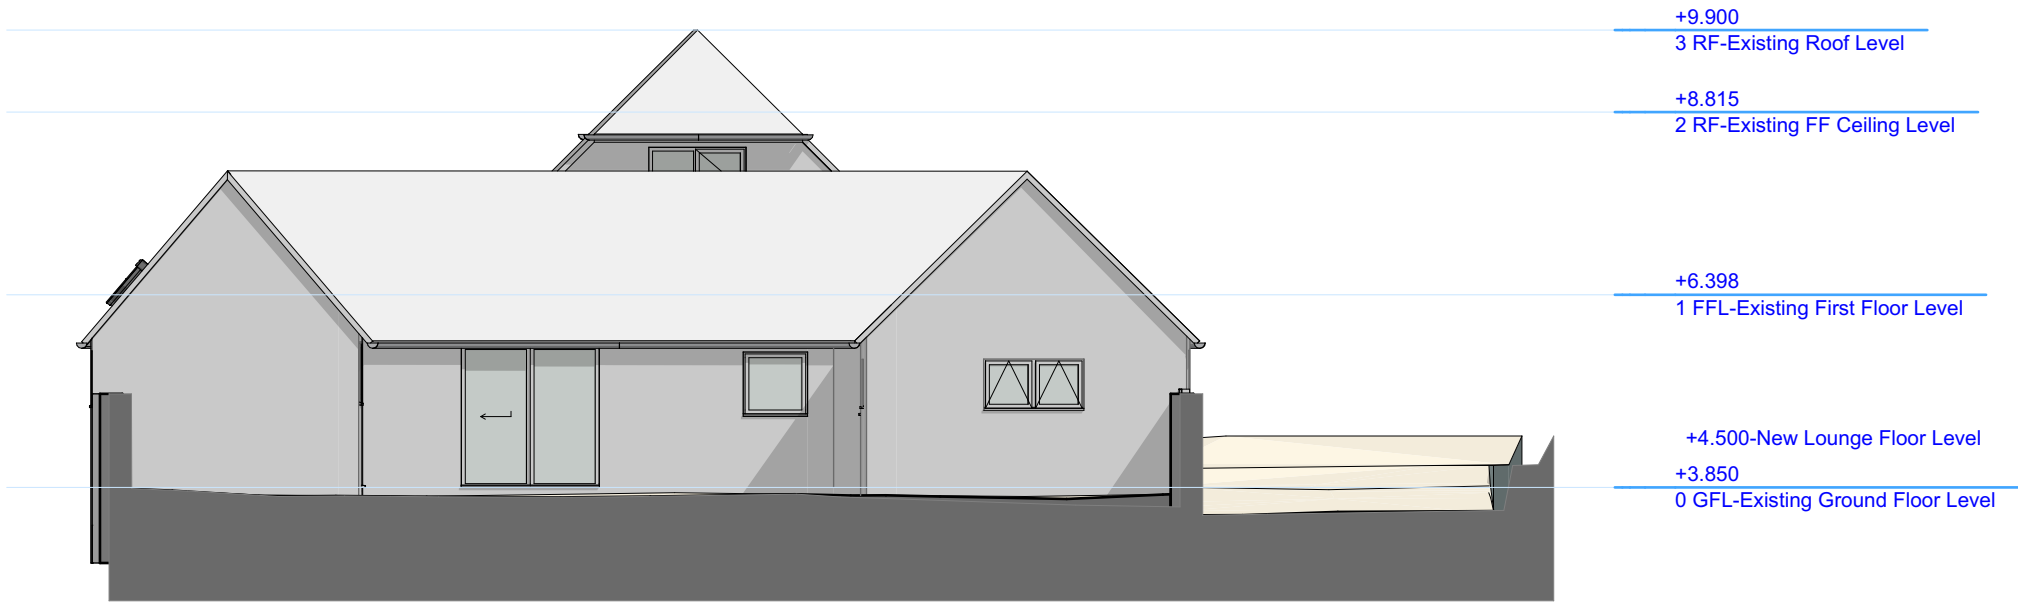

2
-

E-02 Existing East Elevation
1:100

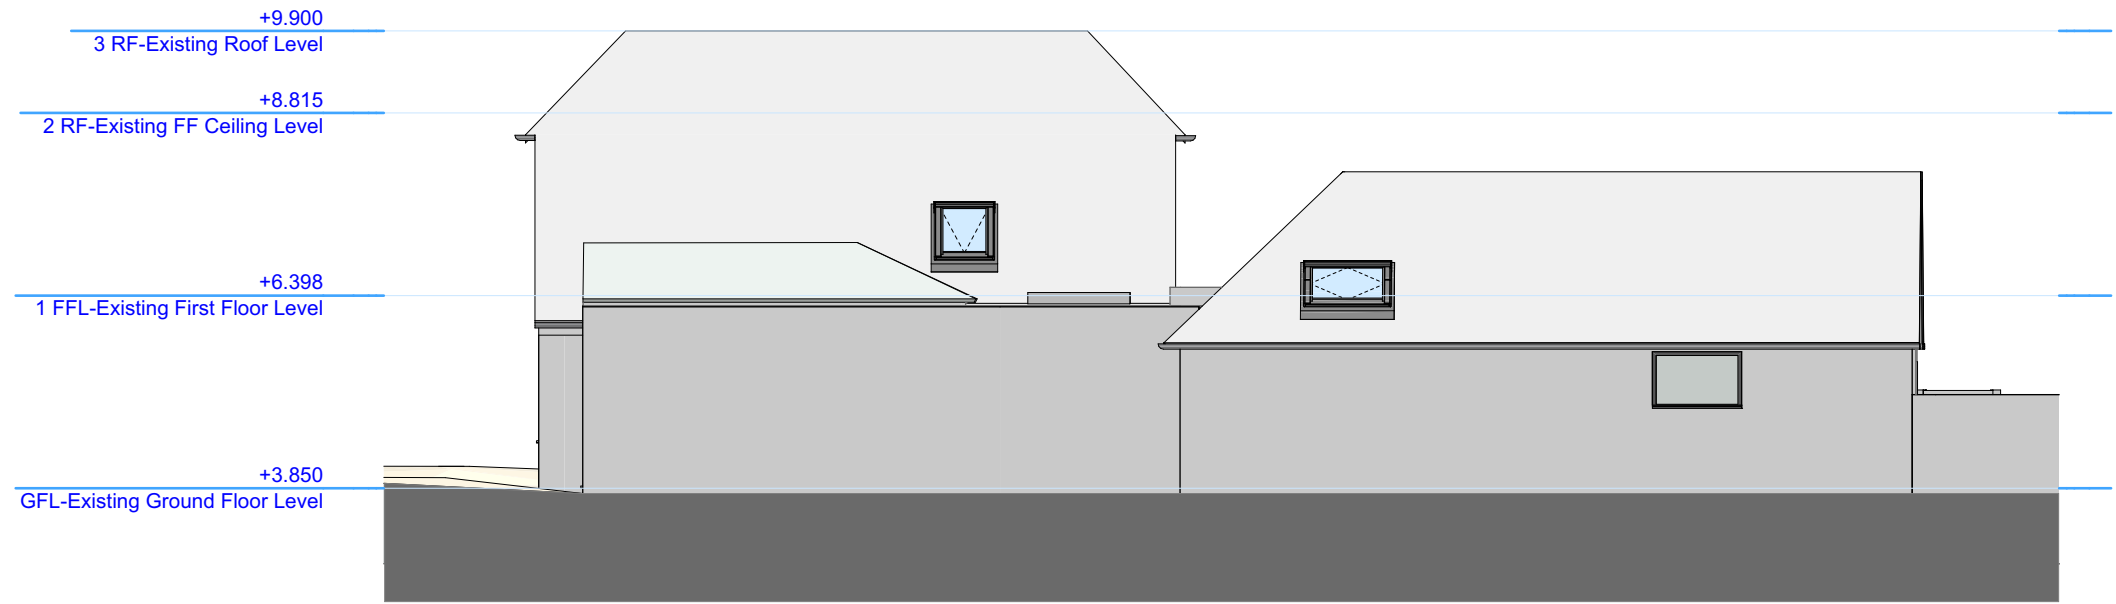

3
-

E-03 Existing South Elevation
1:100



4
-

E-04 Existing West Elevation
1:100

Existing streetscene views - 45 Bath Road



Scale 1:100

1

0

1

2

3

4

5m

client

Mr. and Mrs. Broad

project

Proposed Extension and Alterations
45 Bath Road, Emsworth. PO10 7ER.

drawing title

Existing Elevations

date

14 December 2019

project number/drawing number

0583-01.006.02

scale

1:100

paper size

A2

status/purpose/disclaimer

☐ preliminary

☐ planning

☒ building regulations

☐ production

☐ tender

☐ construction

This drawing is protected by copyright of THE STEVEN BARLOW PARTNERSHIP under The Copyright, Designs and Patents Act 1988 and the reproduction or use in any form without prior written consent from THE STEVEN BARLOW PARTNERSHIP will be an infringement of copyright.

Only the original drawing should be relied on. Plans are liable to distortion in transmission to the web. Do not scale off this drawing in any event except for planning application purposes. Figure dimensions must be used if in doubt contact THE STEVEN BARLOW PARTNERSHIP.

Contractor to check and verify all levels, datum's and dimensions on site and shall report any discrepancies or omissions to THE STEVEN BARLOW PARTNERSHIP prior to commencement of work and during construction phase. This drawing is to be read and understood in conjunction with structural, mechanical, electrical and/or any other consultants' documentation as may be applicable to the project prior to the commencement of work and it's duration.

This drawing including notes has been prepared and produced for the client named for the project detailed and solely for the purposes indicated and is not intended for use by any other person or for any other purpose.

RevID

ChiD

Issue Name

Date

01

Building Regulations Application

14/12/2019

02

Building Regulations Application

13/05/2020

© Copyright 2019 - The Steven Barlow Partnership (TSBP Architecture)
Chartered Institute of Architectural Technologists Registered Practice
Principal - Steven V. Barlow MCAT

studio

client

project

drawing title

date

scale

paper size

status/purpose/disclaimer

This drawing is protected by copyright of THE STEVEN BARLOW PARTNERSHIP under The Copyright, Designs and Patents Act 1988 and the reproduction or use in any form without prior written consent from THE STEVEN BARLOW PARTNERSHIP will be an infringement of copyright.

Only the original drawing should be relied on. Plans are liable to distortion in transmission to the web. Do not scale off this drawing in any event except for planning application purposes. Figure dimensions must be used if in doubt contact THE STEVEN BARLOW PARTNERSHIP.

Contractor to check and verify all levels, datum's and dimensions on site and shall report any discrepancies or omissions to THE STEVEN BARLOW PARTNERSHIP prior to commencement of work and during construction phase. This drawing is to be read and understood in conjunction with structural, mechanical, electrical and/or any other consultants' documentation as may be applicable to the project prior to the commencement of work and it's duration.

This drawing including notes has been prepared and produced for the client named for the project detailed and solely for the purposes indicated and is not intended for use by any other person or for any other purpose.

revision

45 Bath Road, Emsworth. PO10 7ER.