


notes:
1. this drawing is the copyright of PH Design and is not to be reproduced without consent.
2. The contractor is to check all dimensions and levels before site works commence and/or preparation of working drawings.
revision date amendment

A	5.12.19	WINDOWS 21,22,23 REMOVED FROM WORKS
---	---------	-------------------------------------

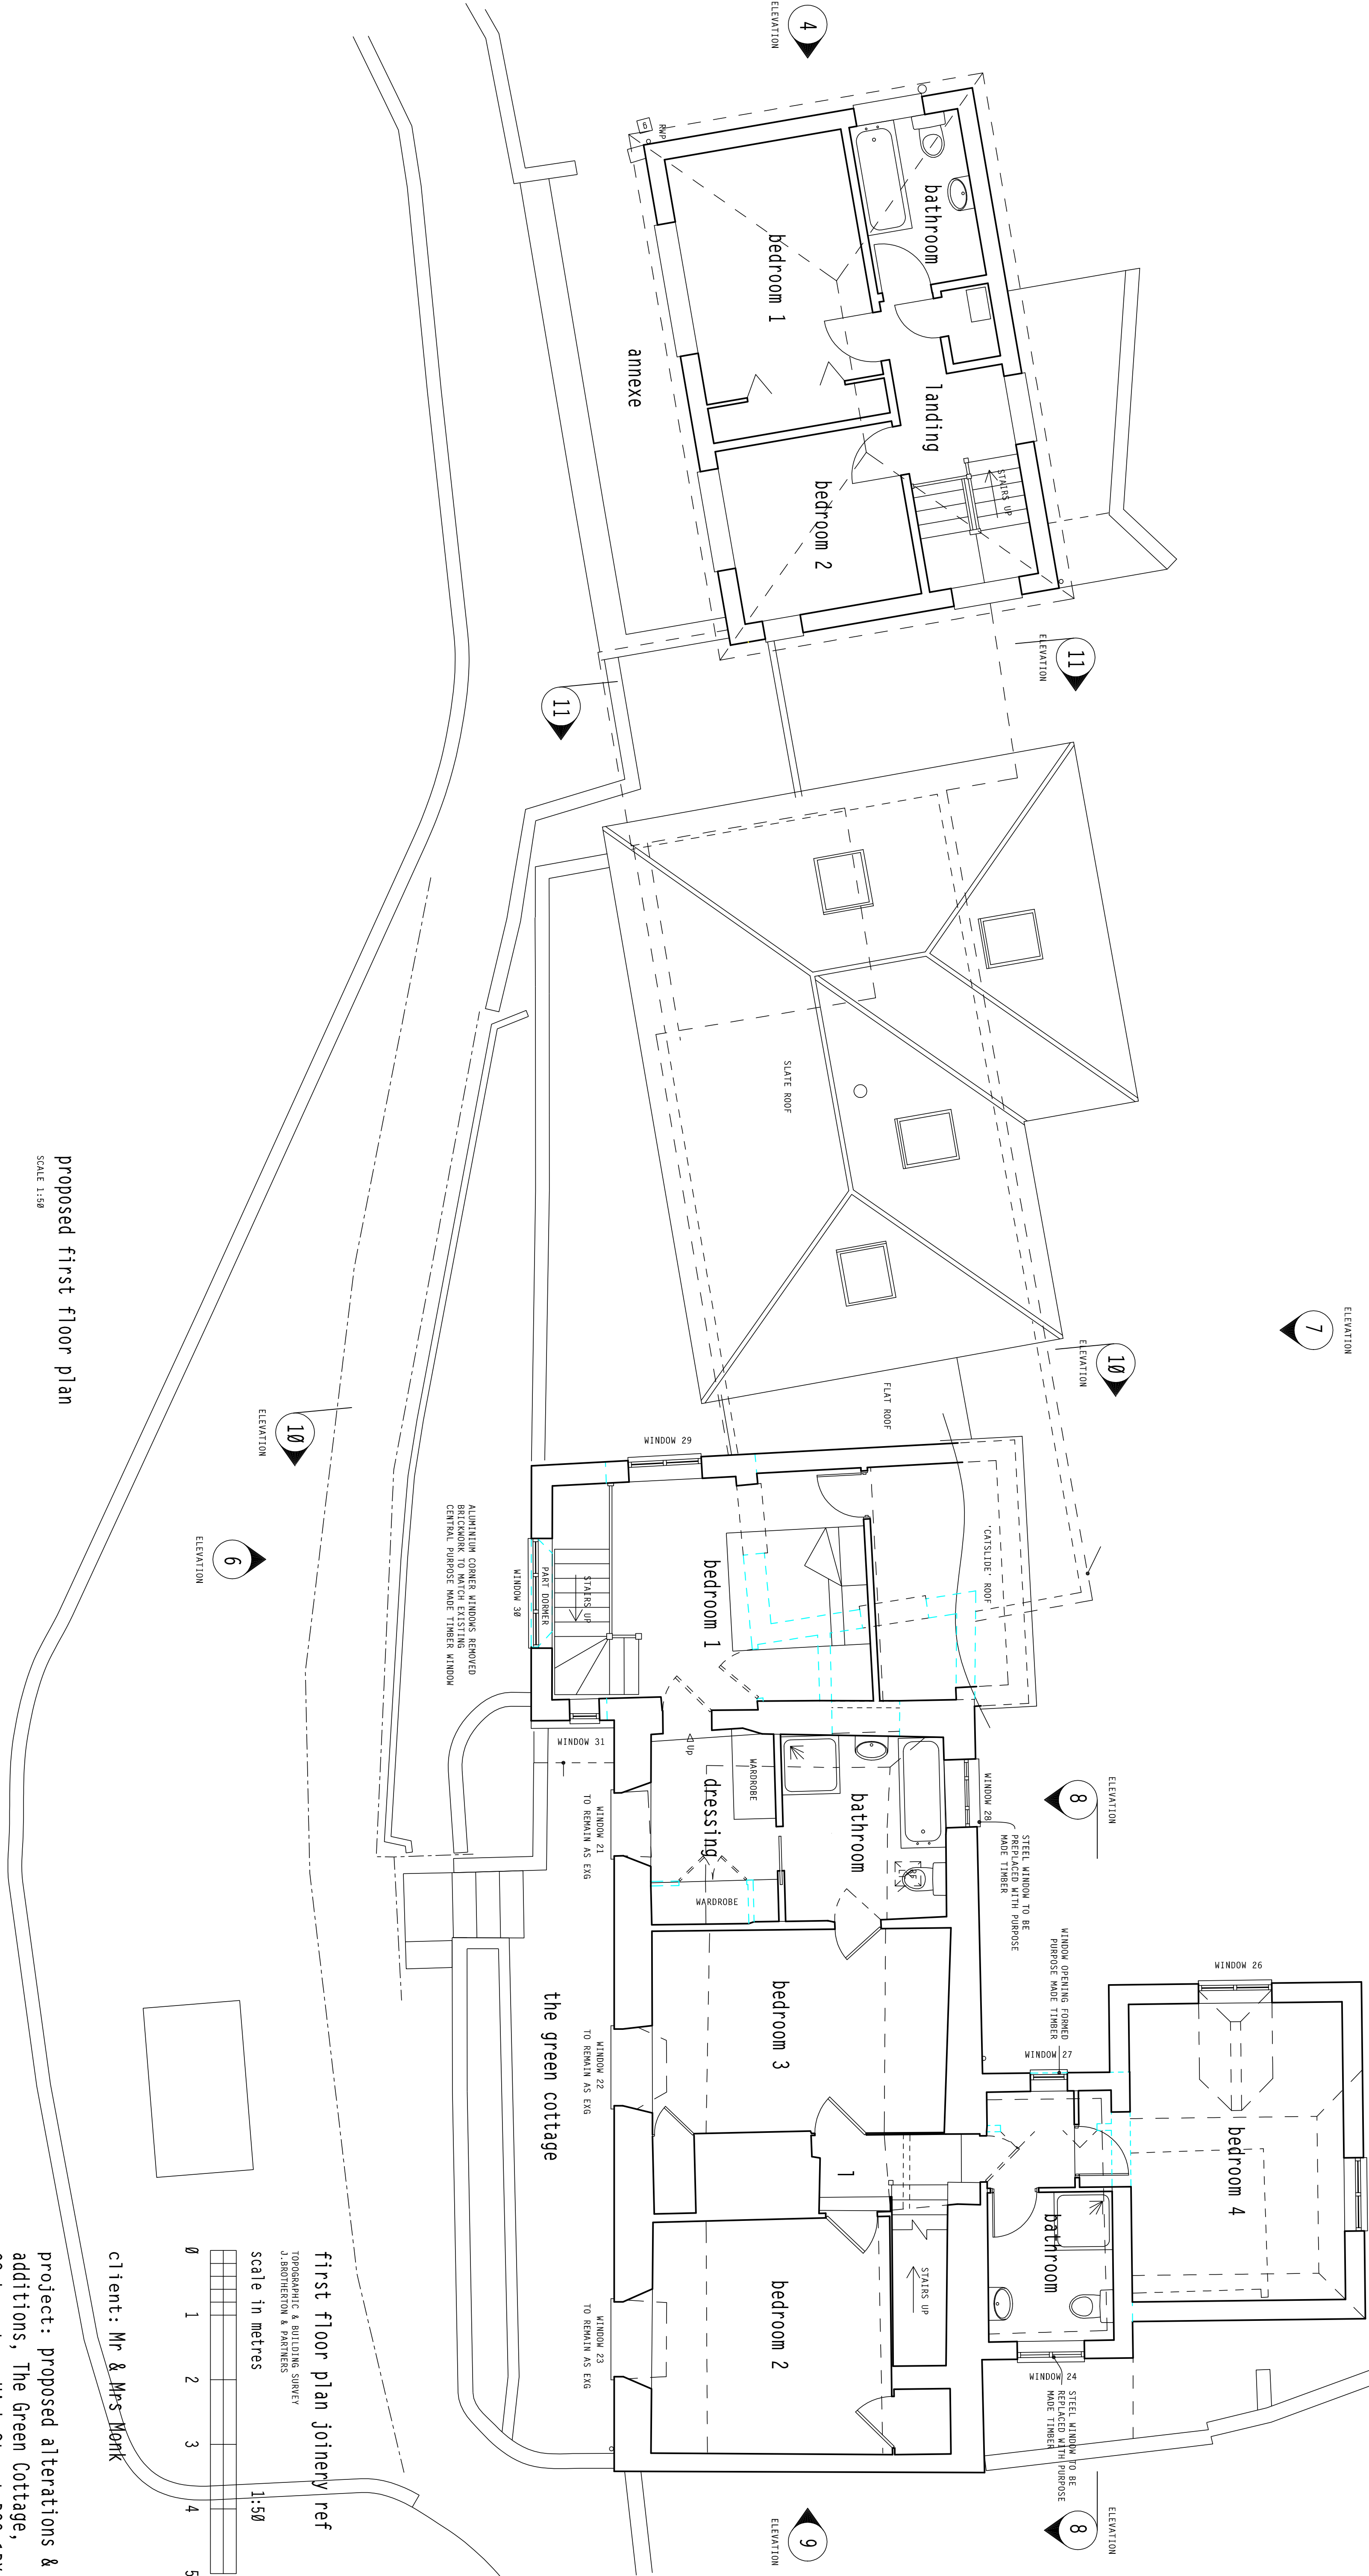

proposed first floor plan
SCALE 1:50

project: proposed alterations & additions, The Green Cottage,
23 Langstone High Street P09 1RY

client: Mr & Mrs Monk

first floor plan joinery ref
TOPOGRAPHIC & BUILDING SURVEY
J.BROTHERTON & PARTNERS
scale in metres
1:50

0	1	2	3	4	5
---	---	---	---	---	---

PH DESIGN
architectural consultants
3 chapel street chichester
W.sussex PO19 1BU
tel: (01243) 781760

project: 18/C04
drawing no: 14a
date: Oct 2019

