




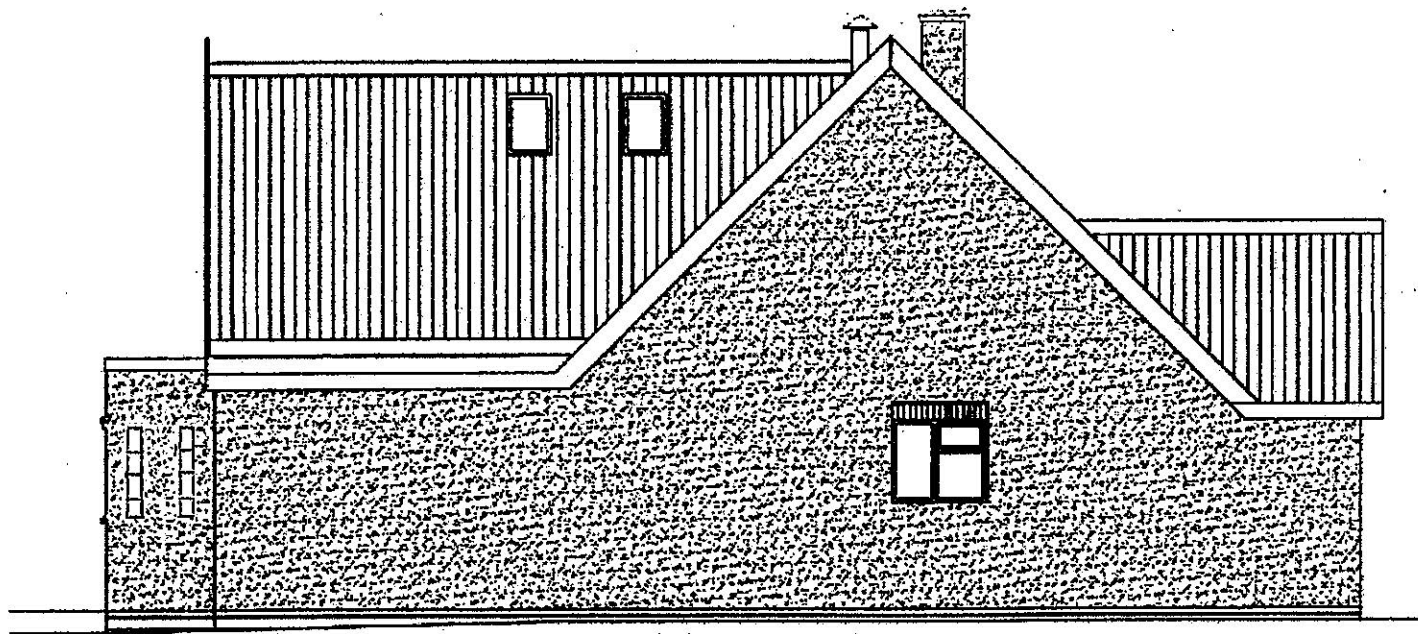


EXISTING SOUTH ELEVATION

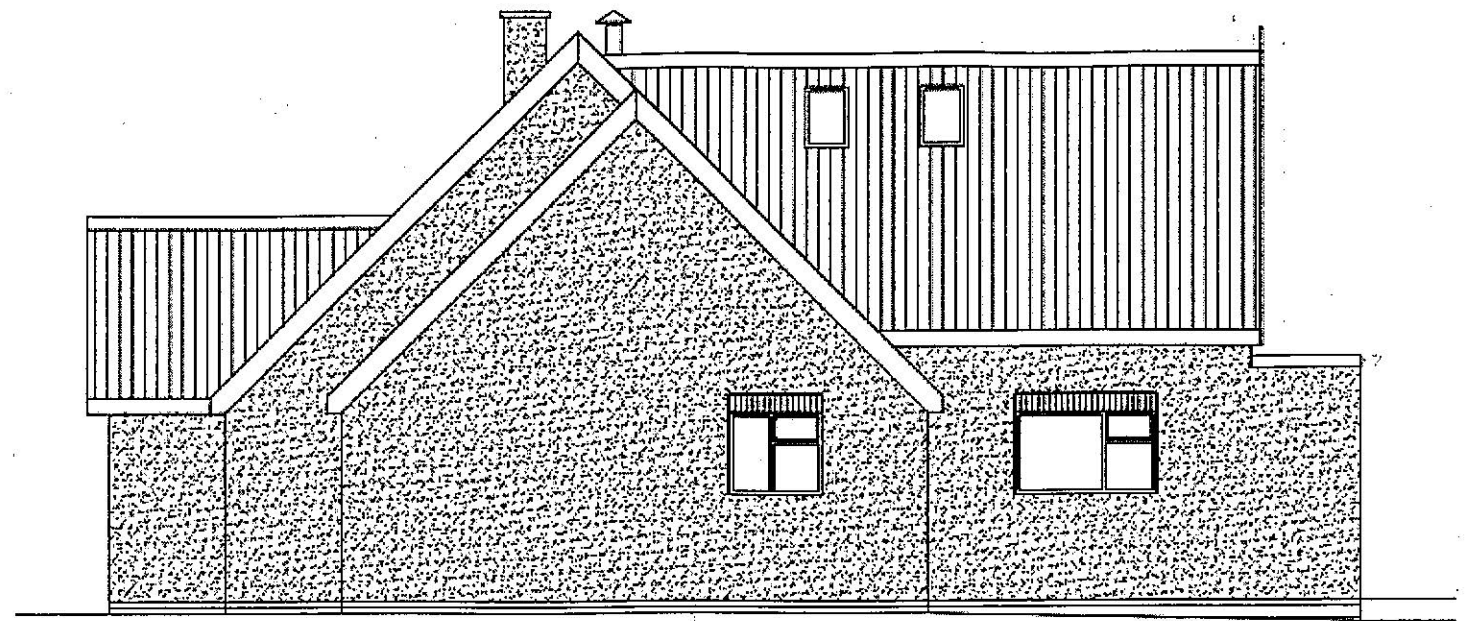

EXISTING NORTH ELEVATION

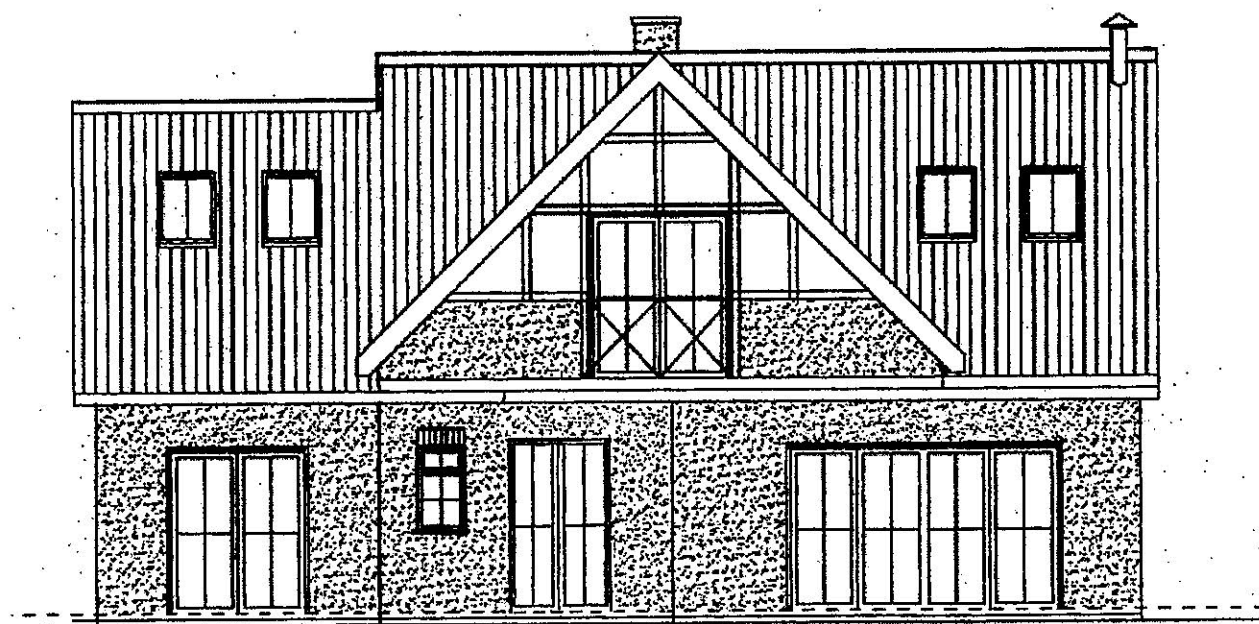

EXISTING WEST ELEVATION

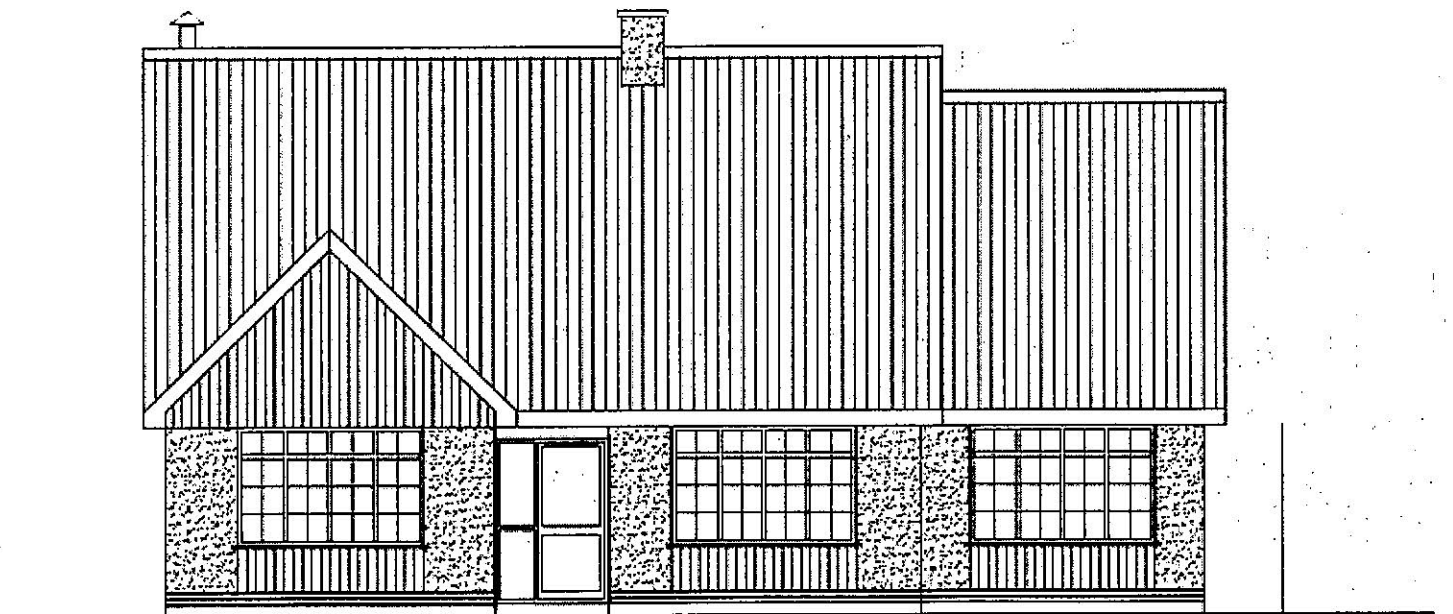

EXISTING EAST ELEVATION

DRAWING NO.
ELEVATION 113/2.

MR & MRS DOWNS
113 HAVANT ROAD
- HAYLING ISLAND PO11 0LE.

EXISTING ELEVATIONS
SCALE = 1:100 @ A3
JULY 2020.